
The contractor is responsible for checking dimensions, tolerances and references. Any discrepancy to be verified with the Architect before proceeding with the works.

Where an item is covered by drawings to different scales the larger scale drawing is to be worked to.

Do not scale drawing. Figured dimensions to be worked to in all cases.

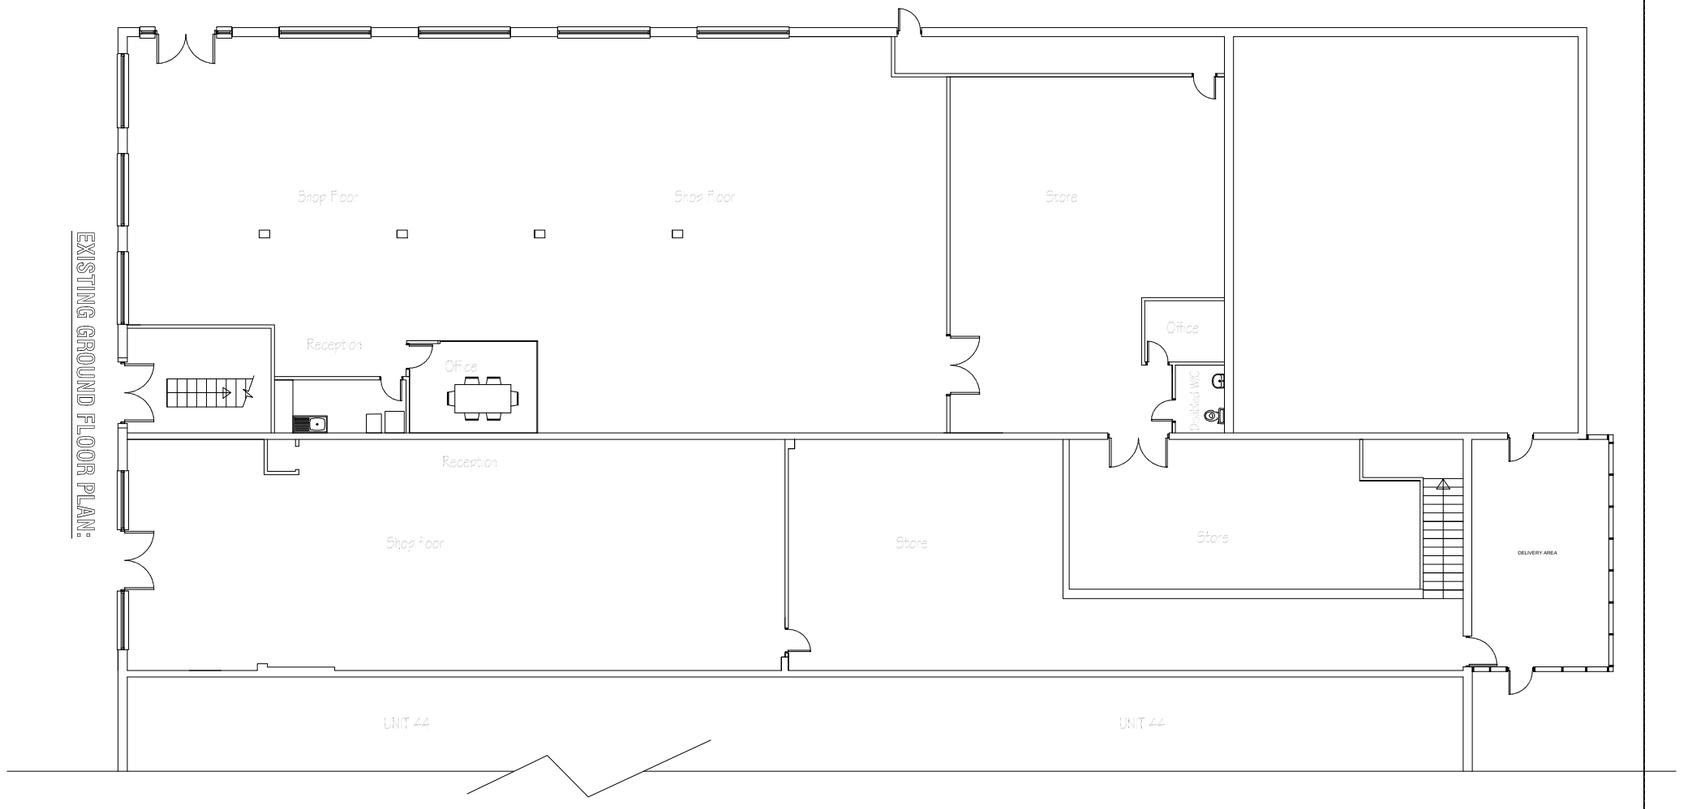

date	rev.	revision/author/checker
purpose of issue **PLANNING**		
project **36c Broughton St, Manchester M8 8NN**		
drawing **EXISTING PLAN**		
drawing no. **2018-0124-002**		rev.
drawn **GS**	checked	
scale **1:200@A3**	date **31.07.2018**	

architecture and interior design
17 COLESHILL ROAD BIRMINGHAM B36 8DT
TEL: 0121 785 2011 www.ayserdesign.co.uk