

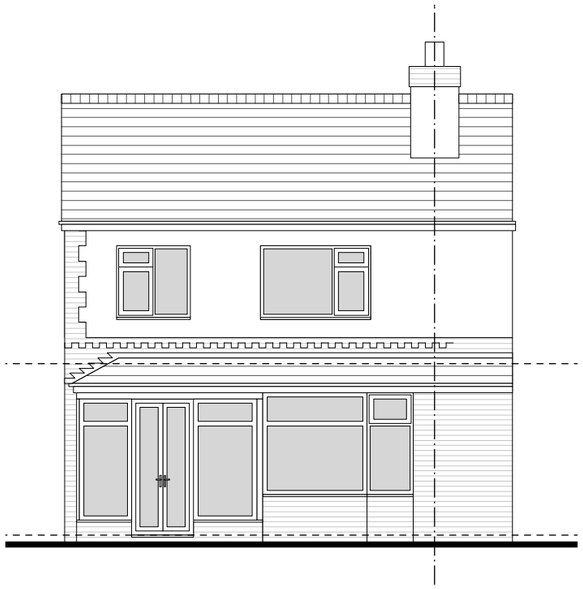


EXISTING FRONT ELEVATION (1)
1:100 @ A3

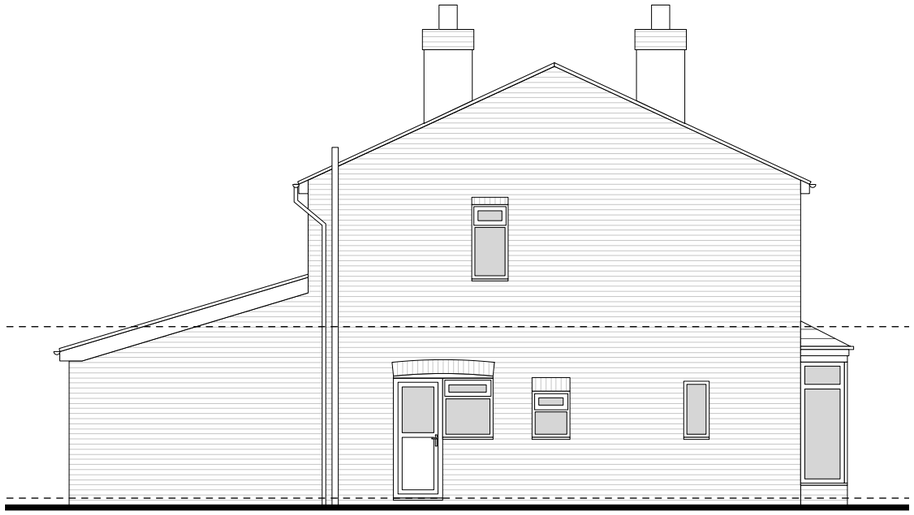

EXISTING SIDE ELEVATION (2)
1:100 @ A3

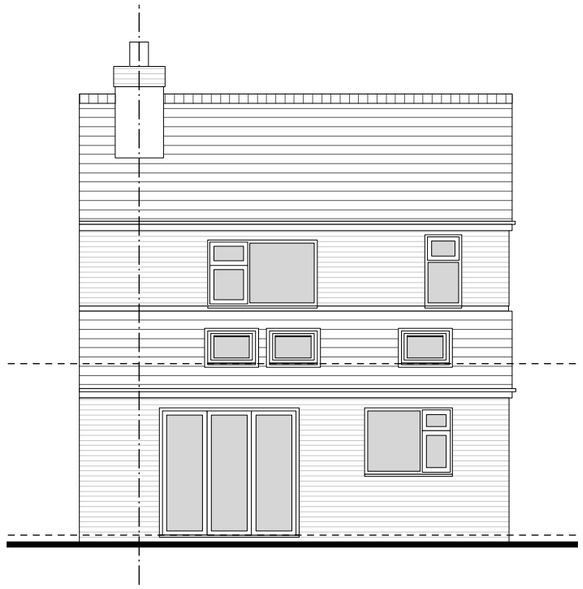

EXISTING REAR ELEVATION (3)
1:100 @ A3

FOR PLANNING

REV.	DATE	DESCRIPTION
-	03.11.18	PLANNING SUBMISSION

CLIENT: MR & MRS HAIGH

PROJECT TITLE: HOUSE EXTENSION & REMODELLING

ADDRESS: 89 EGERTON ROAD SOUTH, CHORLTON, MANCHESTER M21 0YH

DRAWING TITLE: EXISTING ELEVATIONS

DRAWING NO: **021_P_004** | SCALE: 1:100 @ A3 | DATE: SEPTEMBER 2018

ALEX MELHUISH
ARCHITECTURE

19 OLDFIELD ROAD,
SALE,
MANCHESTER
M33 2AP
T 07743219570
E alex_melhuish@hotmail .com