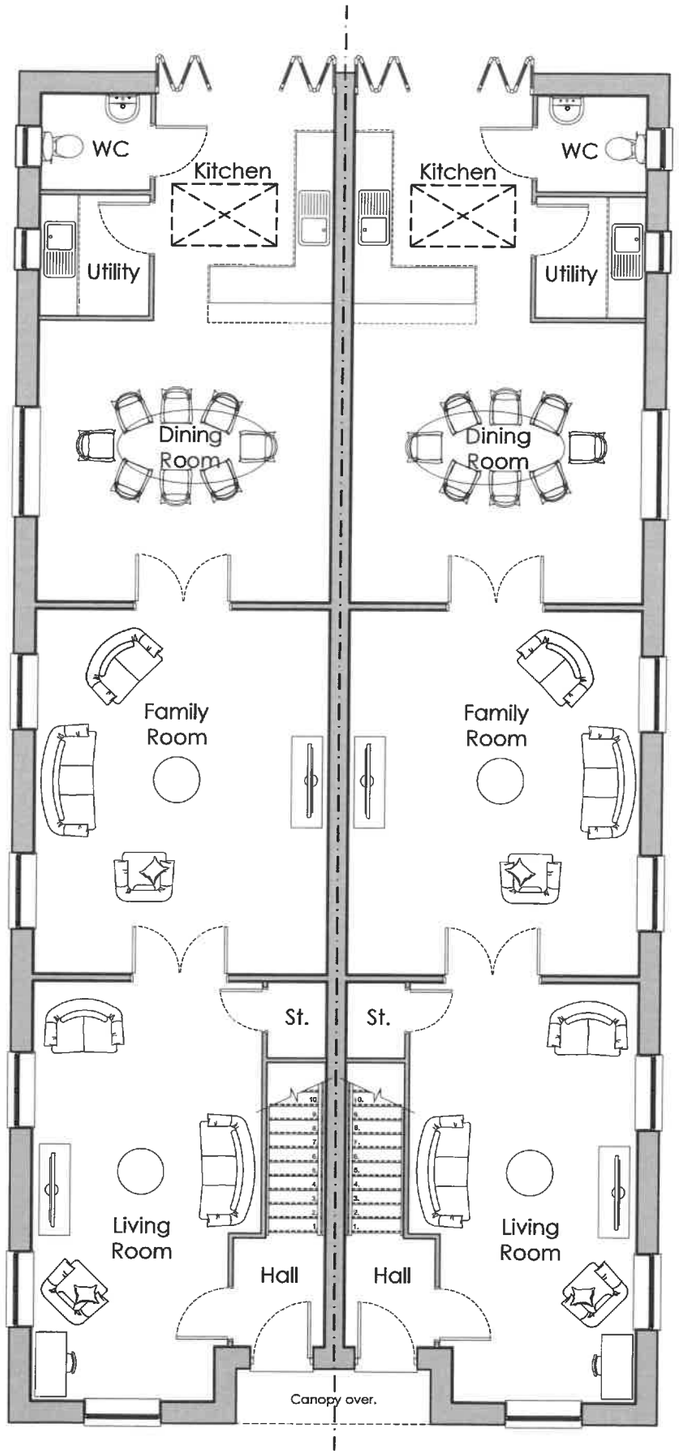


Plot 1 Plot 2

# GROUND FLOOR PLAN

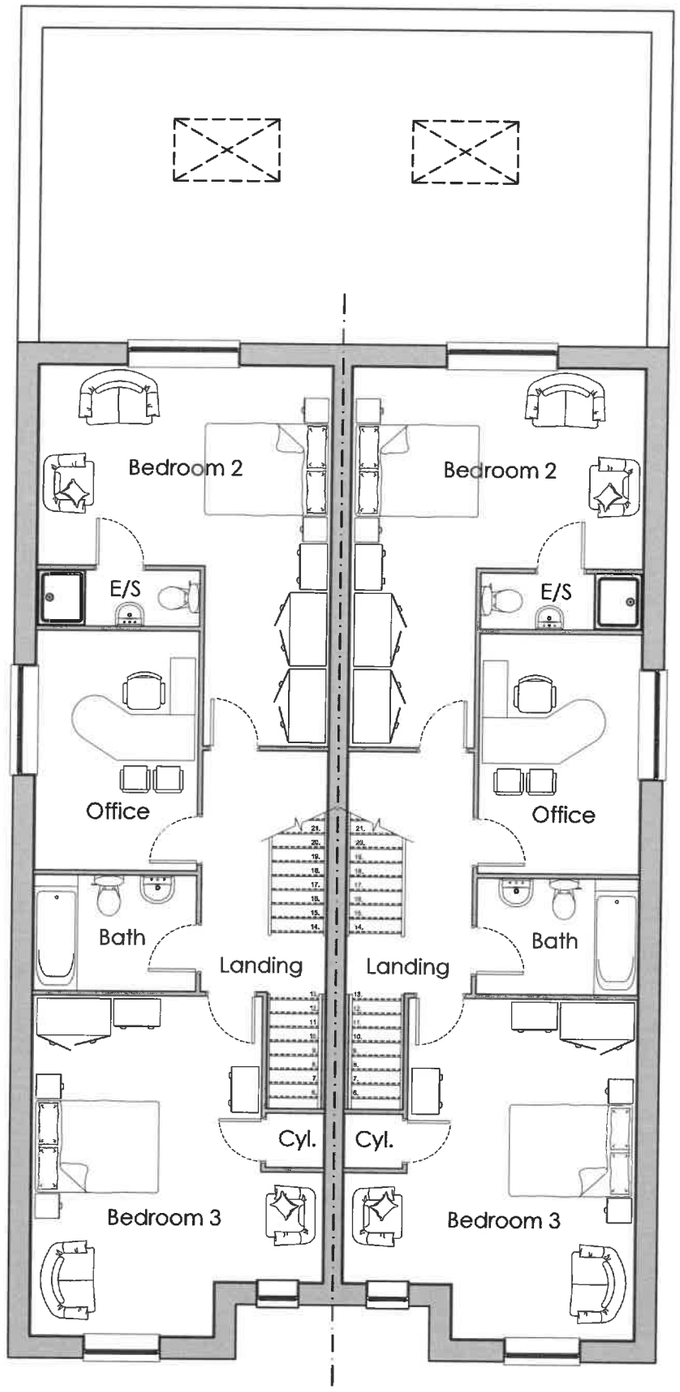


Plot 1 Plot 2

# FIRST FLOOR PLAN

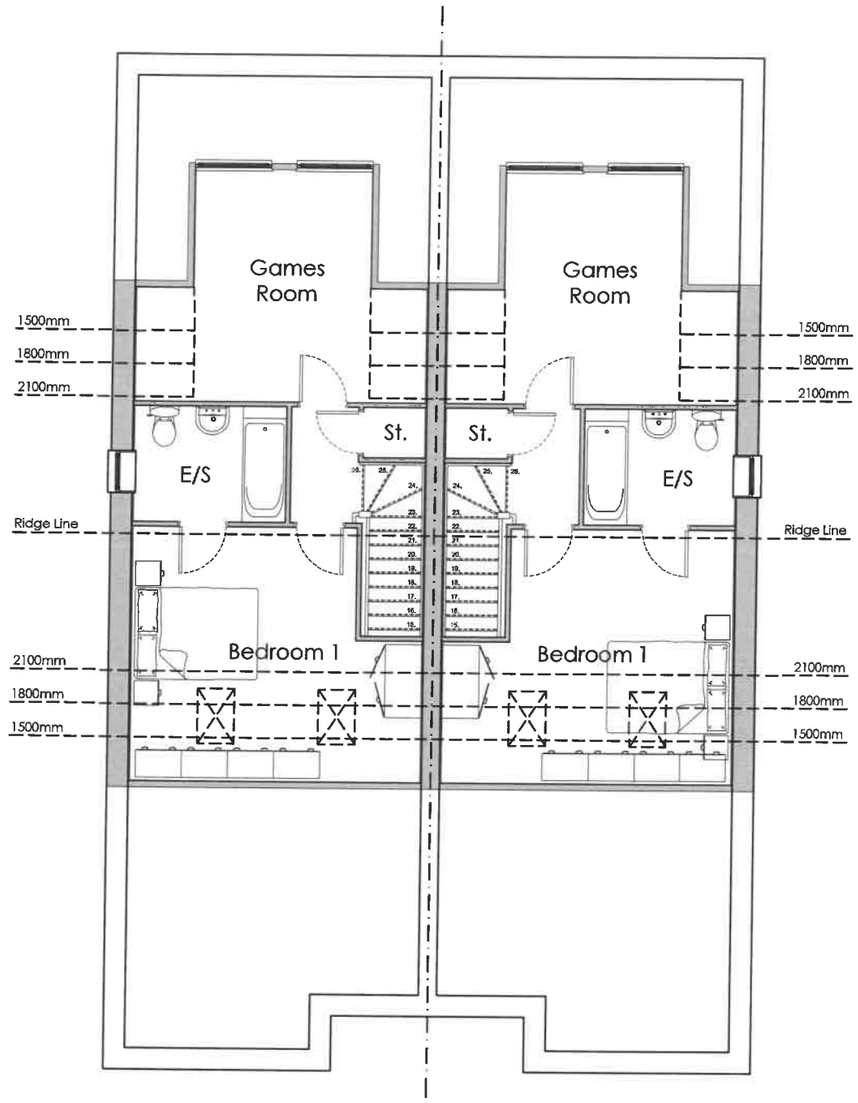


Plot 1 Plot 2

# SECOND FLOOR PLAN

| REV | DATE | DRAWN | DESCRIPTION | ARCH CHECK | ENG CHECK |
|---|---|---|---|---|---|

TITLE

PROPOSED FLOOR PLANS

PROJECT

65 MANLEY ROAD, WHALLEY RANGE

| DRN BY | SCALE | JOB REF | DRAWING NUMBER | REV |
|---|---|---|---|---|
| DH | 1:100 @A3 | ManRd | 65 ManleyRd/FloorPlans | - |
| DATE July '18 | | | | |