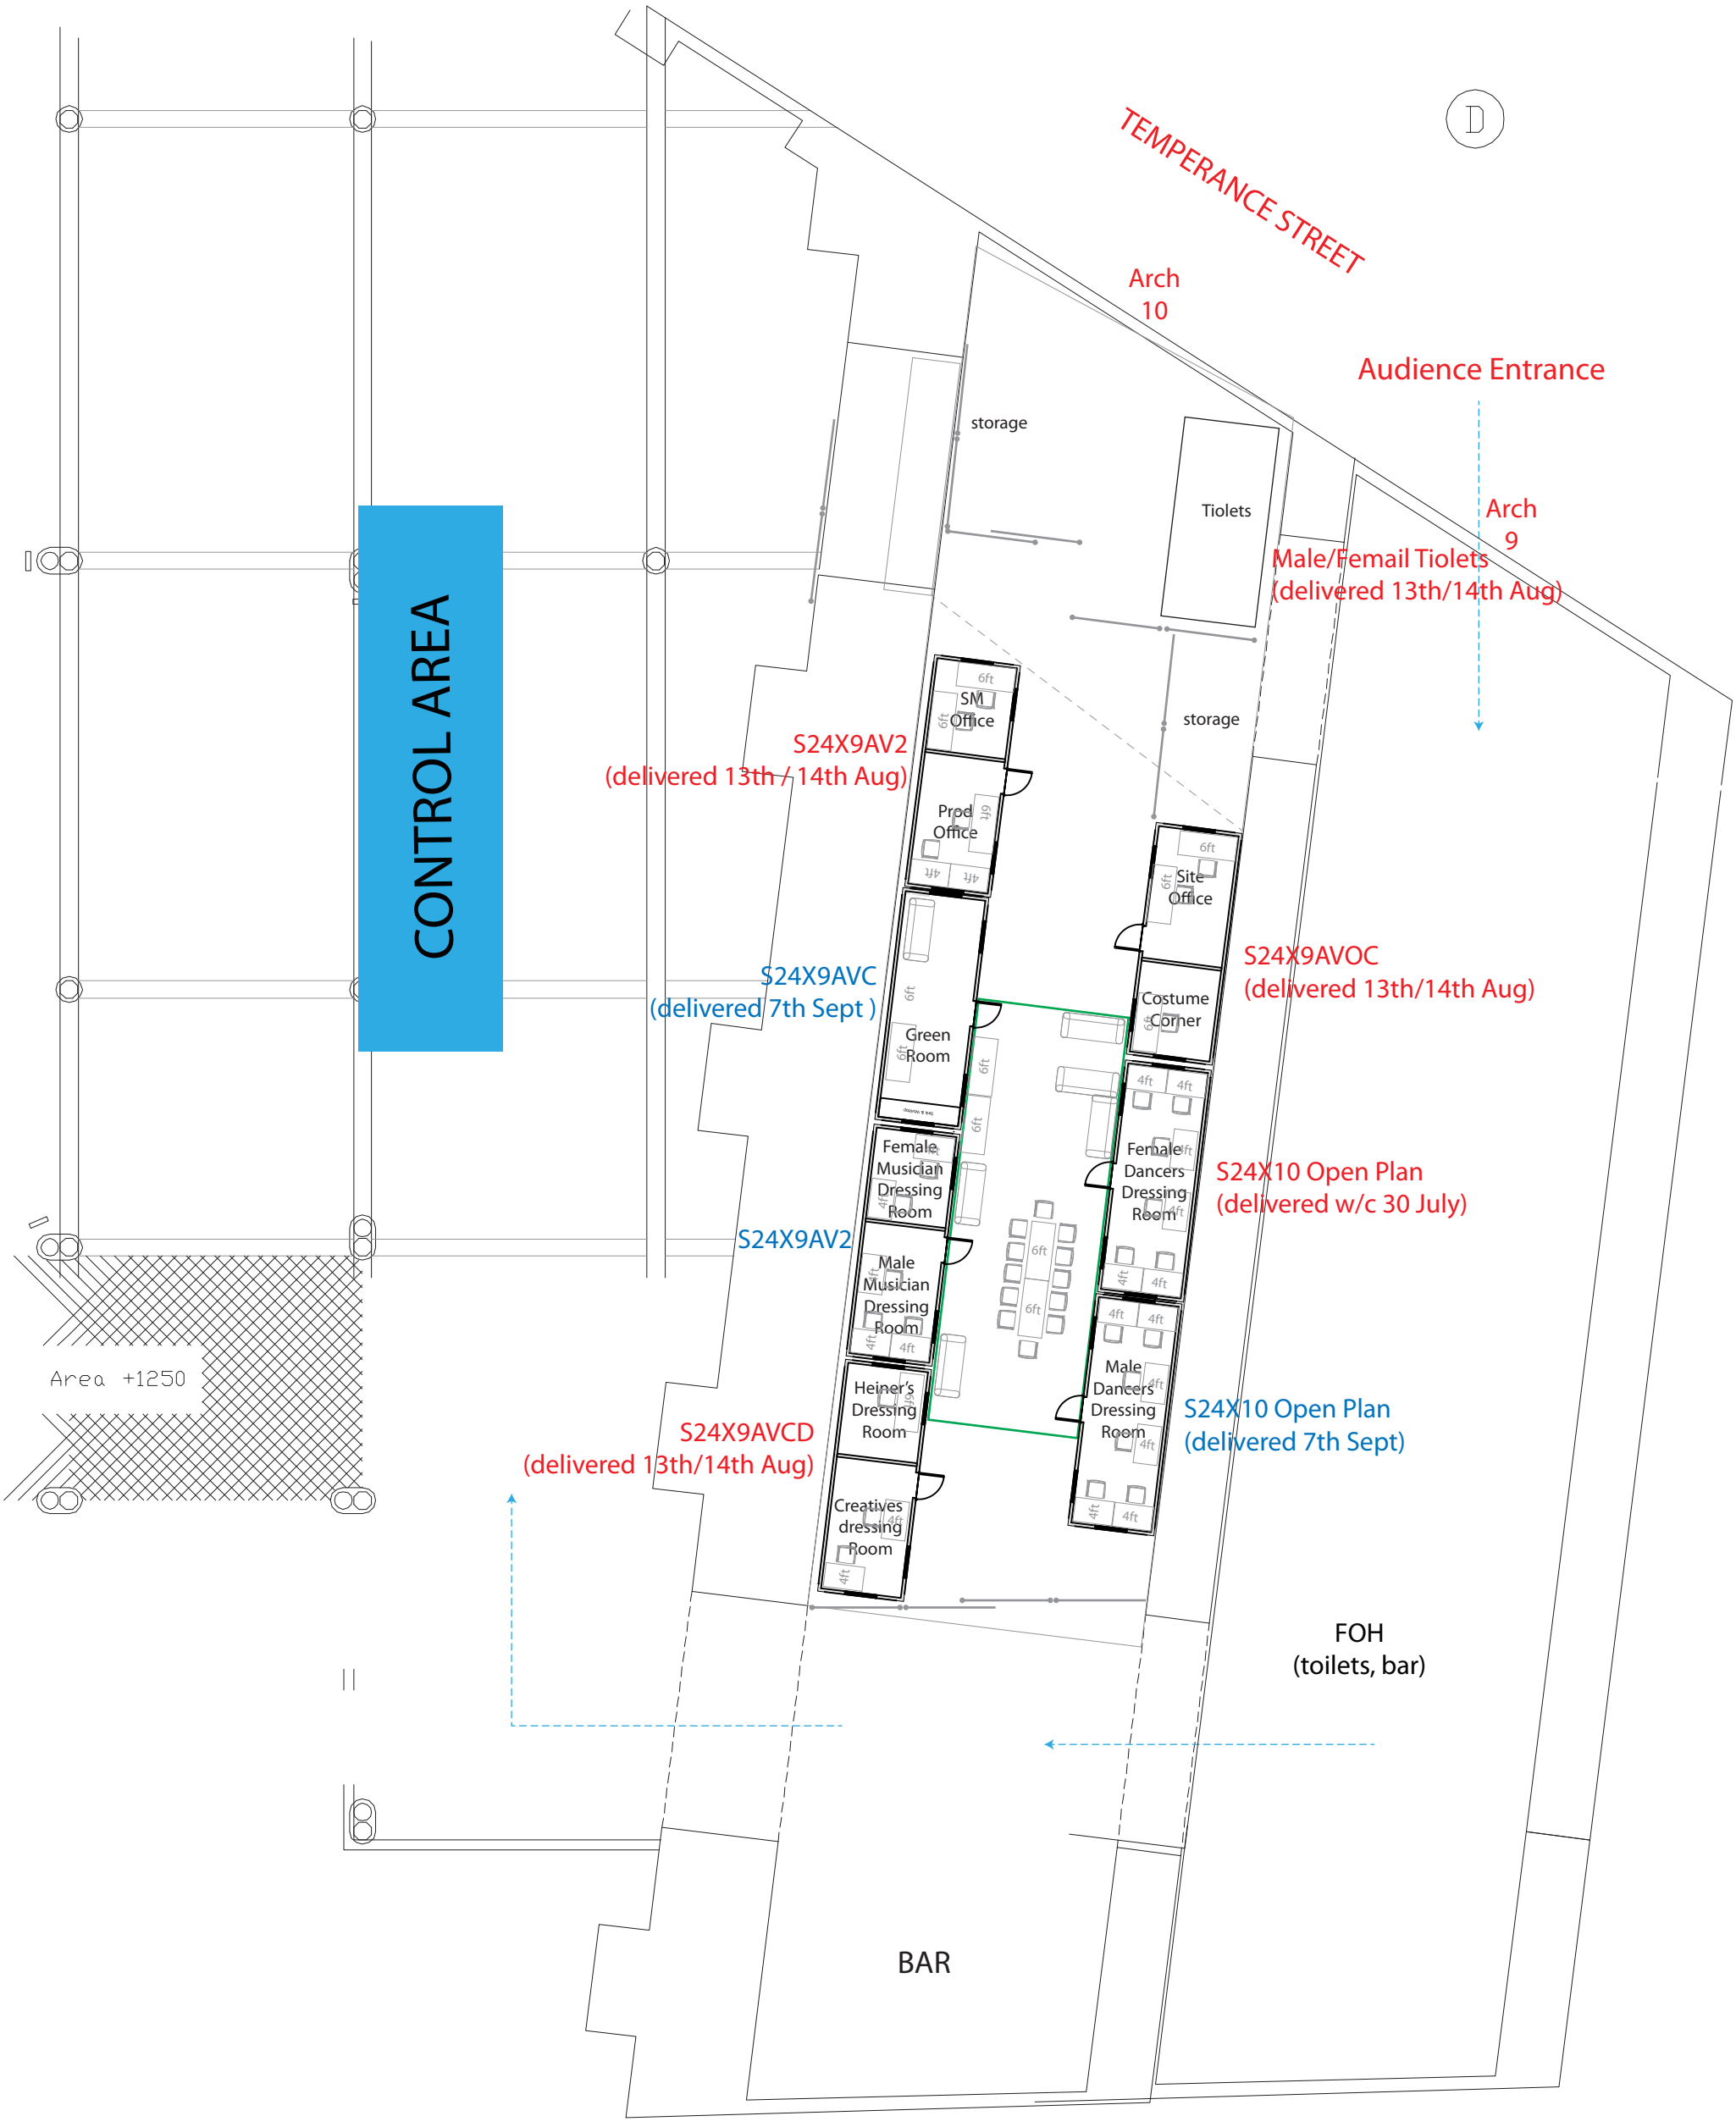


CABINS:	FURNITURE:	OTHER:
4 x S24X9AV2 2 x S24X9AVD 1 x S24X9AVC	13 x 6ft trestle tables 21 x 4ft trestle tables 60 x folding chairs (incs some for production desk) 6 x sofas 2 x coffee tables	14 x Heras fencing

Artangel

Project	Location	Drawing	Scale	Sheet	Date	Drawn By
Heiner Goebbels, *Everything that haappened and would happen*	Mayfield Depot, Manchester	Backstage Layout	1:200 @ A3	1 of 1	23.07.18	Sam Collins