
AS EXISTING SITE PLAN 1:500

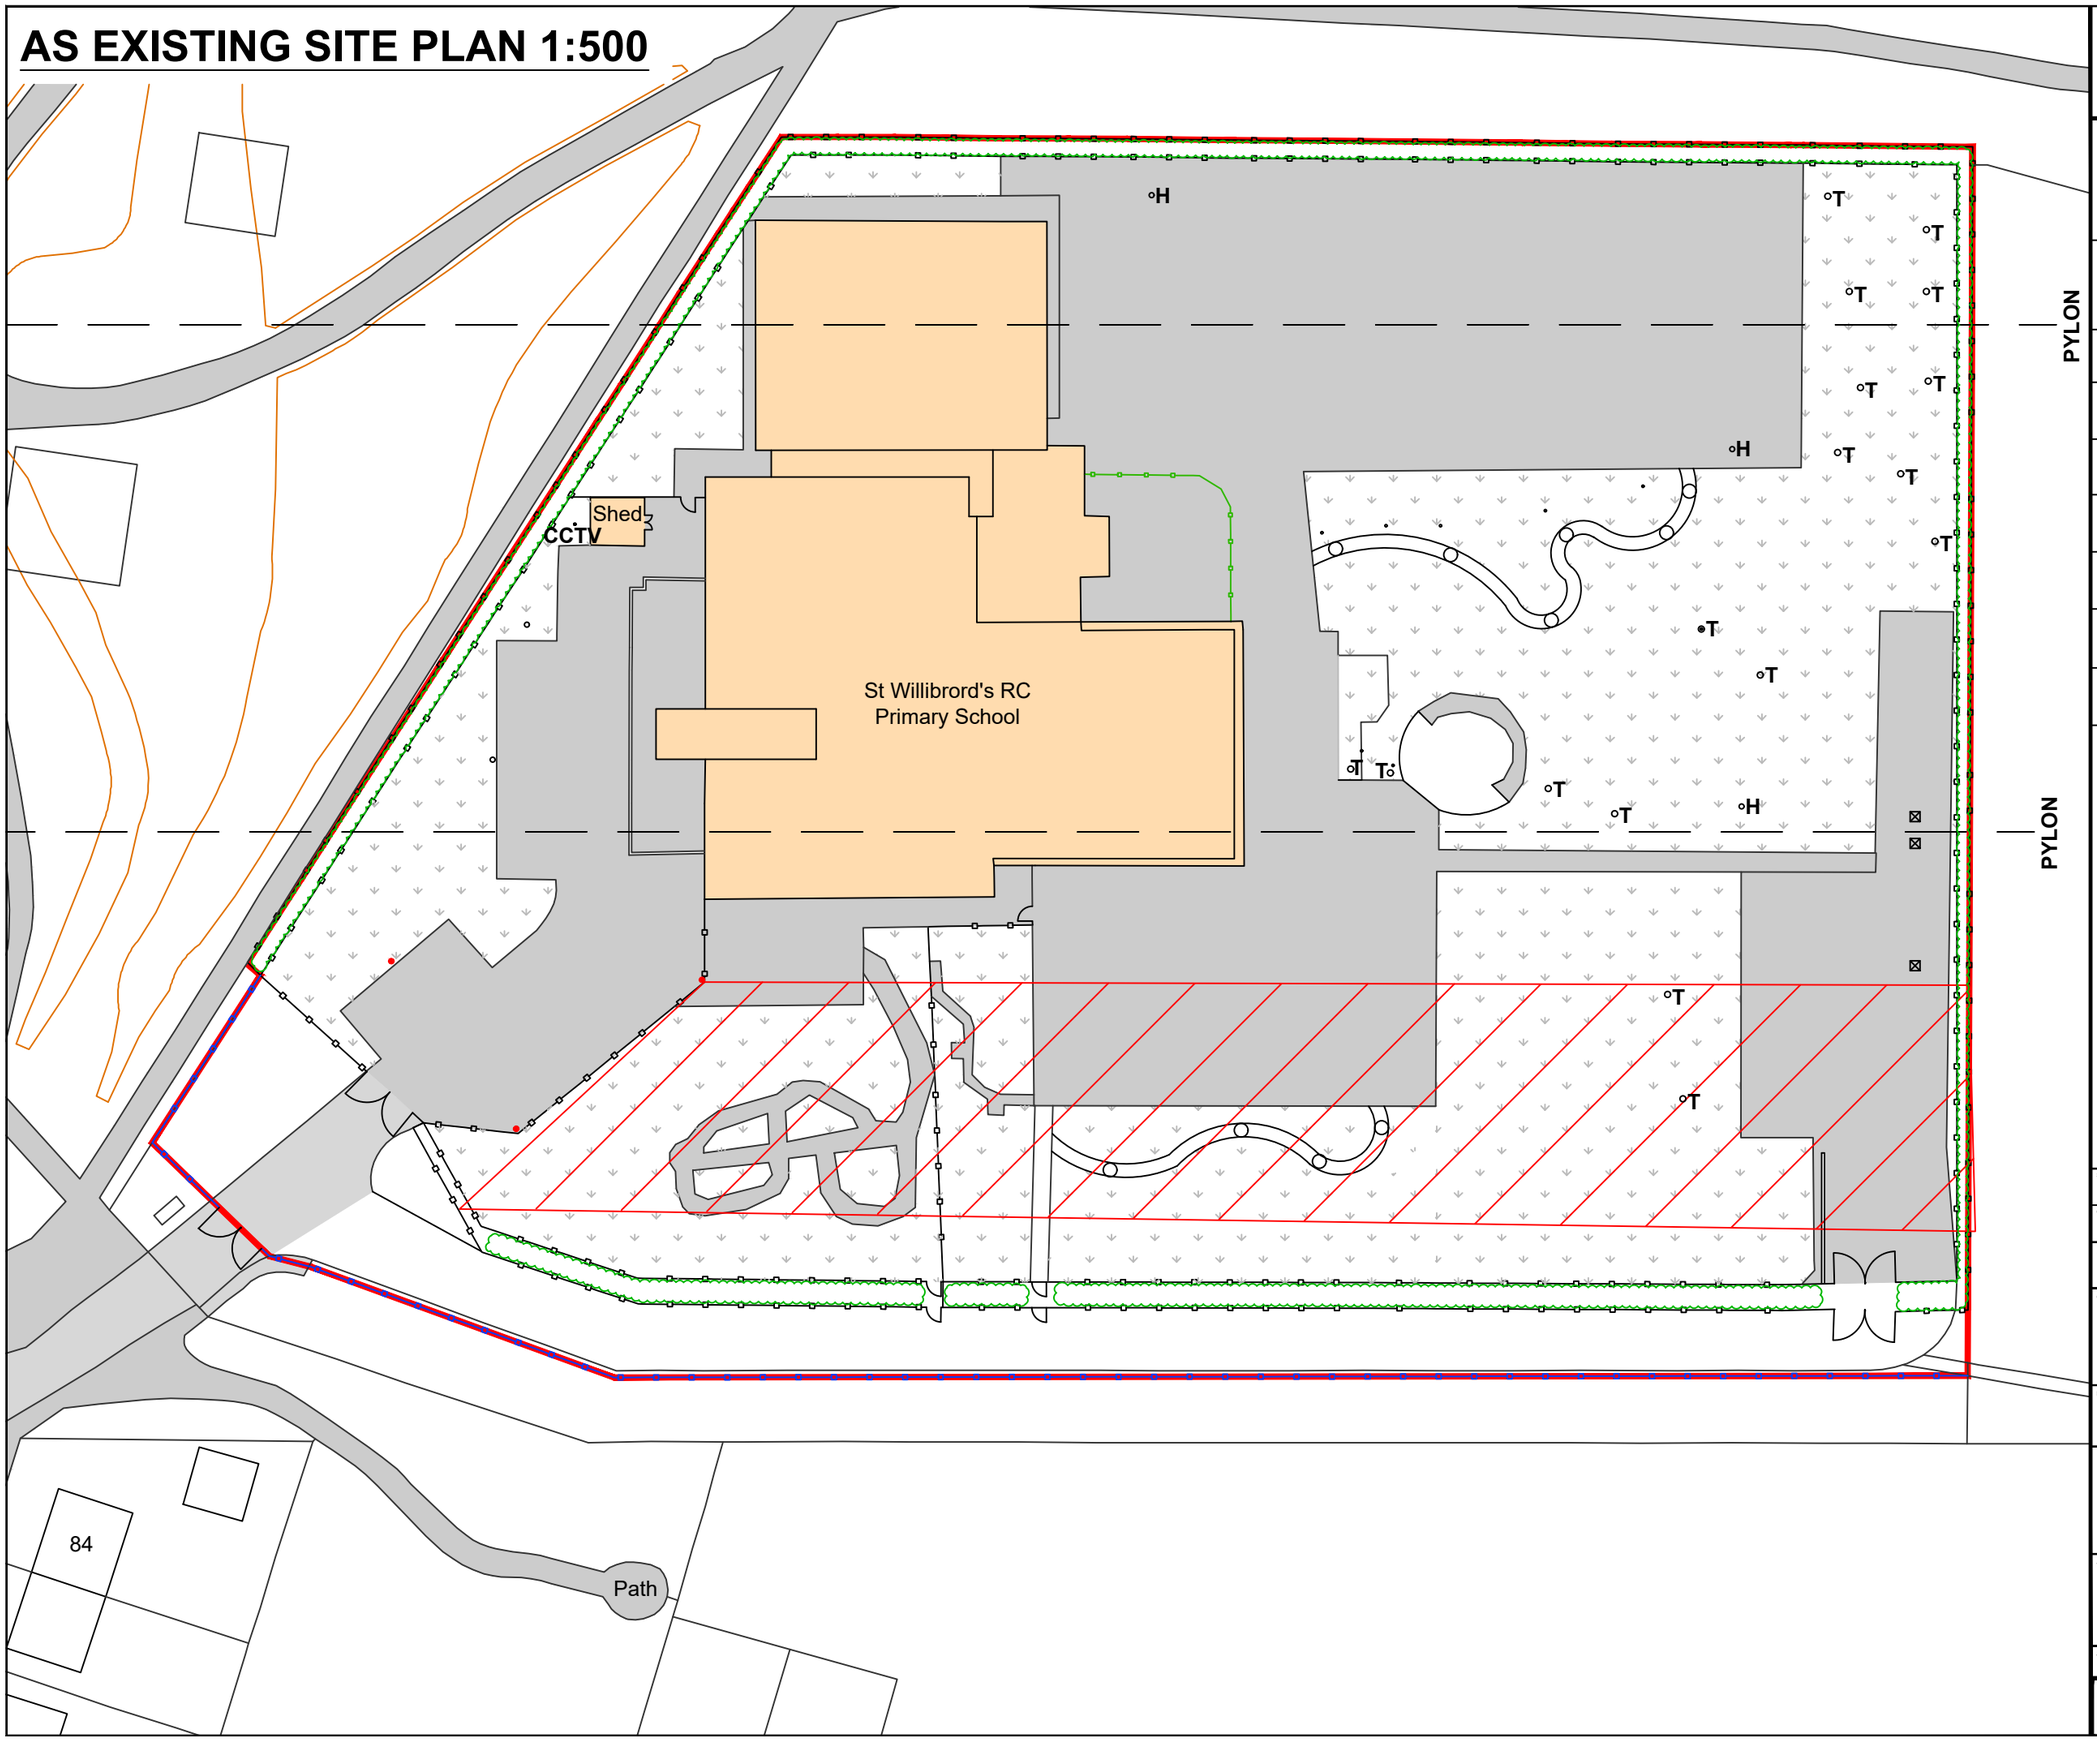

NOTE: Contractor is to verify all dimensions and levels on site prior to site works commencement. Under no circumstances are any dimensions or levels to be scaled from this drawing number for the purpose of manufacturing components. Contractor to report any discrepancies to the Designer.

DRAWING KEY

- Line of site boundary.
- Denotes line of overhead electrical cables from nearby Pylon.
- Existing 2.4m tall Paladin Fencing.
- Existing 2.4m tall Palisade Fencing.
- Existing 1.1m tall steel Hoop-top Fencing.
- Denotes position of existing CCTV camera pillar.
- H Denotes position of existing Basketball Hoop.
- Denotes below ground gas pipe zone.
- T Denotes position of existing tree.
- Denotes position of existing lighting columns.

		SIGNATURE	DATE
SCALE 1:500	DRAWN	LK	23/08/2018
ORIGINAL SIZE A3	CHECKED	MB	23/08/2018
	APPROVED	MCB	23/08/2018

This drawing is copyright and may not be reproduced or made use of unless expressly agreed by Bradbury Consulting

CLIENT
Board of Governors
St Willibrord's RC Primary School
Vale Street
Clayton
Manchester
M11 4WR

PROJECT
External Security Improvements

BRADBURY CONSULTING
Handforth, Cheshire
TEL: 01625 522209

TITLE
As Existing Site Plan

JOB NO.
2018.023

DRAWING NUMBER
2018.023.PL01A