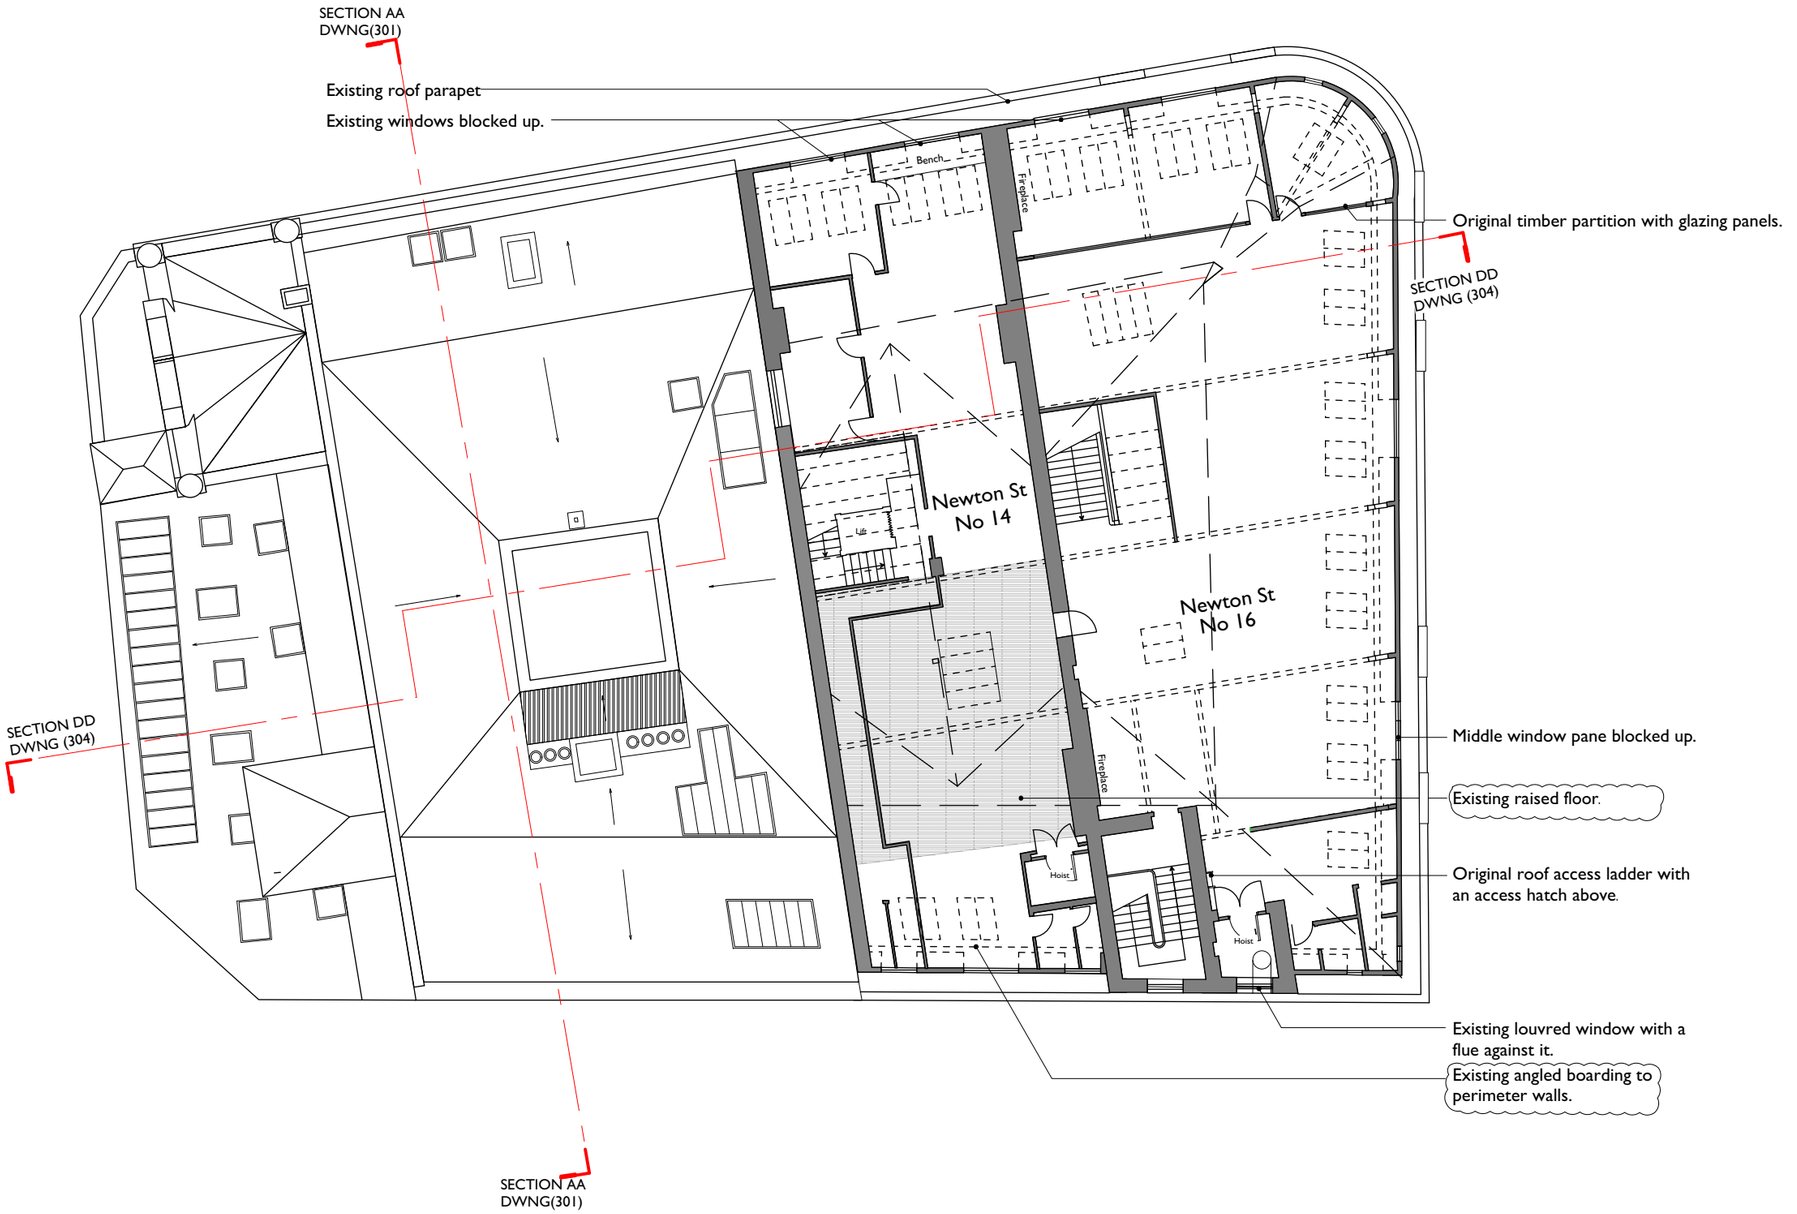


COPYRIGHT OF ATELIER MB LTD
DO NOT SCALE FROM THIS DRAWING
DIMENSIONS TO BE CHECKED ON SITE

All dimensions to be checked on site prior to any commencing work.

N

KEY

Existing

Downstand beams

Rev	Note	DRN	CHK
C 15.05.18	Annotation added following site investigation.	ZS	ZS
B 23.11.17	Plan revised	VC	ZS
A 01.11.17	Annotations added. Existing layout updated following site survey.	VC	ZS

8-16 Newton Street

Fourth Floor Plan
Existing

scheme	1665
drwg no.	**E(160)**
rev	C
scale	**1:200@A3**
date first drawn	Apr 16
drawn	ZS

***SK** sketch **P** proposed **T** tender **C** construction **AB** asbuilt*

www.ateliermb.co.uk
t 0161 236 0051
e architect@ateliermb.co.uk

Atelier MB
Urban Architects