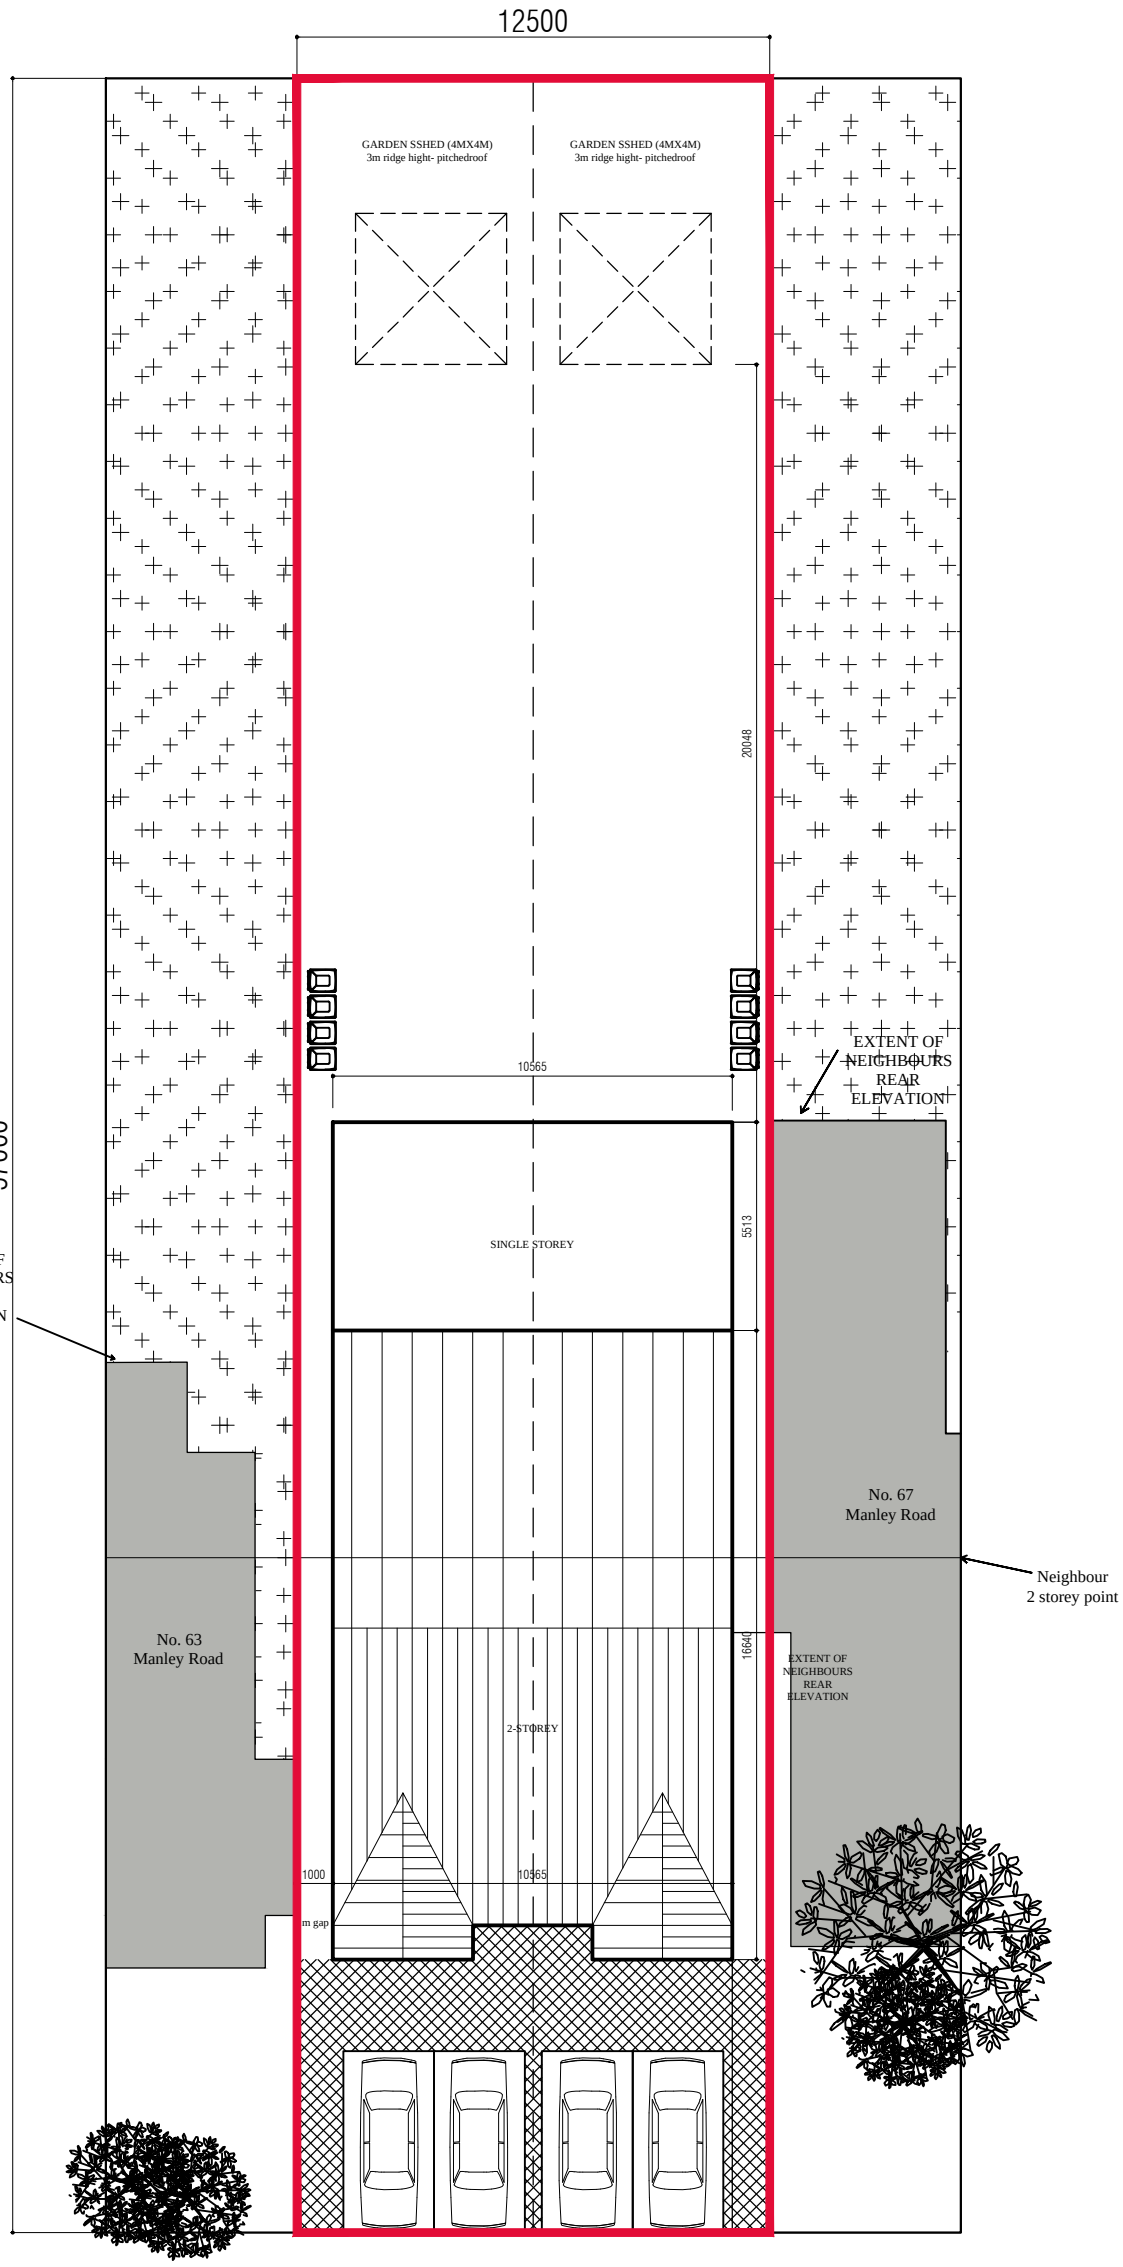

PROPOSED SITE PLAN
1:200

REV	DATE	DRAWN	DESCRIPTION	ARCH CHECK	ENG CHECK

TITLE

PROPOSED SITE PLAN

PROJECT

65 MANLEY ROAD, WHALLEY RANGE

DRN BY	SCALE	JOB REF	DRAWING NUMBER	REV
DH	1:100 @A3	ManRd	65 ManleyRd/Site Plan	-
DATE: July '18				