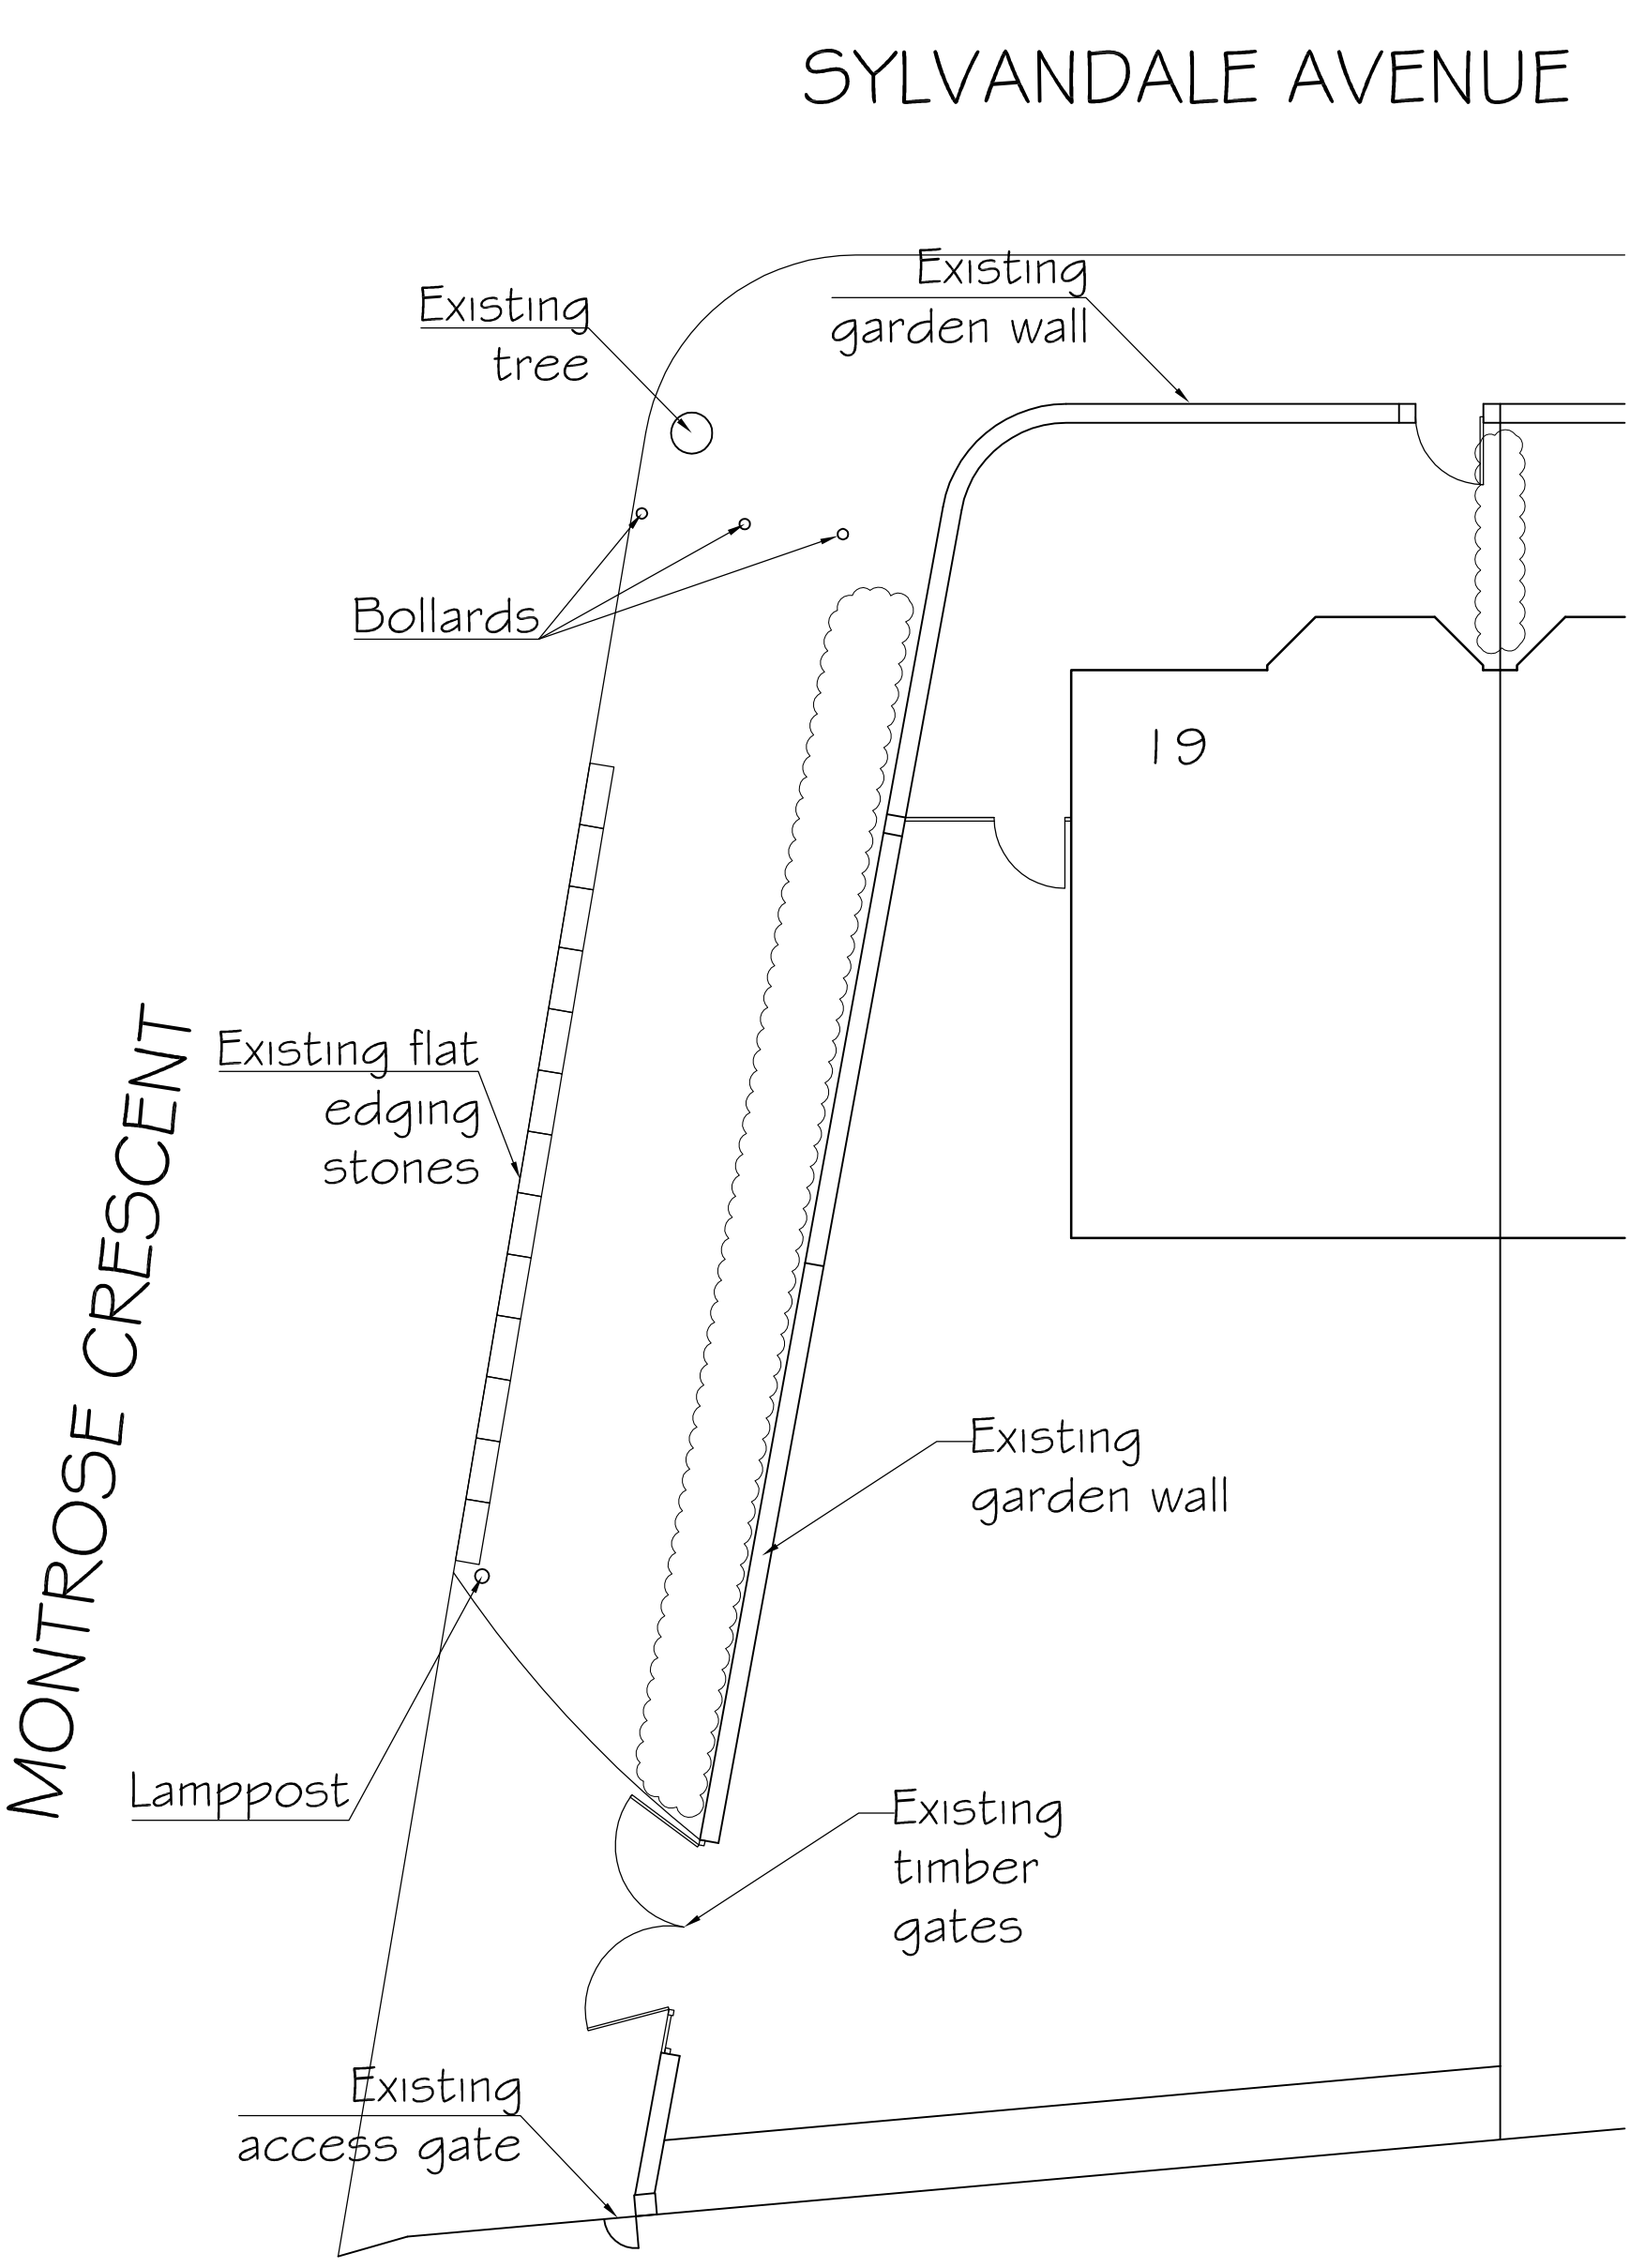

Revision	Description	Init.	Date

PLANNING

PZ VI Architects & Designers
47A Park Lane Poynton Stockport Cheshire SK12 1RD
Tel: 01625 403 516 Fax: 01625 403 516
E-mail:info@pzw-architects.co.uk

Project: GARDEN WALL ALTERATION
19 SYLVANDALE AVENUE

Client: MRS BURKE

Drawing Title: EXISTING SITE PLAN

Drawing No:	Rev:	Drawn By:	Checked:	Scale:	Date:
KR629-PL-101		C.H.K.	J.Albutt	1:100 @ A3	28.07.2017