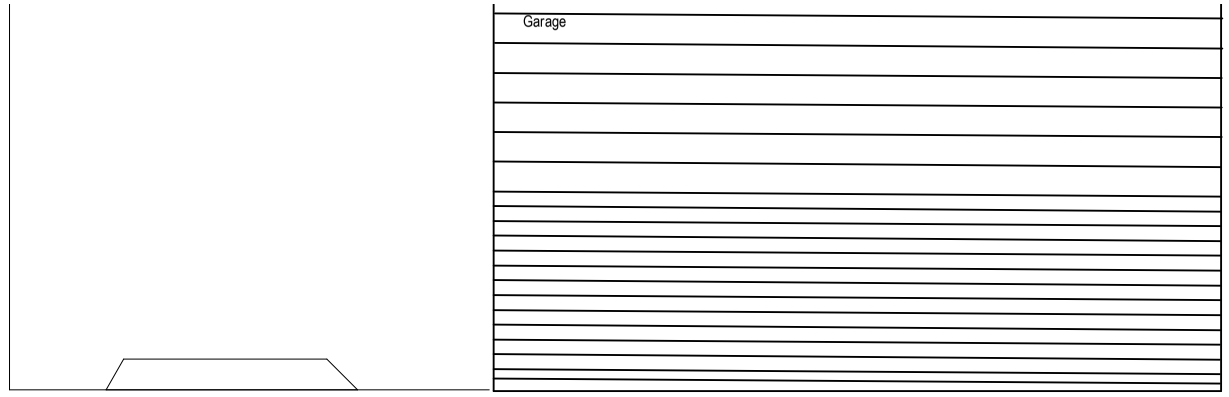

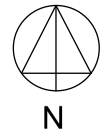

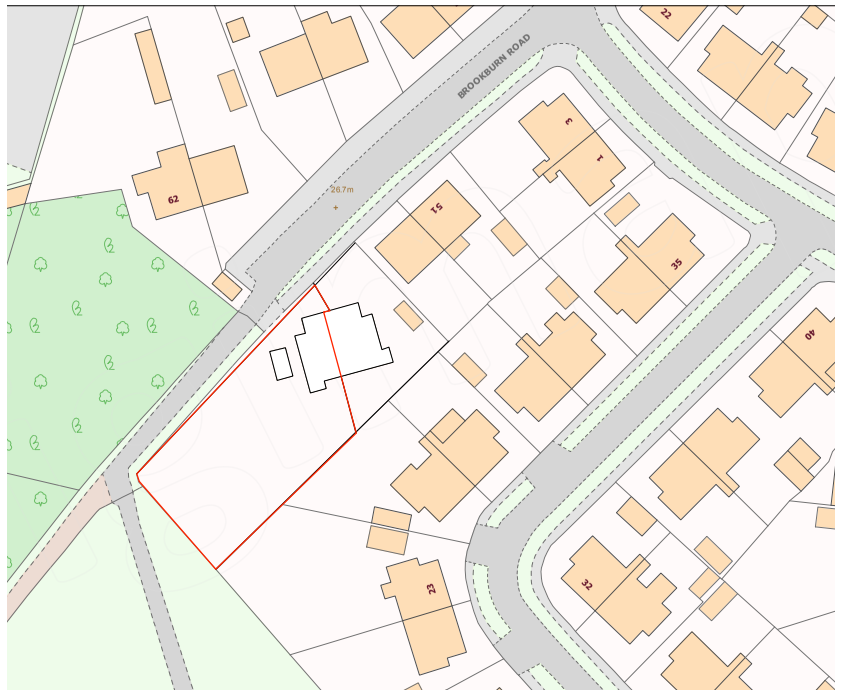

Site Location Plan 1:1250

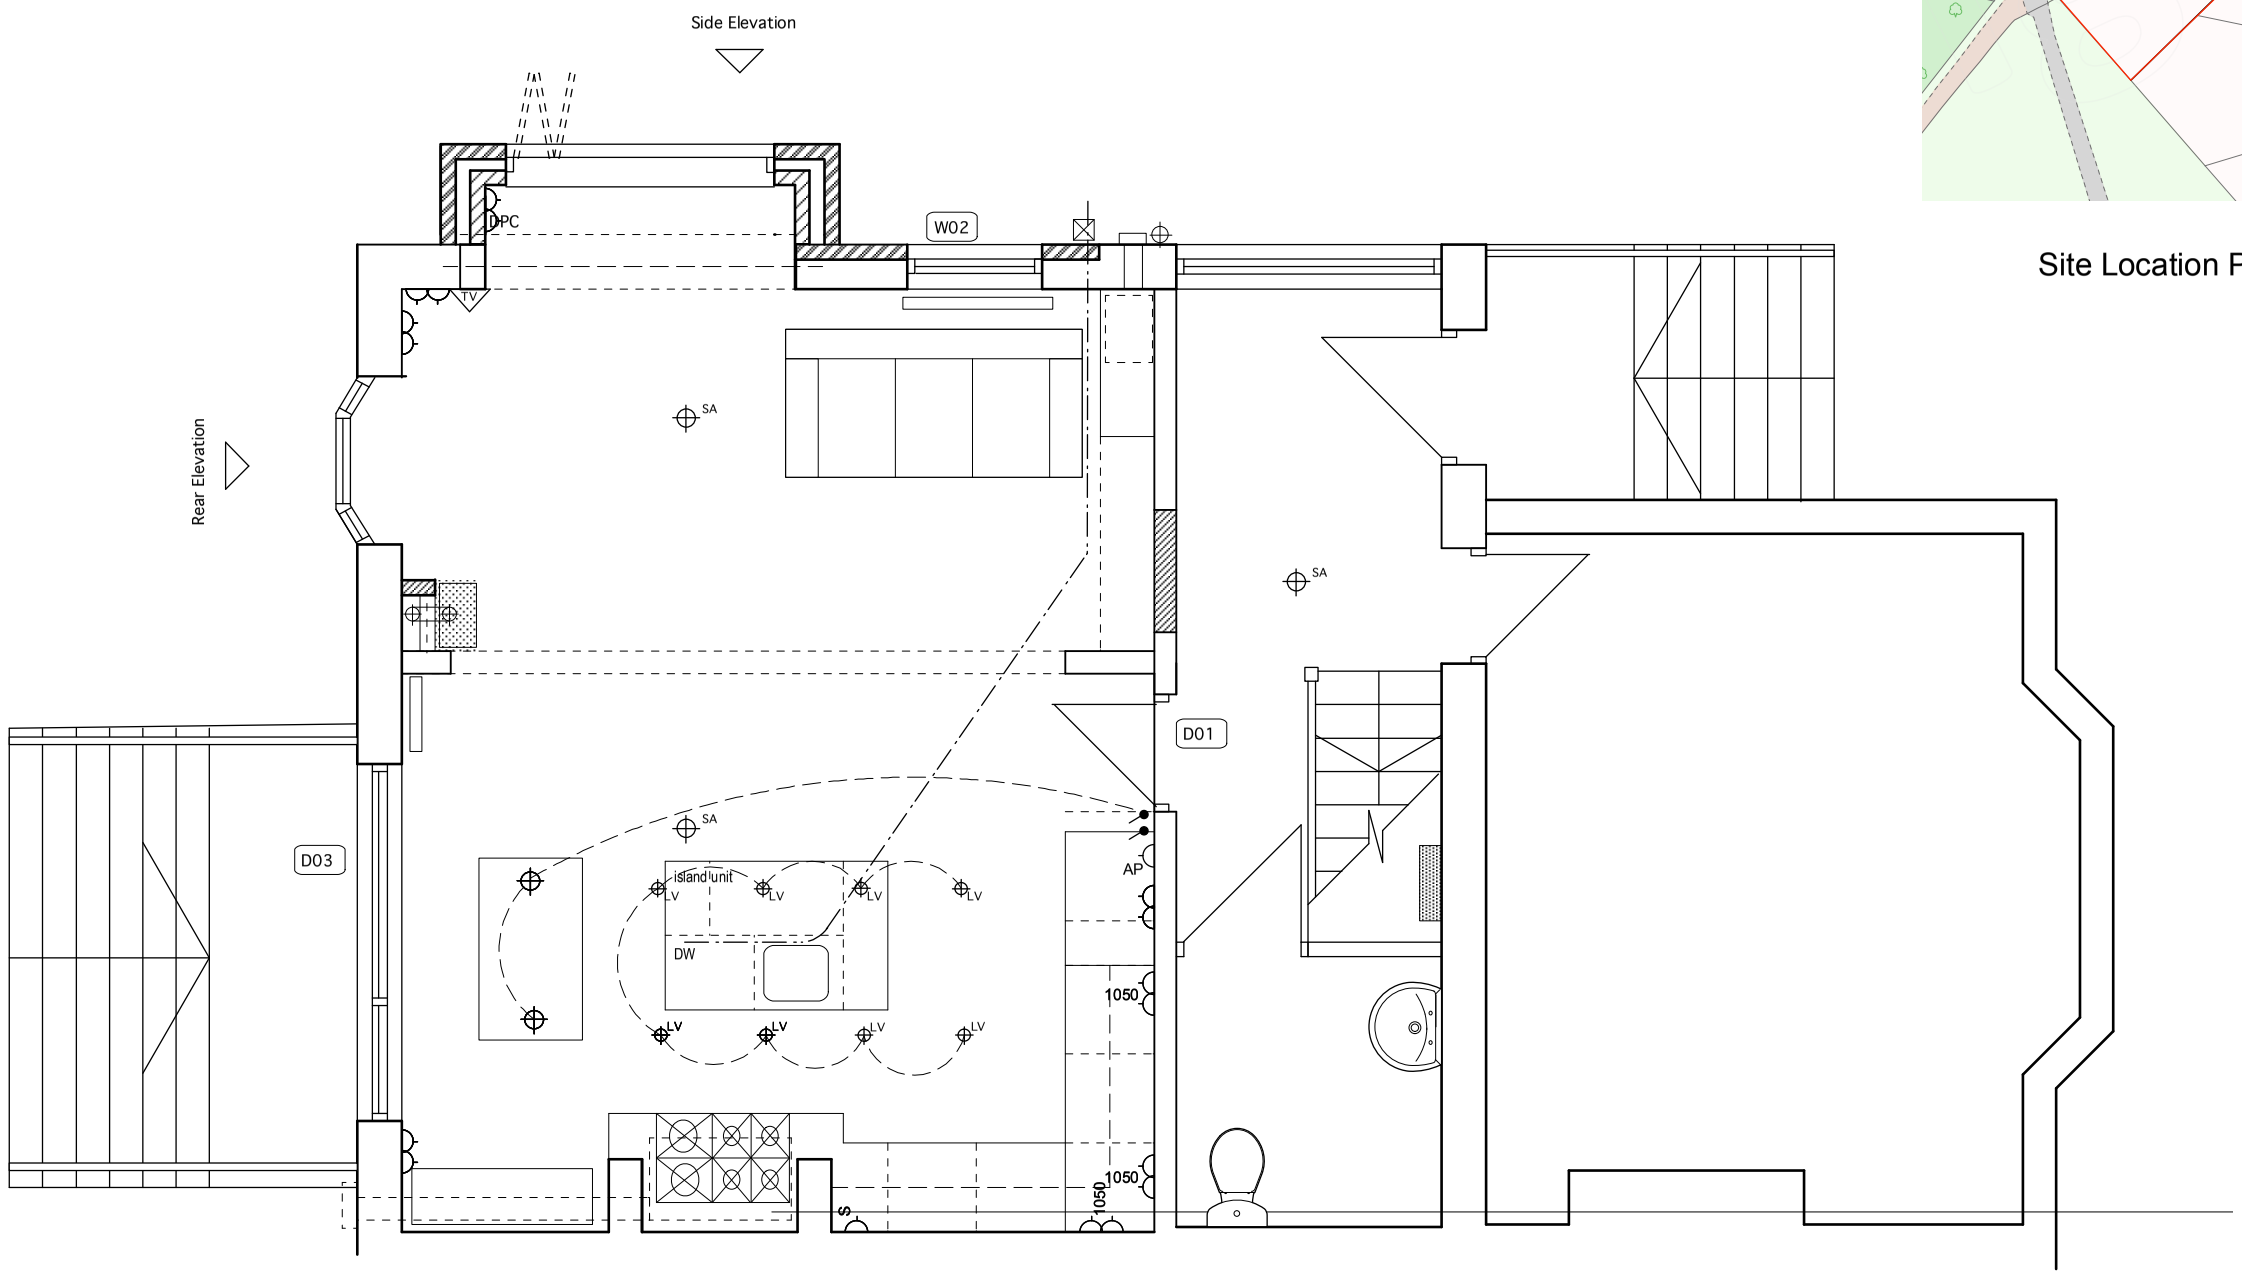

ALL DIMENSIONS TO BE CHECKED ON SITE

REV	DESCRIPTION	DATE	BY

DATE:
JULY 2018

DRAWING NO:
1889/E/01

PROJECT:
57 BROOKBURN ROAD
MANCHESTER

DRAWING:
EXISTING GROUND FLOOR PLAN SCALE 1:50

LEIGHTON ARCHITECTS
21 CHANDOS ROAD
MANCHESTER M21 0SS
TEL/ 07747111159
WWW.LEIGHTONARCHITECTS.COM