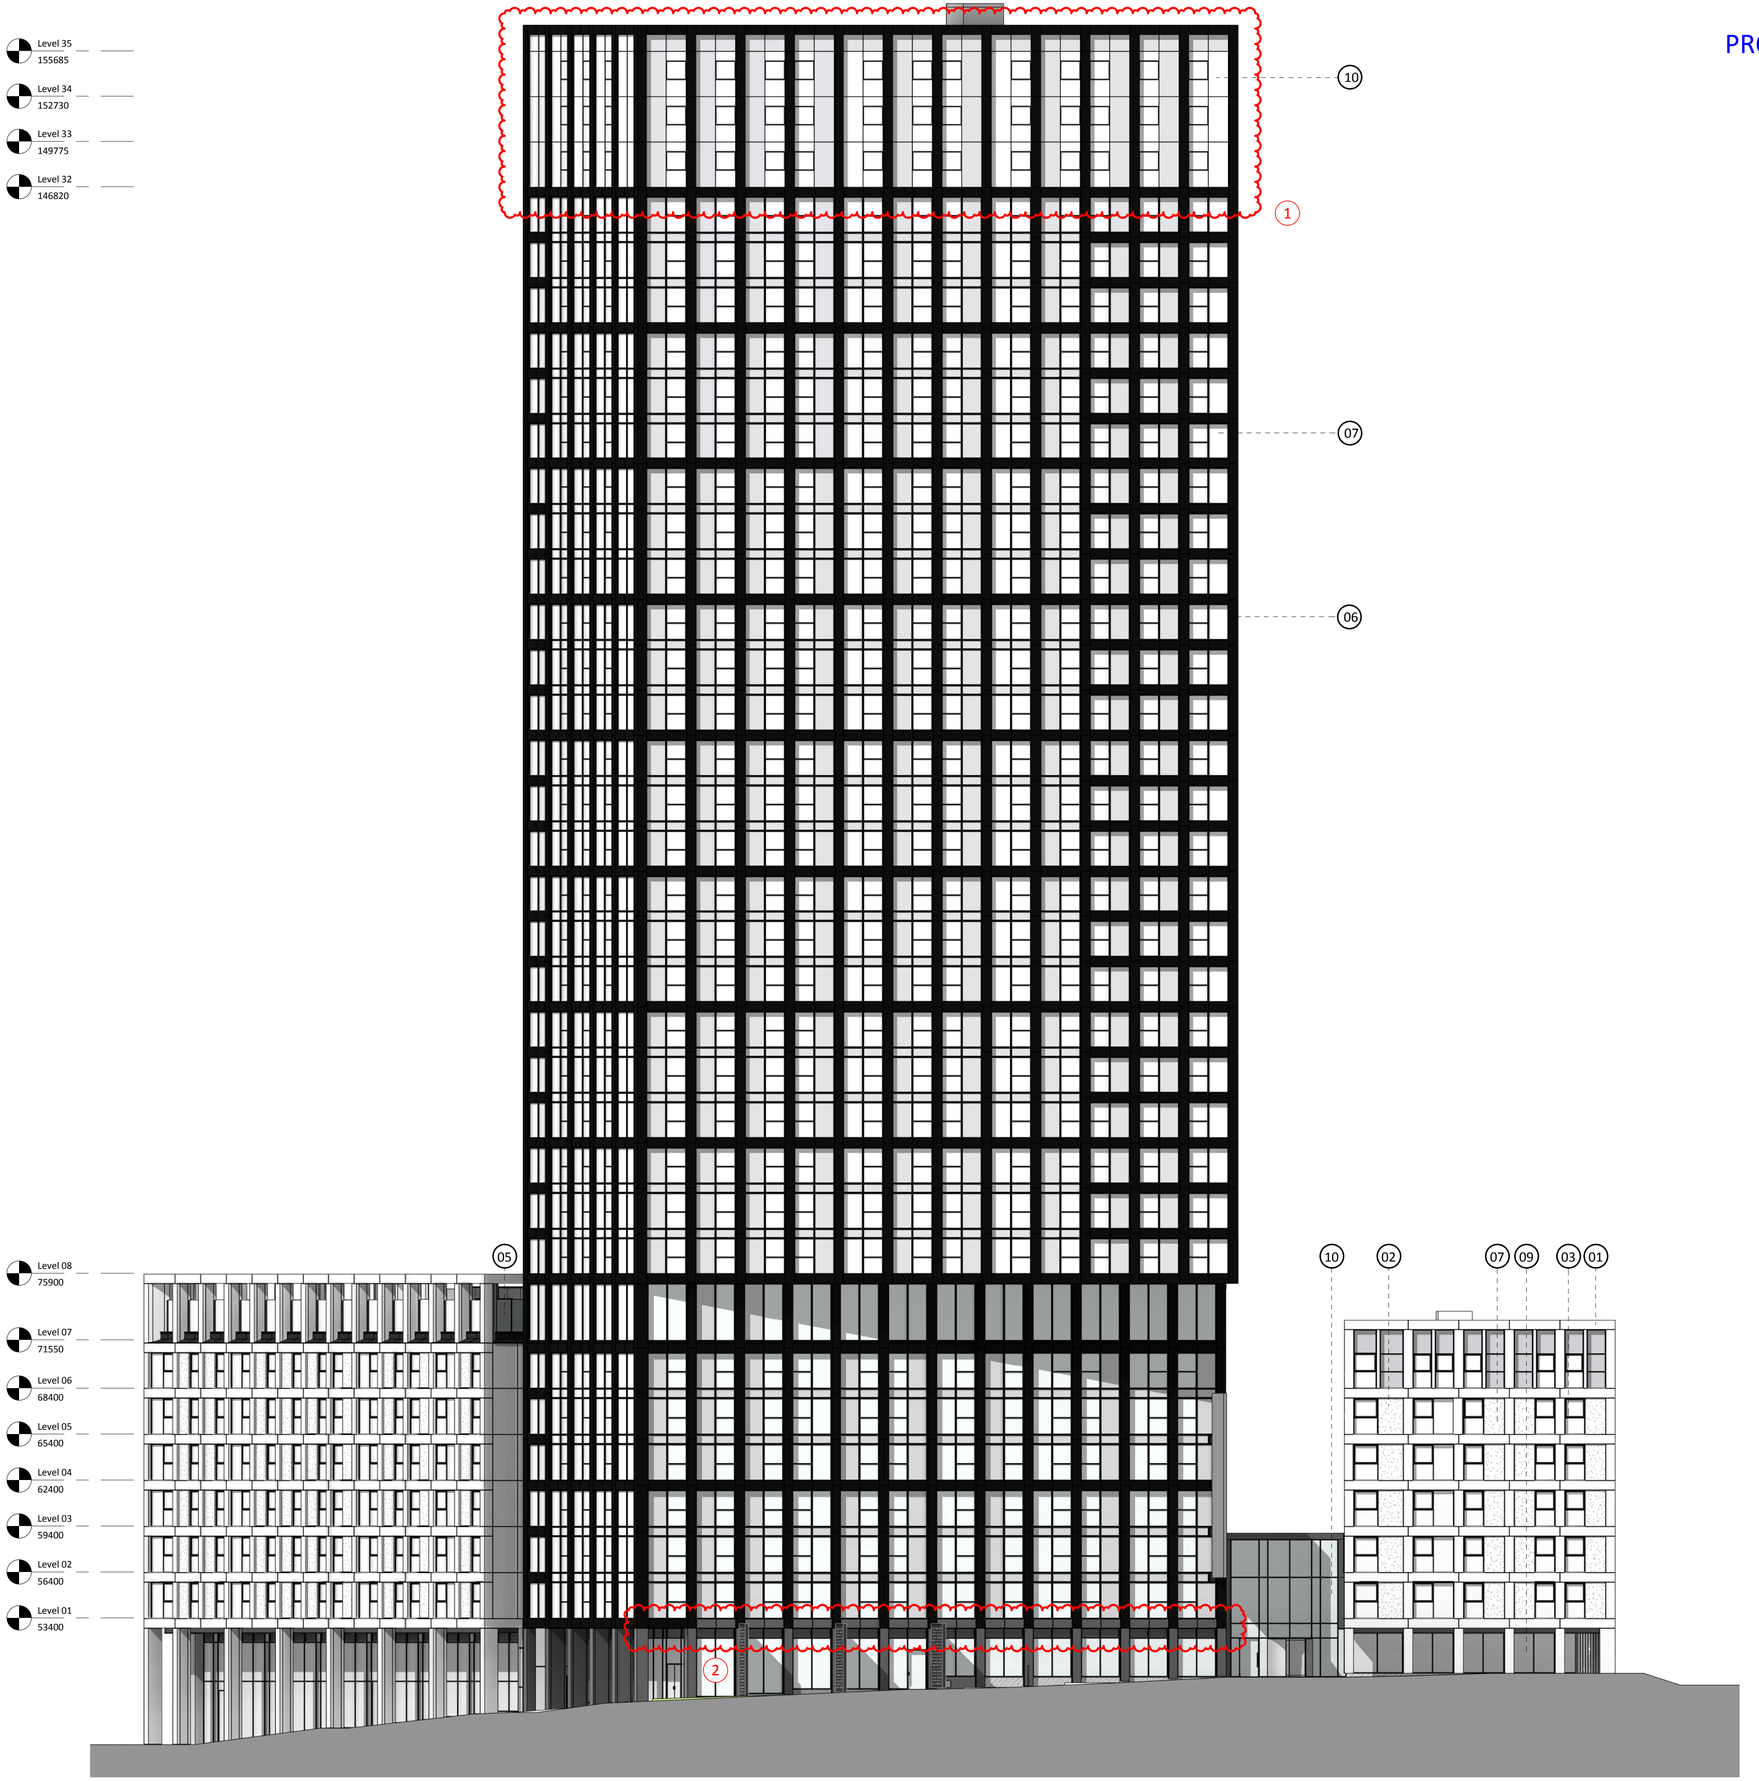


Elevation 01 - Rochdale Road

1 : 200

PROPOSED AMENDMENTS


The use of this data by the recipient acts as an agreement of the following statements. Do not use this data if you do not agree with any of the following statements:-

All drawings are based upon site information supplied by third parties and as such their accuracy cannot be guaranteed. All features are approximate and subject to clarification by a detailed topographical survey, statutory service enquiries and confirmation of the legal boundaries.

The controlled version of this drawing should be viewed in DWF or PDF format not DWG or other formats. All prints of this drawing must be made in full colour.

Where this drawing has been based upon Ordnance Survey data, it has been reproduced under the terms of Ryder Licence No. 100000144. Reproduction of this drawing in whole or in part is prohibited without the prior permission of Ordnance Survey.

Do not scale the drawing. Use figured dimensions in all cases. Check all dimensions on site. Report any discrepancies in writing to Ryder before proceeding.

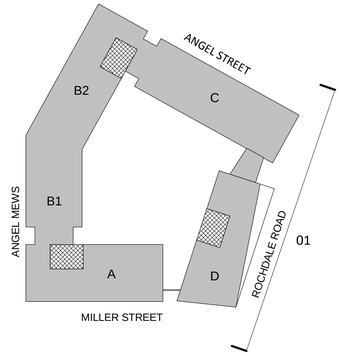

01	GRC Panel - Smooth White Finish
02	GRC Panel - Sandblasted Finish
03	PPC Aluminium Window System
04	Steel framed bolt on Balcony
05	Structural Glass Balustrade
06	Reynobond Rainscreen Cassette - Deep Grey Finish
07	Glass Spandrel
08	MUGA Pitch Retractable Netting System
09	PPC Aluminium Capped Curtain Walling
10	PPC Aluminium Capless Curtain Walling
11	PPC Aluminium Panel and Flashing
12	PPC Aluminium Louvres

Materials will be subject to further approval

General minor amendments throughout following detailed design development

1. Opening window vents introduced to upper levels for natural ventilation and building control compliance
2. Louvre's introduced to ventilate and service building

Revision	Date	Drawn by	Checked by
P01		MSmi	MSmi

Issued for S96a - None Material Amendment

Amendment

Purpose of Issue
PLANNING

Project
MODALIVING
Angel Gardens
Manchester

Drawing
GA Elevations 01 - Rochdale Road

Drawing No.

Project ID		Originator	Zone	Level	Type	Role	Number
MAG	-	RYD	- 00	- ZZ	- DR	- A	- 36001

Ryder Project No.	Scale at A1	Drawn By	Status	Revision
3033-00	1 : 200	FTa	S2	P01

info@ryderarchitecture.com
www.ryderarchitecture.com

Ryder