


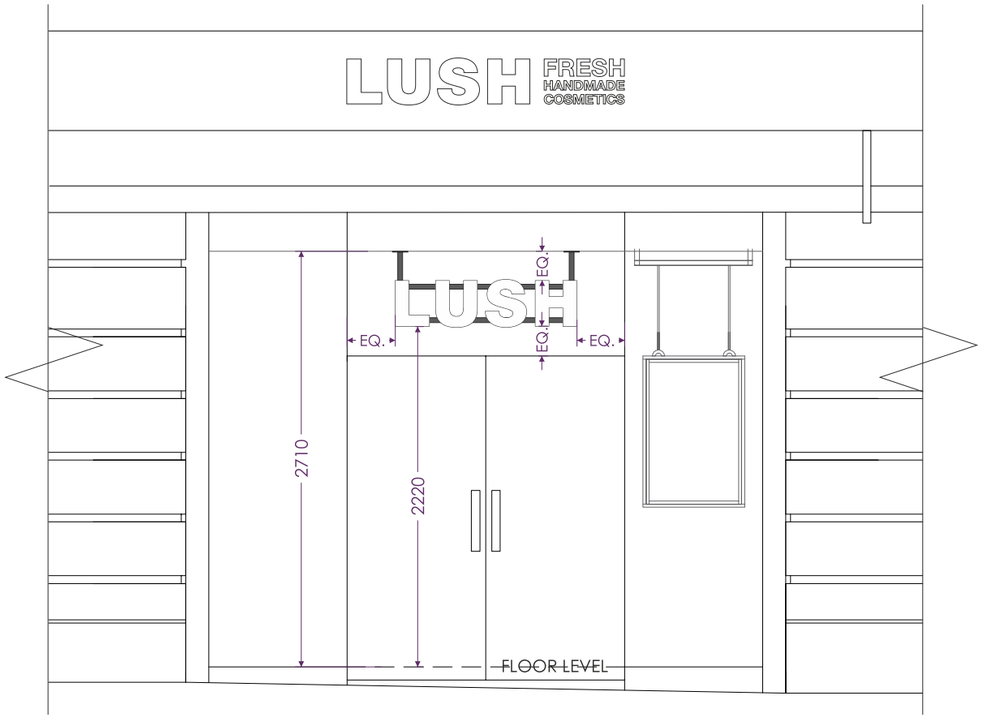


FRONT ELEVATION
scale 1:40

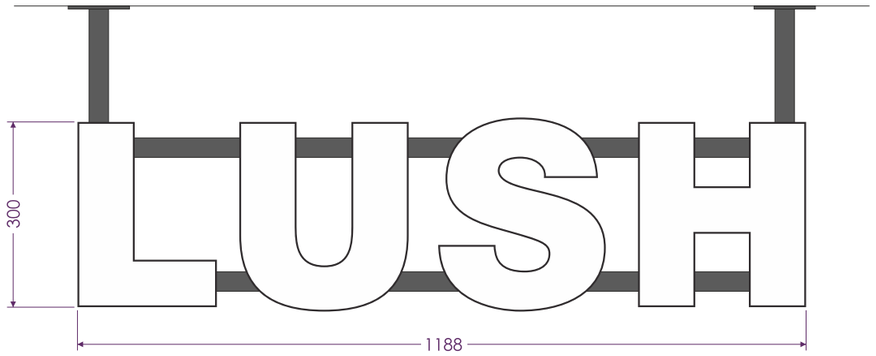


COLOUR WAYS
scale 1:10

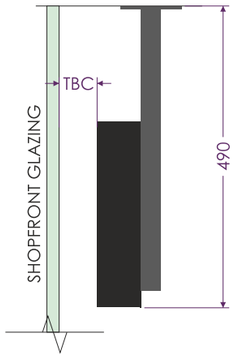

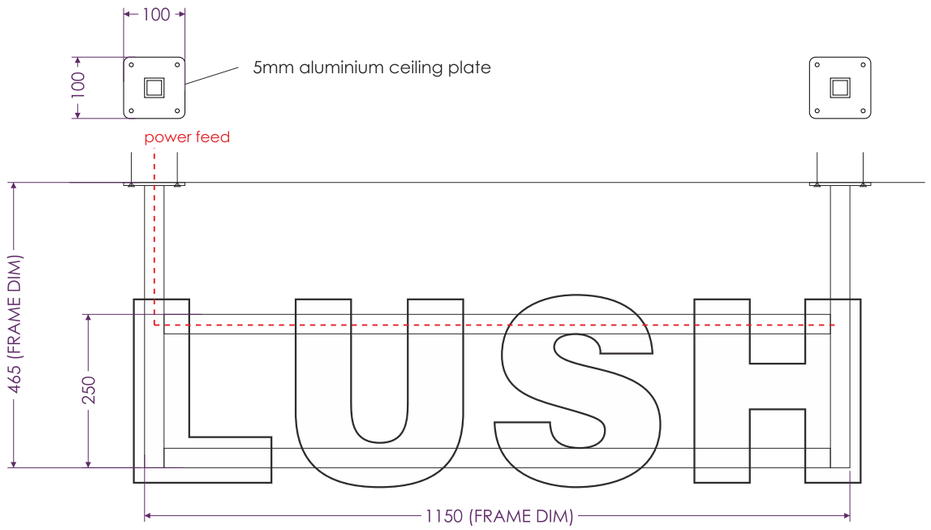

SUSPENDED ILLUMINATED SIGN
scale 1:10

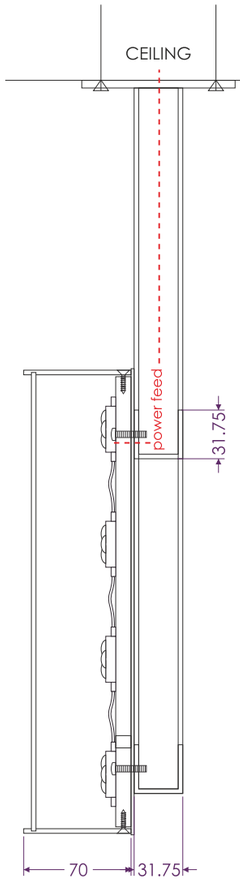

SUSPENDED ILLUMINATED SIGN
TYPICAL SECTION DETAIL
scale 1:4

ILLUMINATED LUSH TEXT				PROD. FILES
FACE	3mm 050 opal acrylic	**FINISH**	N/A	X
RETURNS	3mm matt blk acrylic	**FINISH**	N/A	
BACK	2mm aluminium	**FINISH**	RAL9005 blk SG	X
INNER BACK	10mm white foam PVC	**FINISH**	N/A	X
RETURN FIXINGS	c/sunk M3/M4 paint finished to match returns			
LETTER/LOGO FIXINGS	M4x20mm pan head to tapped hole on alu. frame			
ILLUMINATION	face	Tridonic P561 white LED modules		
TRANSFORMER/S	mounted remotely within ceiling recess (TBC)			
QUANTITY	1no set			
OTHER DETAIL	recessed acrylic face with formed returns foam PVC jig required made up from 4no 18mm deep sheets			

ALUMINIUM FRAME				PROD. FILES
FRAME - VERTICALS	31.75x31.75x3mm alu. SHS box	**FINISH**	RAL7021 SG dark grey	X
FRAME - HORIZONTALS	31.75x31.75x3mm alu. 'U' channel	**FINISH**	RAL7021 SG dark grey	X
CEILING PLATE	5mm alu.	**FINISH**	RAL7021 SG dark grey	X
CEILING FIXINGS	8no screw fixing - paint finish to match frame (TBC)			
QUANTITY	1no set			
OTHER DETAIL	aluminium frame fully welded			

Client/Job No.
Lush/SOxxxx

Job Title/Site
Manchester Market Street

Drawing Title
DRG001 - Proposed Shopfront Layout

Revisions

Issue No.	PM	Drawn by	Survey by
01	BP	RB	-

Date 1st drawn: 25.04.2017
Drawing update:
Scale at A3: 1:40 + 1:10 + 1:4
File reference: \\GRAFFITI-SERVER\media2\PROJECTS - GRAFFITI\Lush\Manchester Market Street\PRODUCTION

Design House
Swife Business Park
Burwash Road
Broad Oak
Heathfield
East Sussex
TN21 8UP
Tel: (01435) 866763
Fax: (01435) 867213
Email: sales@graffitidesign.co.uk

Graffiti design International Ltd own the copyright of this design. Reproduction of this artwork or any part thereof without written permission from Graffiti Design International Ltd will be subject to a minimum charge of £150 for copyright infringement.

All dimensions are in millimetres unless otherwise stated. Please check details are accurate before production.

graffiti design

www.graffitidesign.co.uk