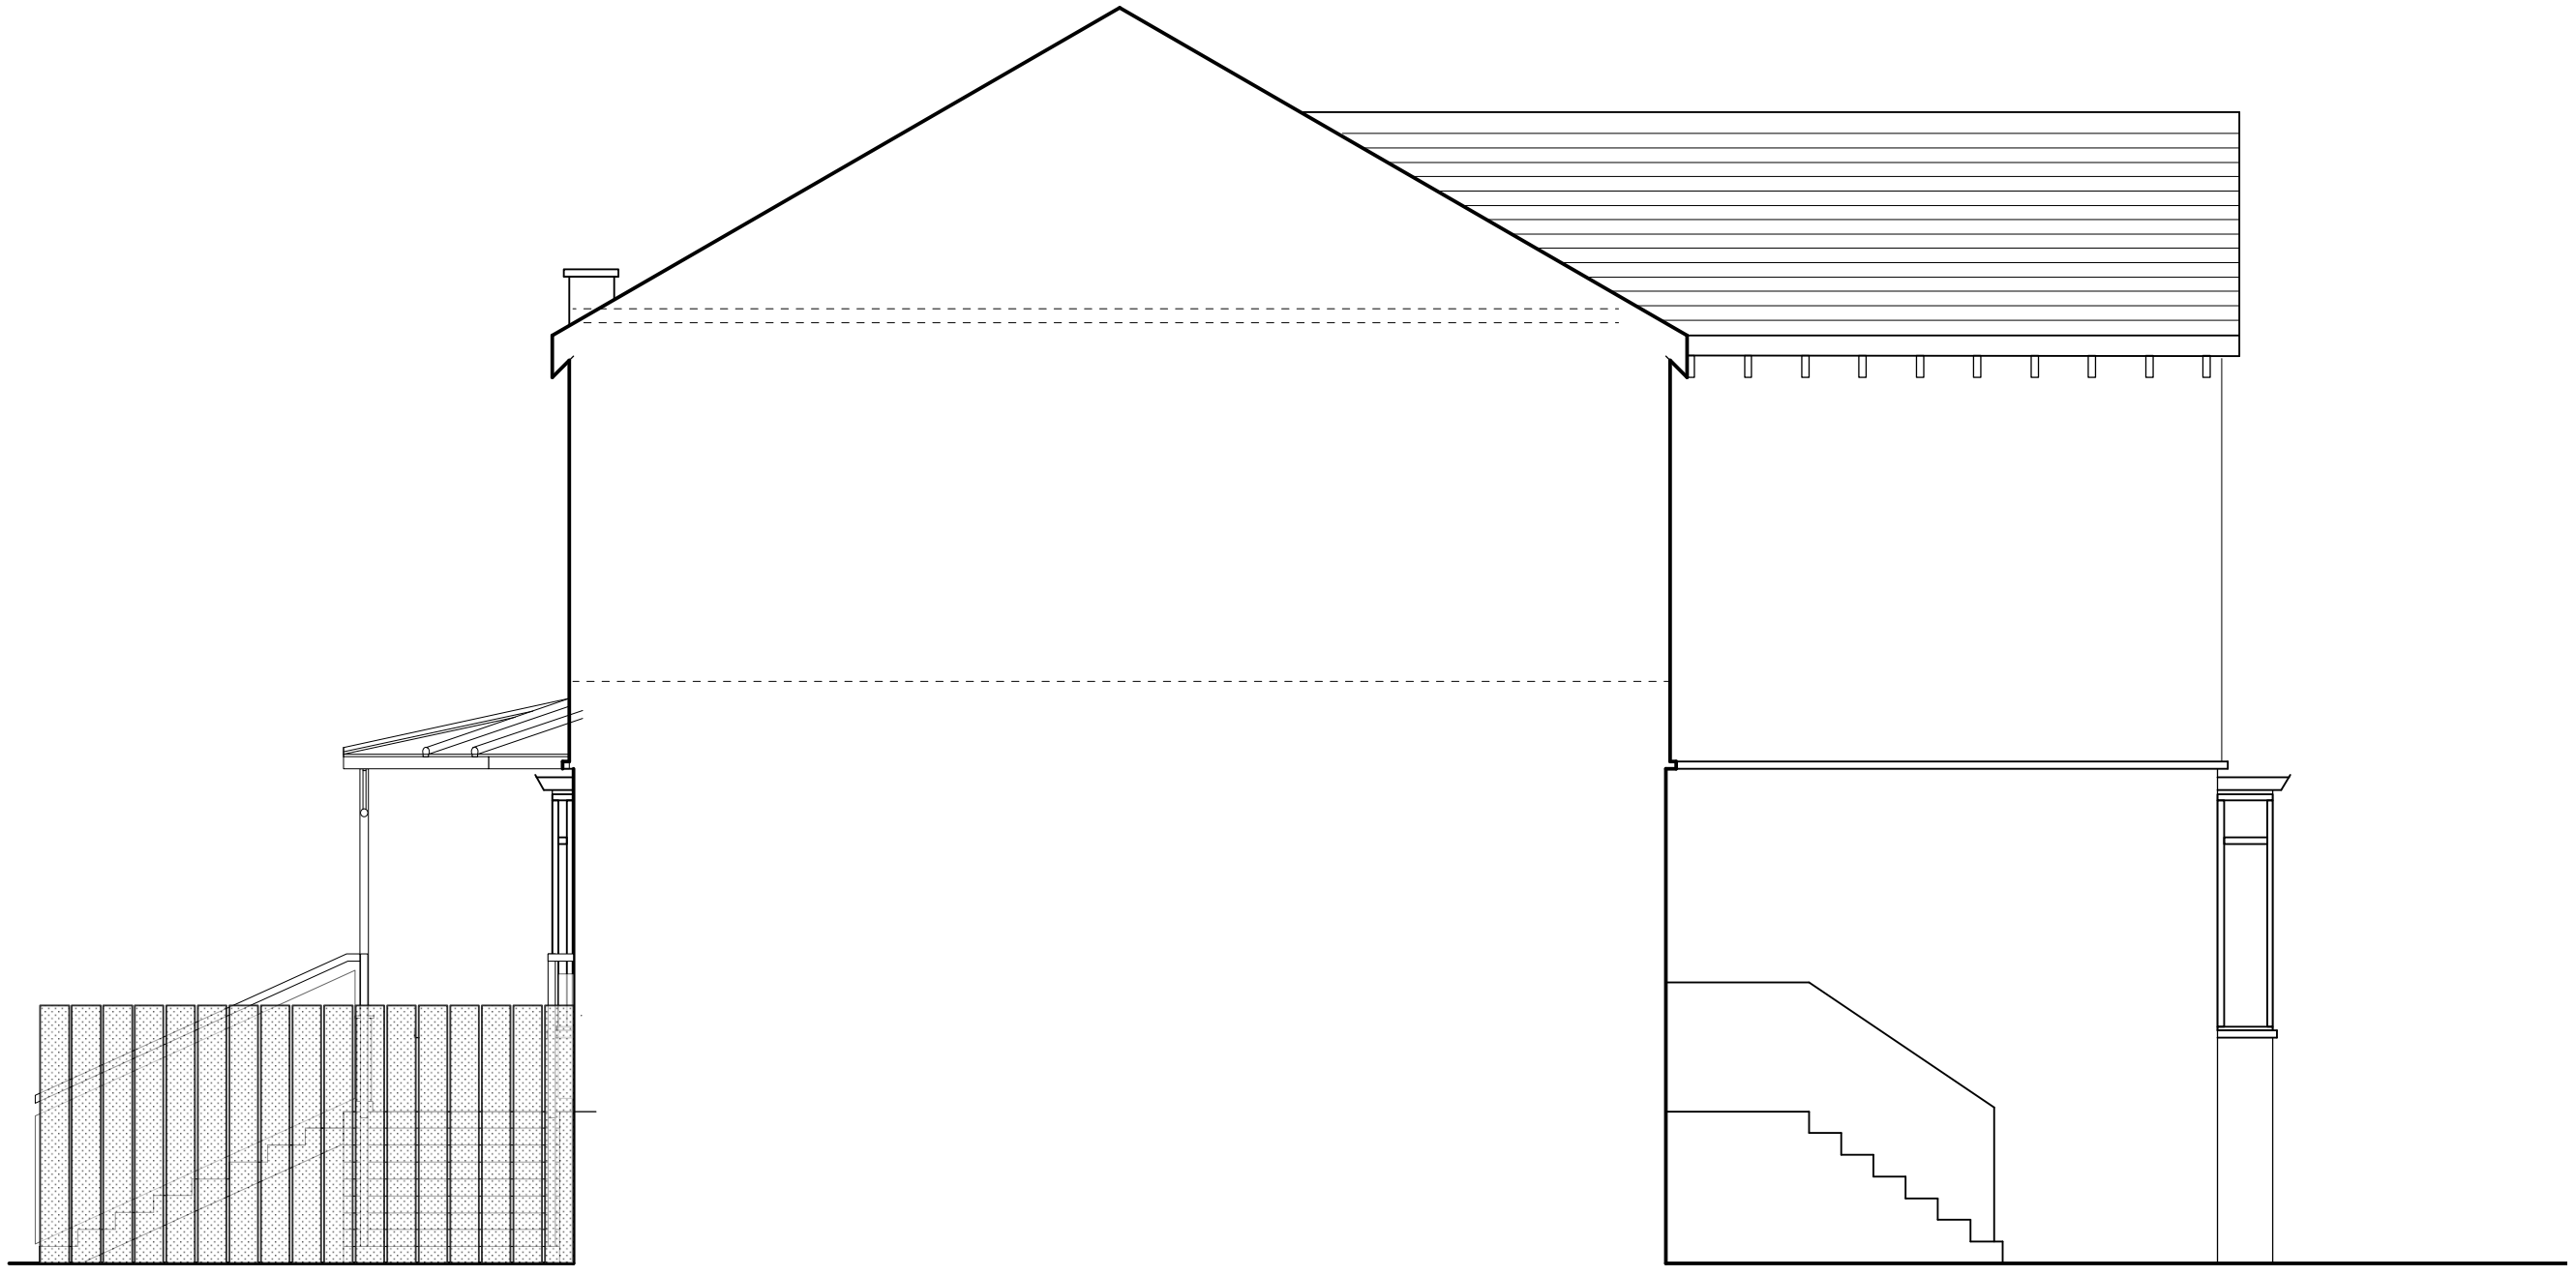

PROPOSED SIDE ELEVATION FROM ADJOINING PROPERTY

REV	DESCRIPTION	DATE	BY

DATE:
JULY 2018

DRAWING NO:
1889/P/05

PROJECT:
57 BROOKBURN ROAD
MANCHESTER

DRAWING:
PROPOSED SIDE ELEVATION
FROM ADJOINING PROPERTY

SCALE 1:50

LEIGHTON
ARCHITECTS
21 CHANDOS ROAD
MANCHESTER M21 0SS
TEL/ 07747111159
WWW.LEIGHTONARCHITECTS.COM