

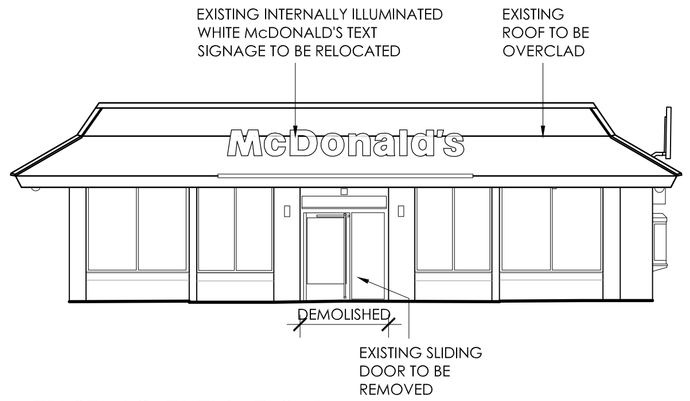



EXISTING ELEVATION A

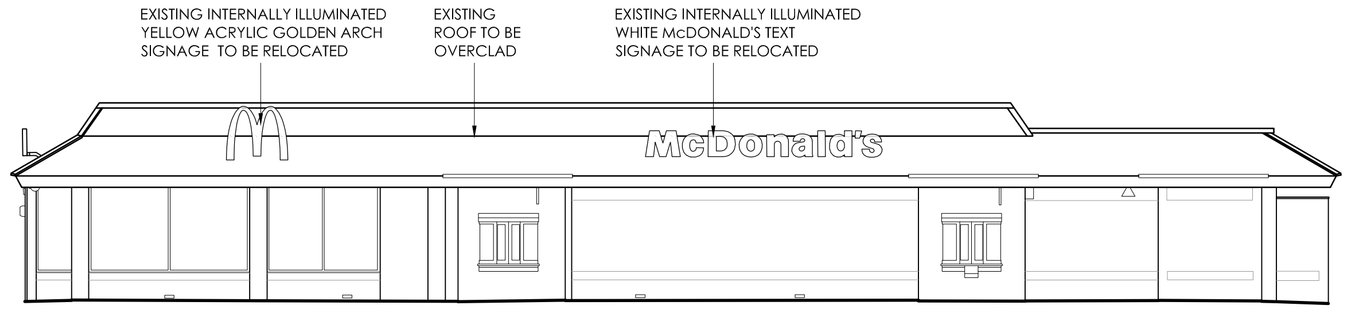

EXISTING ELEVATION B

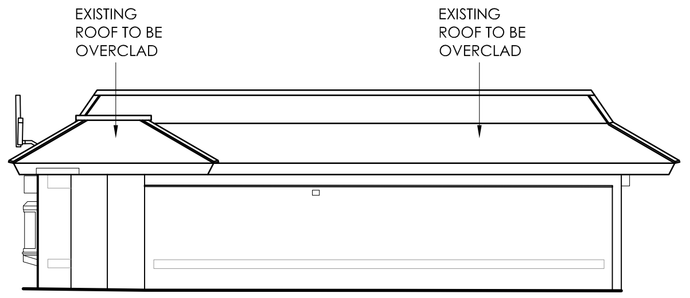

EXISTING ELEVATION C

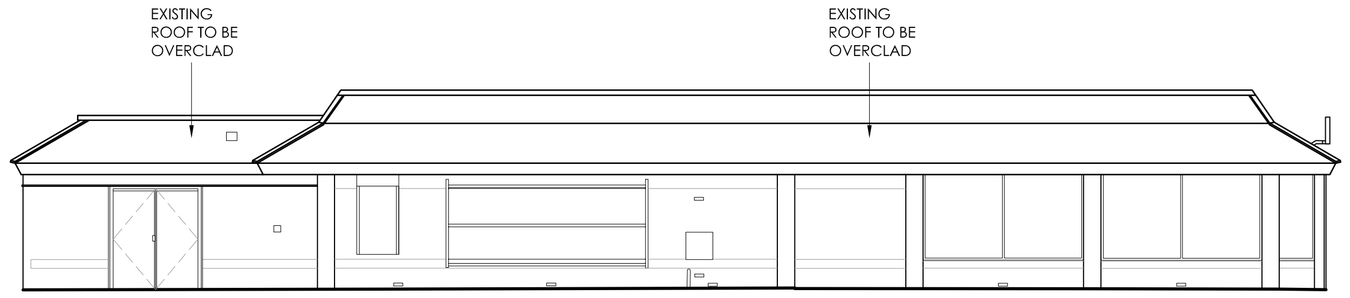

EXISTING ELEVATION D


NOTE:
ADDITIONAL STEELWORK WILL BE REQUIRED TO BUILD ROOF UP TO ALLOW FOR FOLDED ROOF.

NOTES


- All dimensions and levels are to be checked on site.
- Any discrepancies are to be reported to the architect before any work commences.
- This drawing shall not be scaled to ascertain any dimensions. Work to figured dims only.
- This drawing shall not be reproduced without express written permission from AEW.
- Title overlay drawings and ownership boundaries are produced using all reasonable endeavours. AEW cannot be responsible for the accuracy or scale discrepancy of base plans supplied to them.
- All works are to be undertaken in accordance with Building Regulations and the latest British Standards.
- All proprietary materials and products are to be used strictly in accordance with the manufacturers recommendations.

DESIGN HAZARD IDENTIFICATION


- No significant Hazards have been identified in this drawing

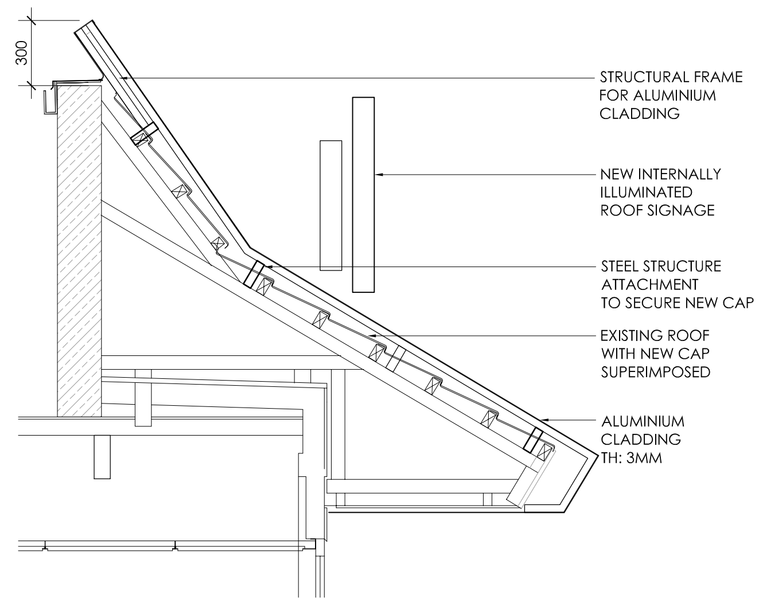

TYPICAL SECTION DETAIL 1:20

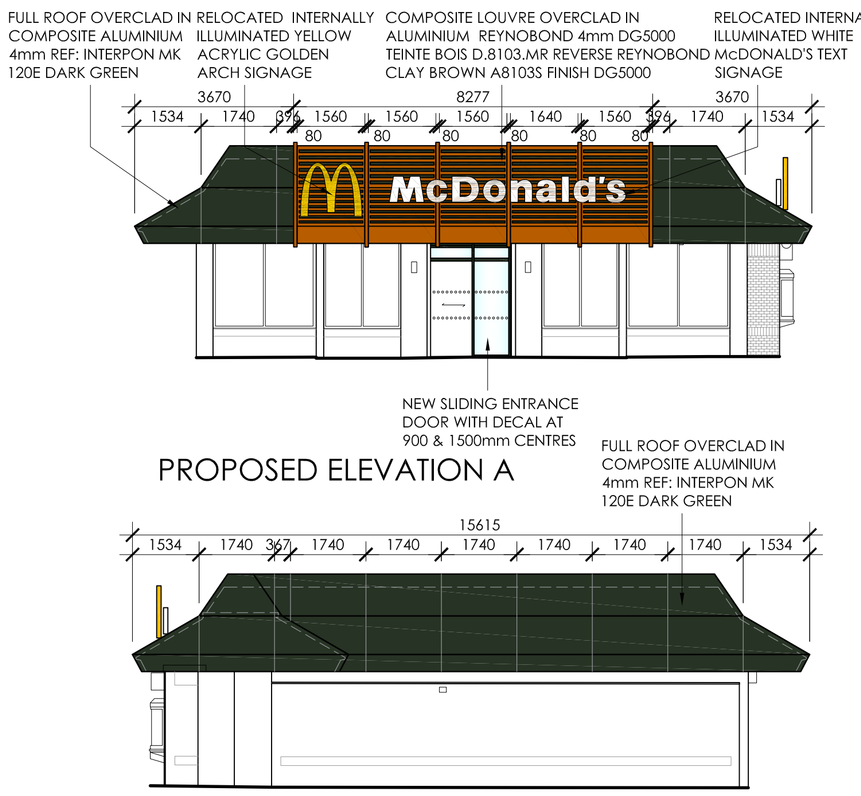


PROPOSED ELEVATION A

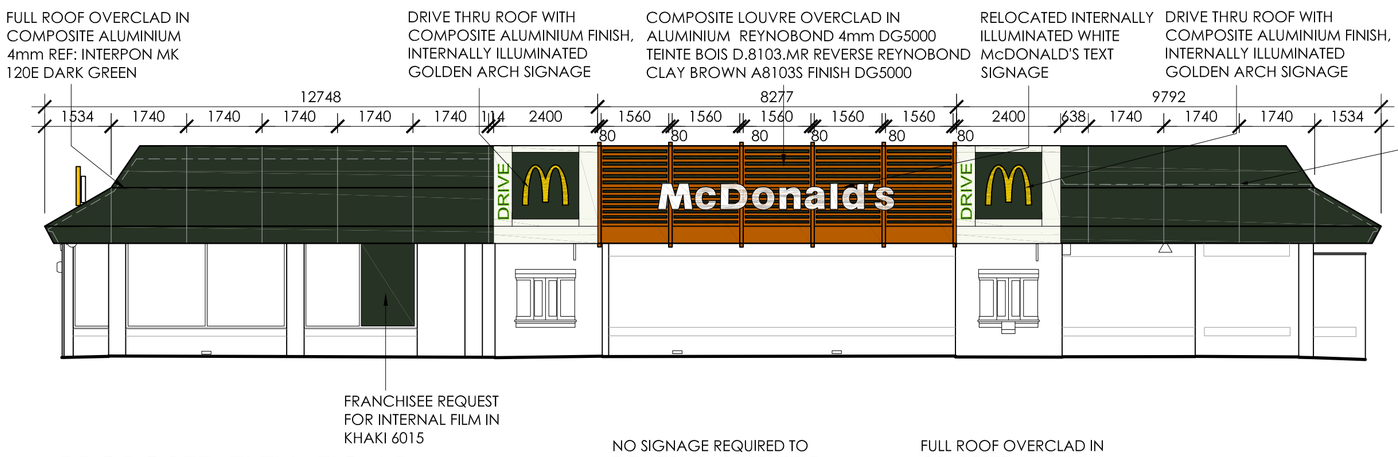


PROPOSED ELEVATION B

PROPOSED ELEVATION C

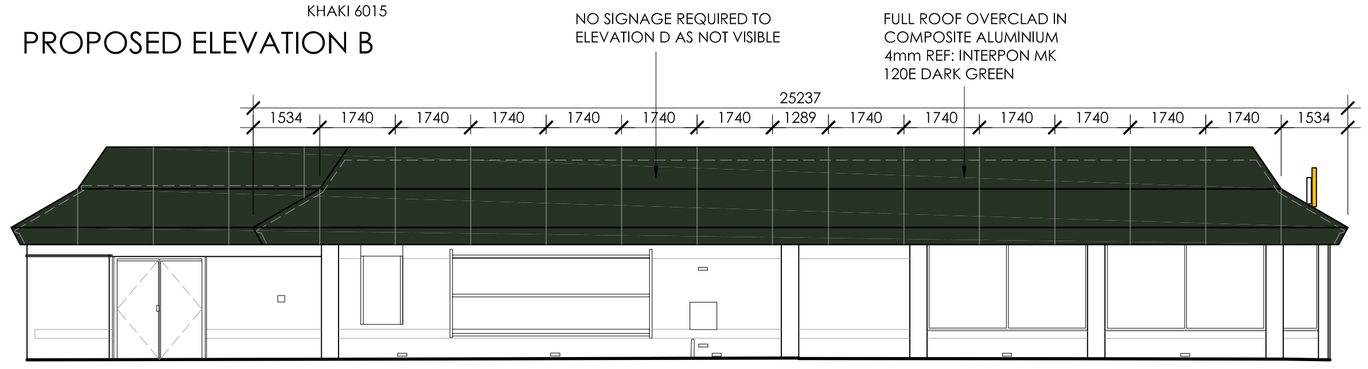

PROPOSED ELEVATION D

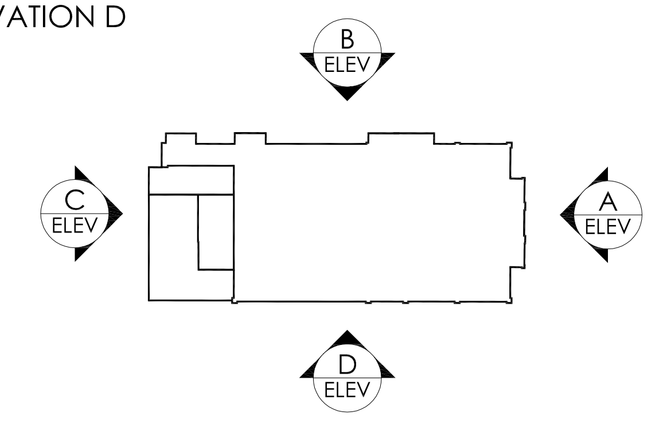

PLAN - NTS

BUILDING FINISHES				
DESCRIPTION	EXISTING	PROPOSED		
WALLS	BRICK	AS EXISTING		
ROOF	TILED	COMPOSITE LOUVRE OVERCLAD IN ALUMINIUM REYNOBOND 4mm DG5000 TEINTE BOIS D.8103.MR REVERSE REYNOBOND CLAY BROWN A8103S FINISH DG5000	DRIVE THRU ROOF WITH DRIVE SIGNAGE PAINTED ON COMPOSITE ALUMINIUM FINISH WITH INTERNALLY ILLUMINATED GOLDEN ARCH SIGNAGE	FULL ROOF OVERCLAD IN COMPOSITE ALUMINIUM 4mm GREY RAL 7022
WINDOW FRAMES	KHAKI GREEN	AS EXISTING		
SOFFIT & FASCIAS	KHAKI GREEN	AS EXISTING		
DOORS	KHAKI GREEN	AS EXISTING		
BOOTH WINDOWS (inc surrounds)	ALUMINIUM PAINTED WITH KHAKI GREEN RAL 6015 WITH TIMBER EFFECT ALUMINIUM SURROUND	AS EXISTING		

0 1 2 3 4 5m
Scale 1:100

EXISTING & PROPOSED ELEVATIONS OPTION2 1:100

PLANNING

REV	Date	Drawn by: -	Checked by: -
A	09.03.18	MW	DP

RELOCATED SIGN 6 SHOWN TO ELEVATION C AS PLANWARE COMMENTS 05.03.18

Status: Purpose of Issue
For Information

drawing stage

client
McDonald's Restaurant's Ltd

project
674 ALTRINCHAM ROAD
BAGULEY, M23 9AA

store
1062

drawing title
EXISTING & PROPOSED ELEVATIONS OPTION 2

date	27.02.18	drawn	HE
scale@A1	1:100	checked	DP

Rev B
JOB NO 6814_AEW_1062_0105

AEW ARCHITECTS AND DESIGNERS LTD
THE ZENITH BUILDING, SPRING GARDENS
MANCHESTER M2 1AB T 0161 214 1970 F 0161 214 1971