
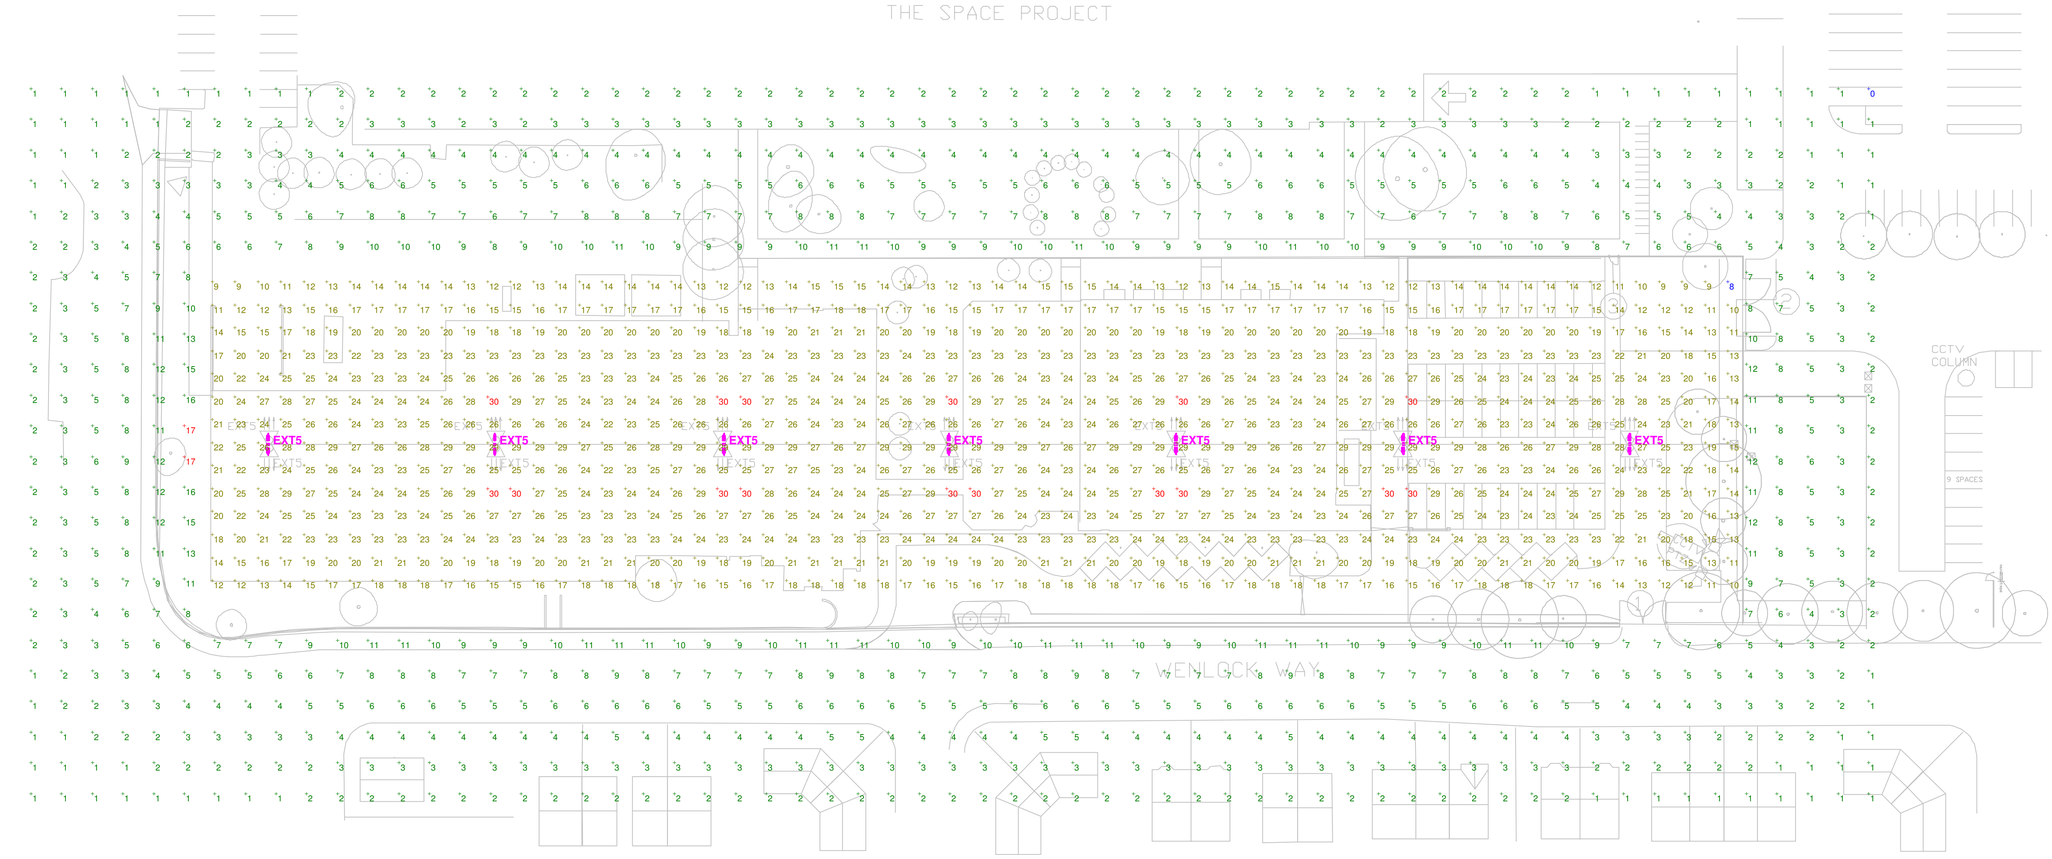


Plan View
Scale 1 : 400

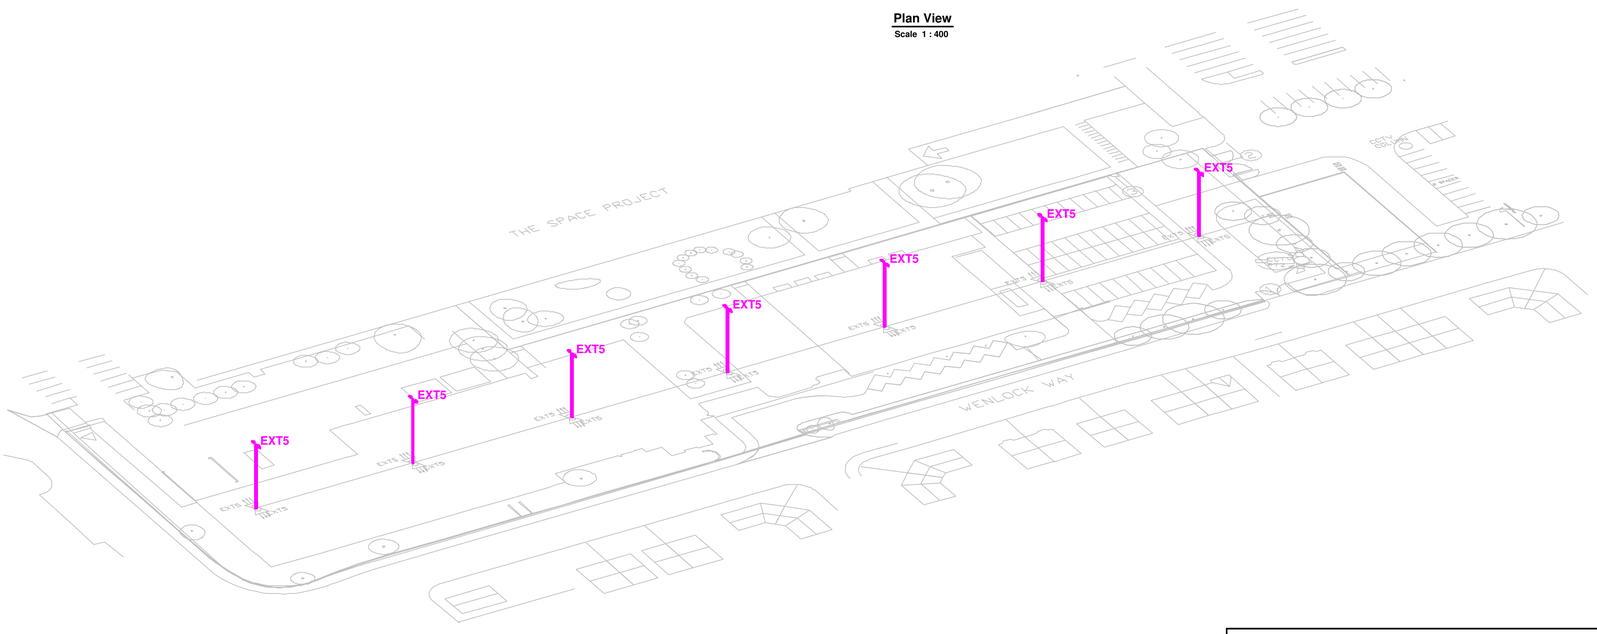

Southwest View
Not to Scale

STATISTICS

Description	Symbol	Avg	Max	Min	Min/Avg
Overspill	+	5 lux	17 lux	0 lux	0.00
Parking area	+	22 lux	30 lux	8 lux	0.36

LUMINAIRE SCHEDULE

Symbol	Label	Qty	Catalog Number	Description	Lamp
	EXT5	7	DSX1.2.LA224.FW	D-Series 1 Luminaire	LED C.22000LM-4000K



HOLOPHANE
LEADER IN LIGHTING SOLUTIONS
experience lighting's best.

Wenlock Way Gorton

Designer
N Stokes

Date
Jan 16 2018

Scale

Drawing No.

1 of 1