
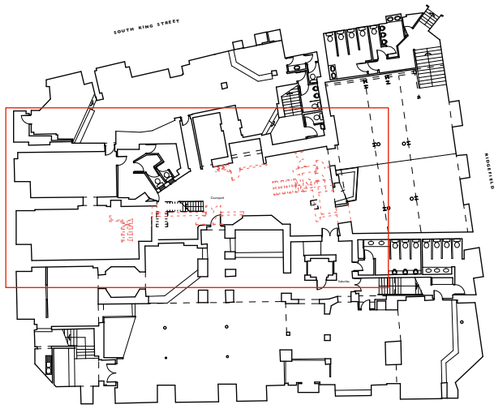


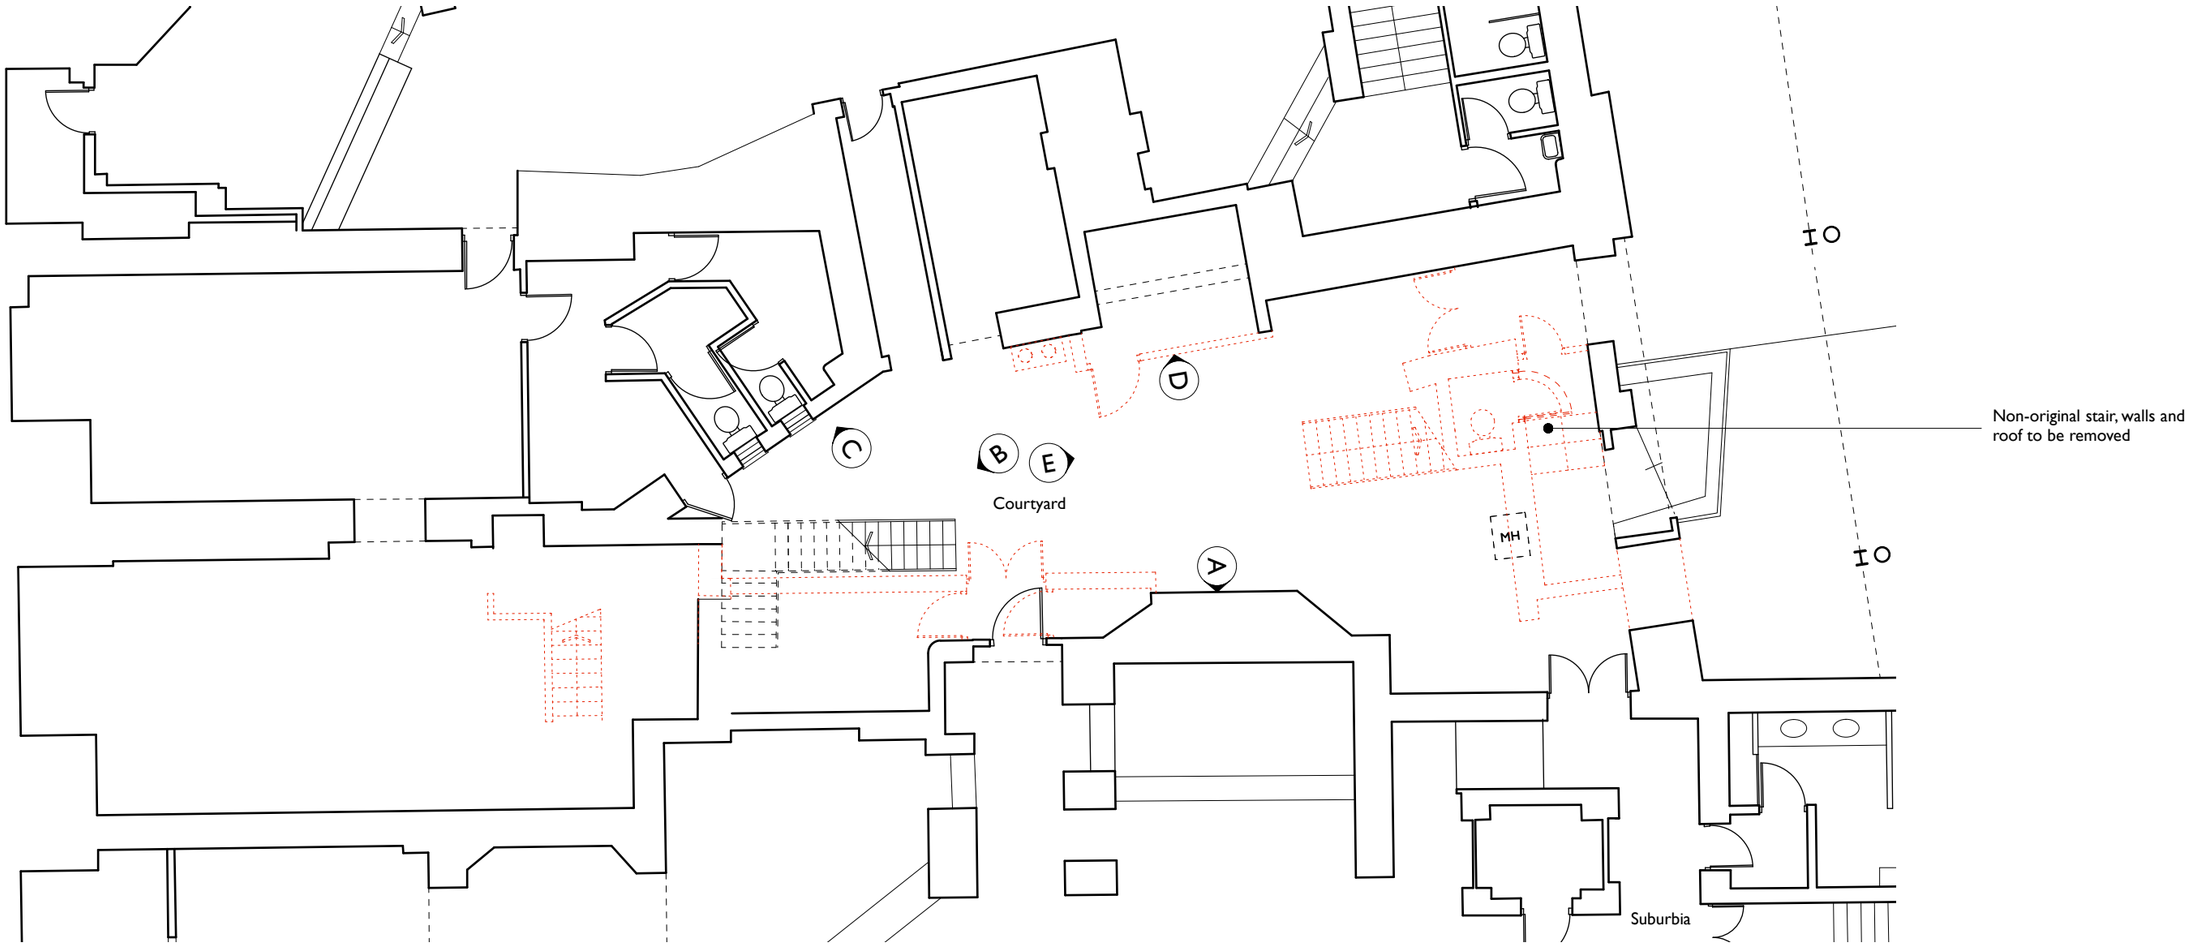

COPYRIGHT OF ATELIER MB LTD
DO NOT SCALE FROM THIS DRAWING
DIMENSIONS TO BE CHECKED ON SITE

Key

- A — Elevation reference marker
- AA — Section reference marker
- Existing to be removed
- Proposed

NORTH

Rev	Note	DRN	CHK

Queens Chambers Lightwell

Basement Floor Plan
Proposed Soft Strip Out Plan

scheme	1656
drwg no.	**P(1100)**
rev	-
scale	1:100@A3
date first drawn	Jun 18
drawn	RD

SK sketch P proposed T tender C construction AB asbuilt

www.ateliermb.co.uk
t 0161 236 0051
e architect@ateliermb.co.uk

Atelier MB
Urban Architects