

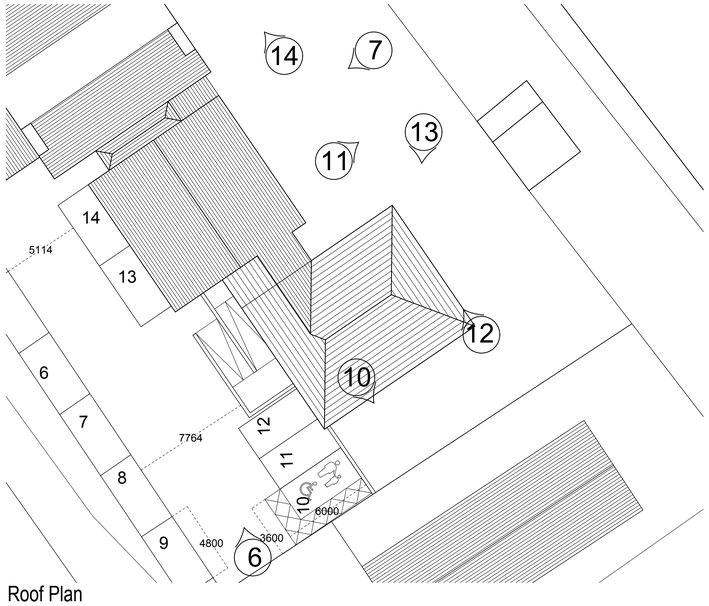



Roof Plan
Drawing No: P001
Scale 1:200

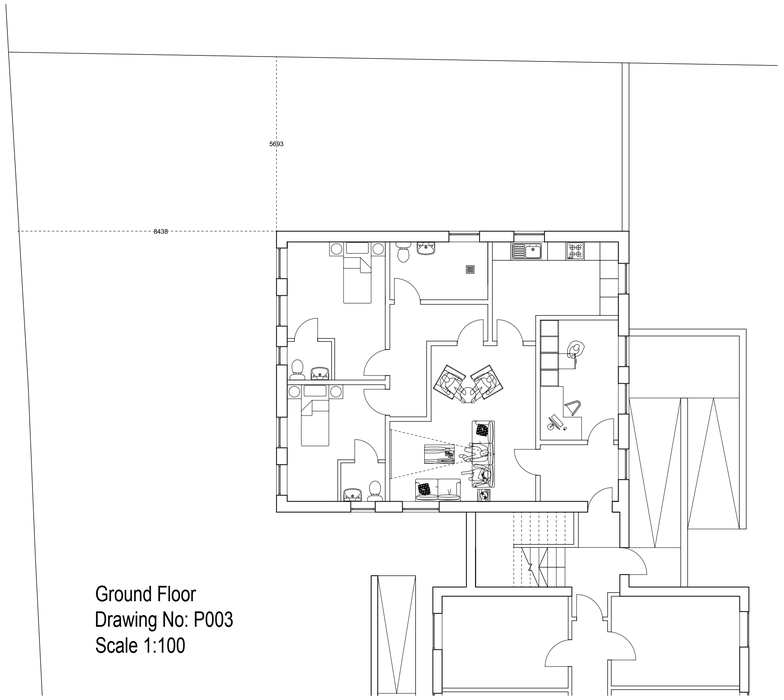


Ground Floor
Drawing No: P003
Scale 1:100

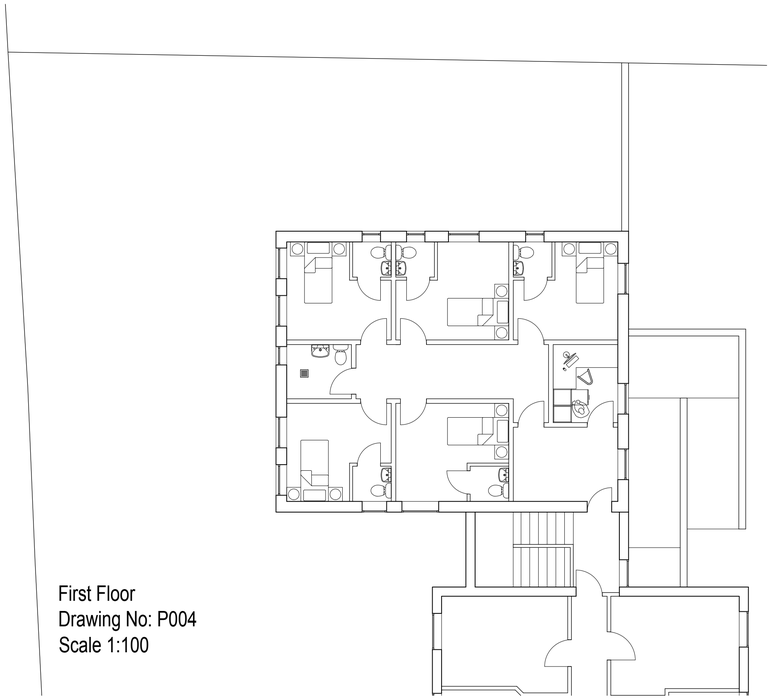


First Floor
Drawing No: P004
Scale 1:100

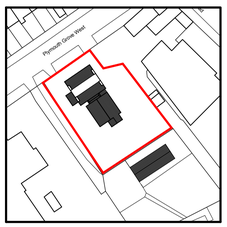


Site Plan
Drawing No: E002
Scale 1:1250

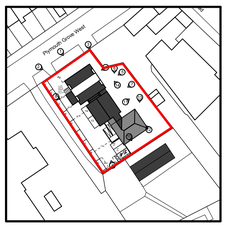

Site Plan
Drawing No: P002
Scale 1:1250

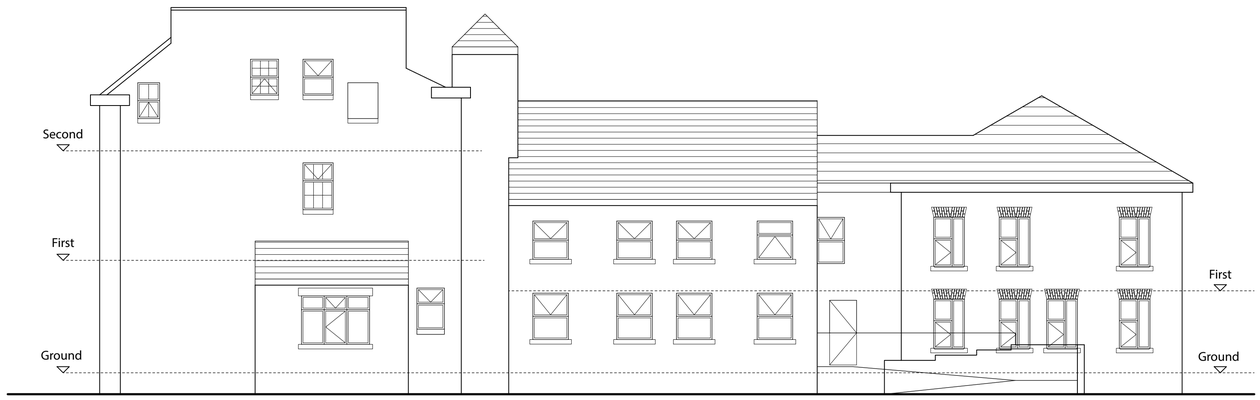


Full West Elevation
Drawing No: P005
Scale 1:100

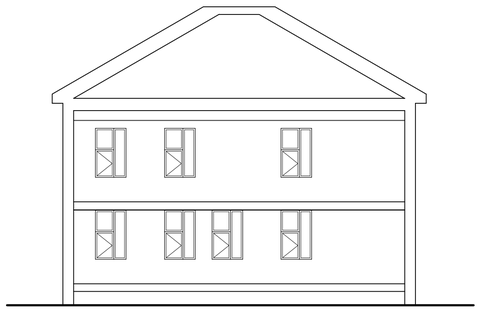

Section AA
Drawing No: P006
Scale 1:100



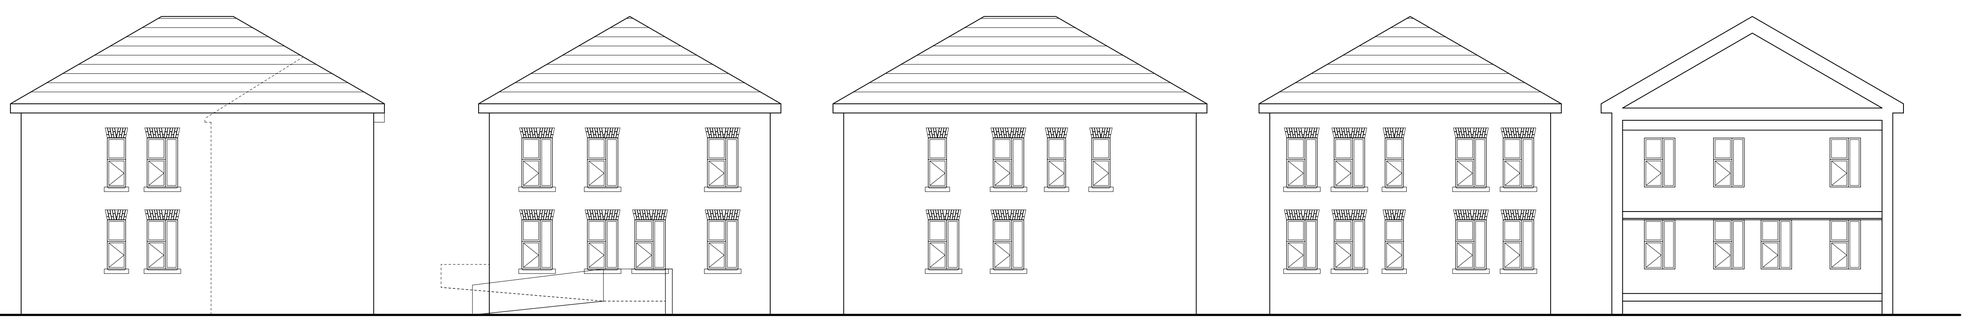

North Elevation
Drawing No: P007
Scale 1:100

West Elevation
Drawing No: P008
Scale 1:100

South Elevation
Drawing No: P009
Scale 1:100

East Elevation
Drawing No: P010
Scale 1:100

Section BB
Drawing No: P011
Scale 1:100

Richmond Care - Specialist Care Unit

Drawing Number: PL001 Rev2
Stage: Planning
Scale: 1:100@A1
Richmond Care
9 Plymouth Grove West
M13 0AQ
Specialist Care Unit Proposal
Client
Drawing Title
SCALE 1:100