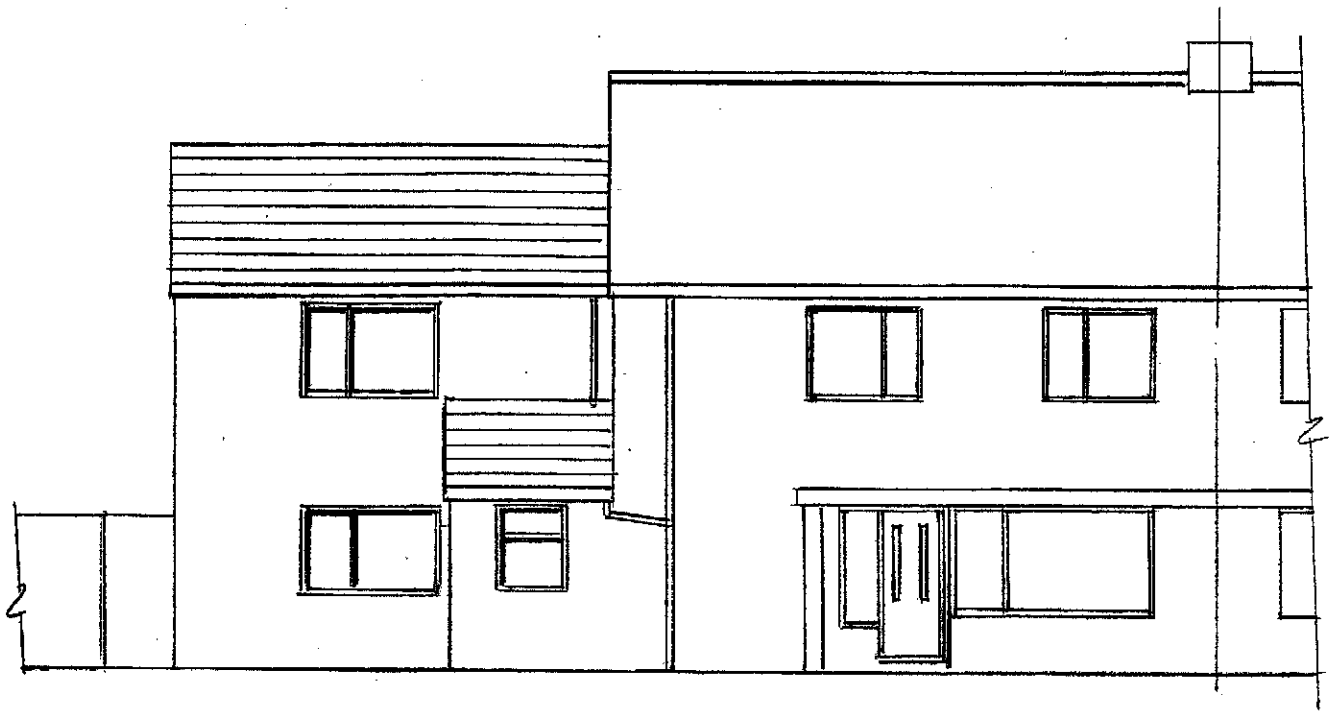

Proposed Front Elevation

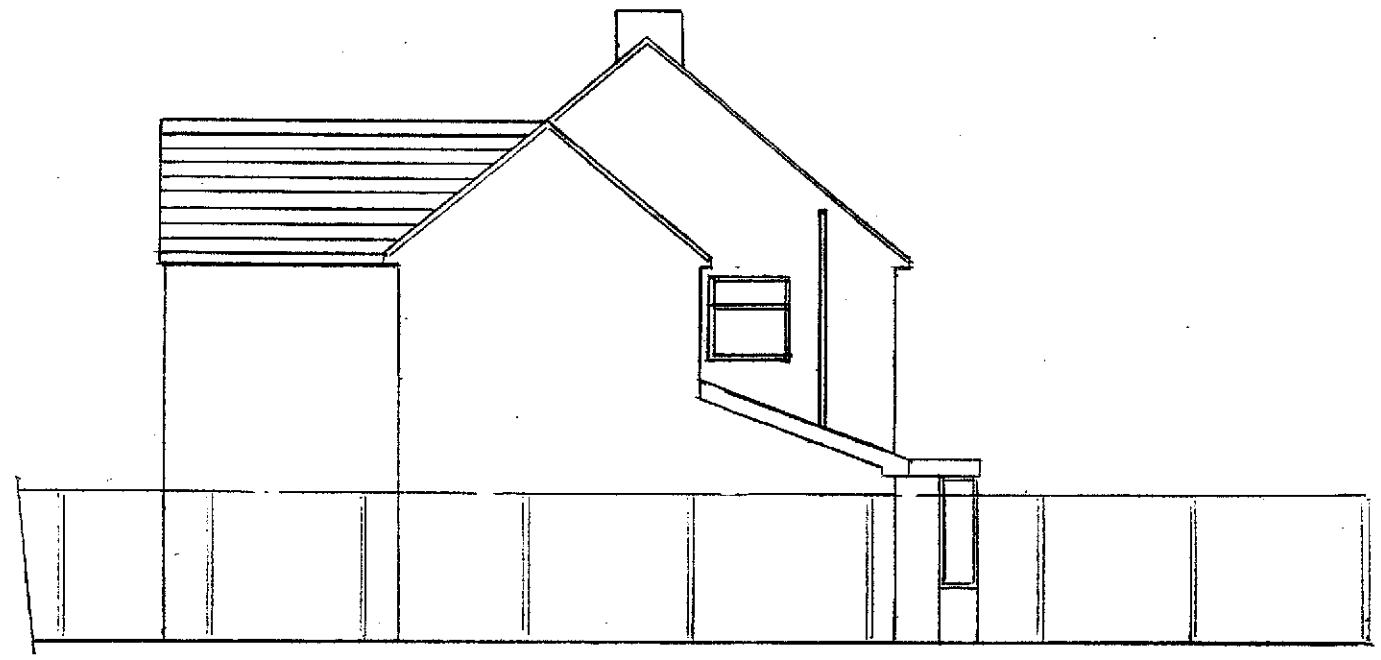

Proposed Side Elevation

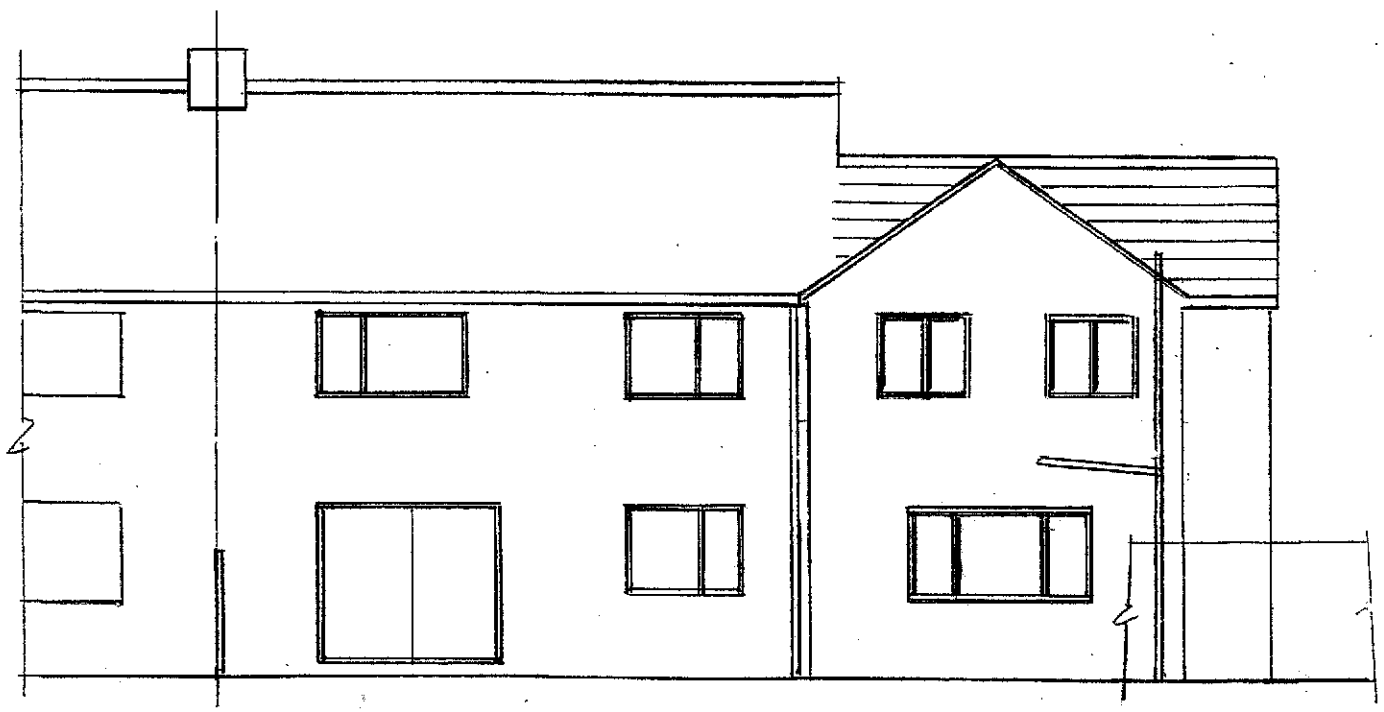

Proposed Rear Elevation

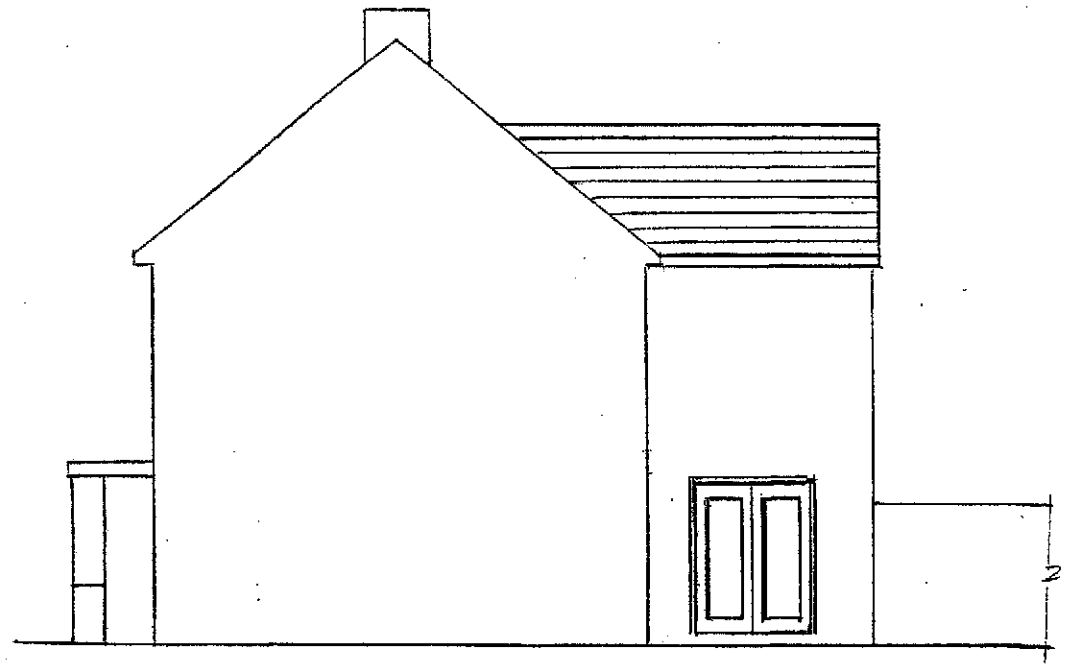

Proposed Side Elevation

Thompson Designs

Tel 0161 705 1458 Mob 07884 318634

Sheet 3

Proposed Elevations

138 Crescent Road

Crumpsall M8 5UF

Scale 1 : 100 Date May 2018

REV 1

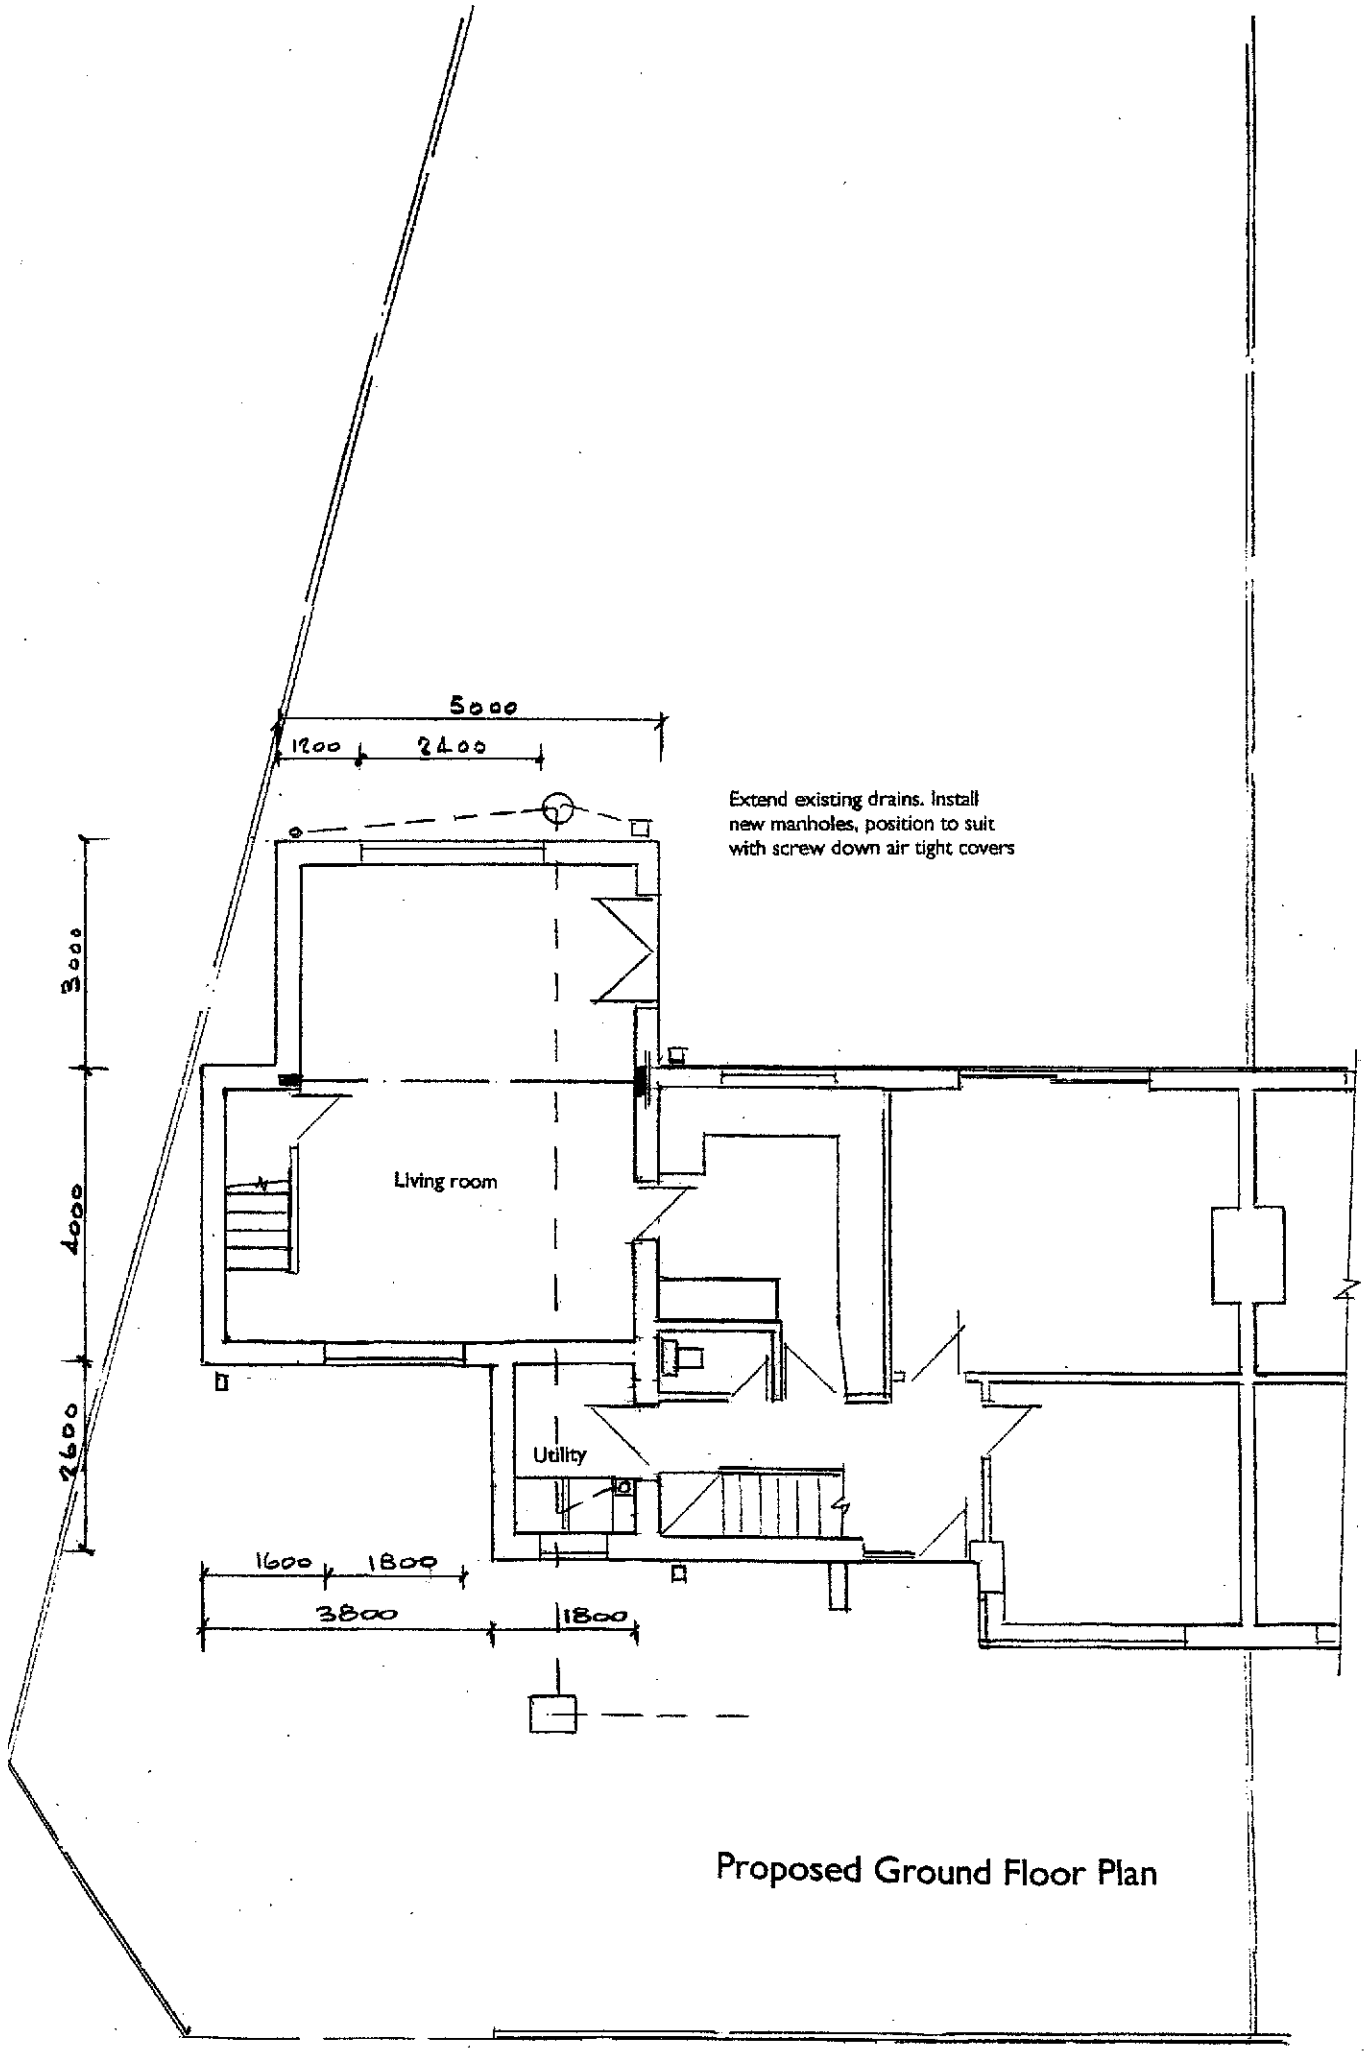

Extend existing drains. Install new manholes, position to suit with screw down air tight covers

Proposed Ground Floor Plan

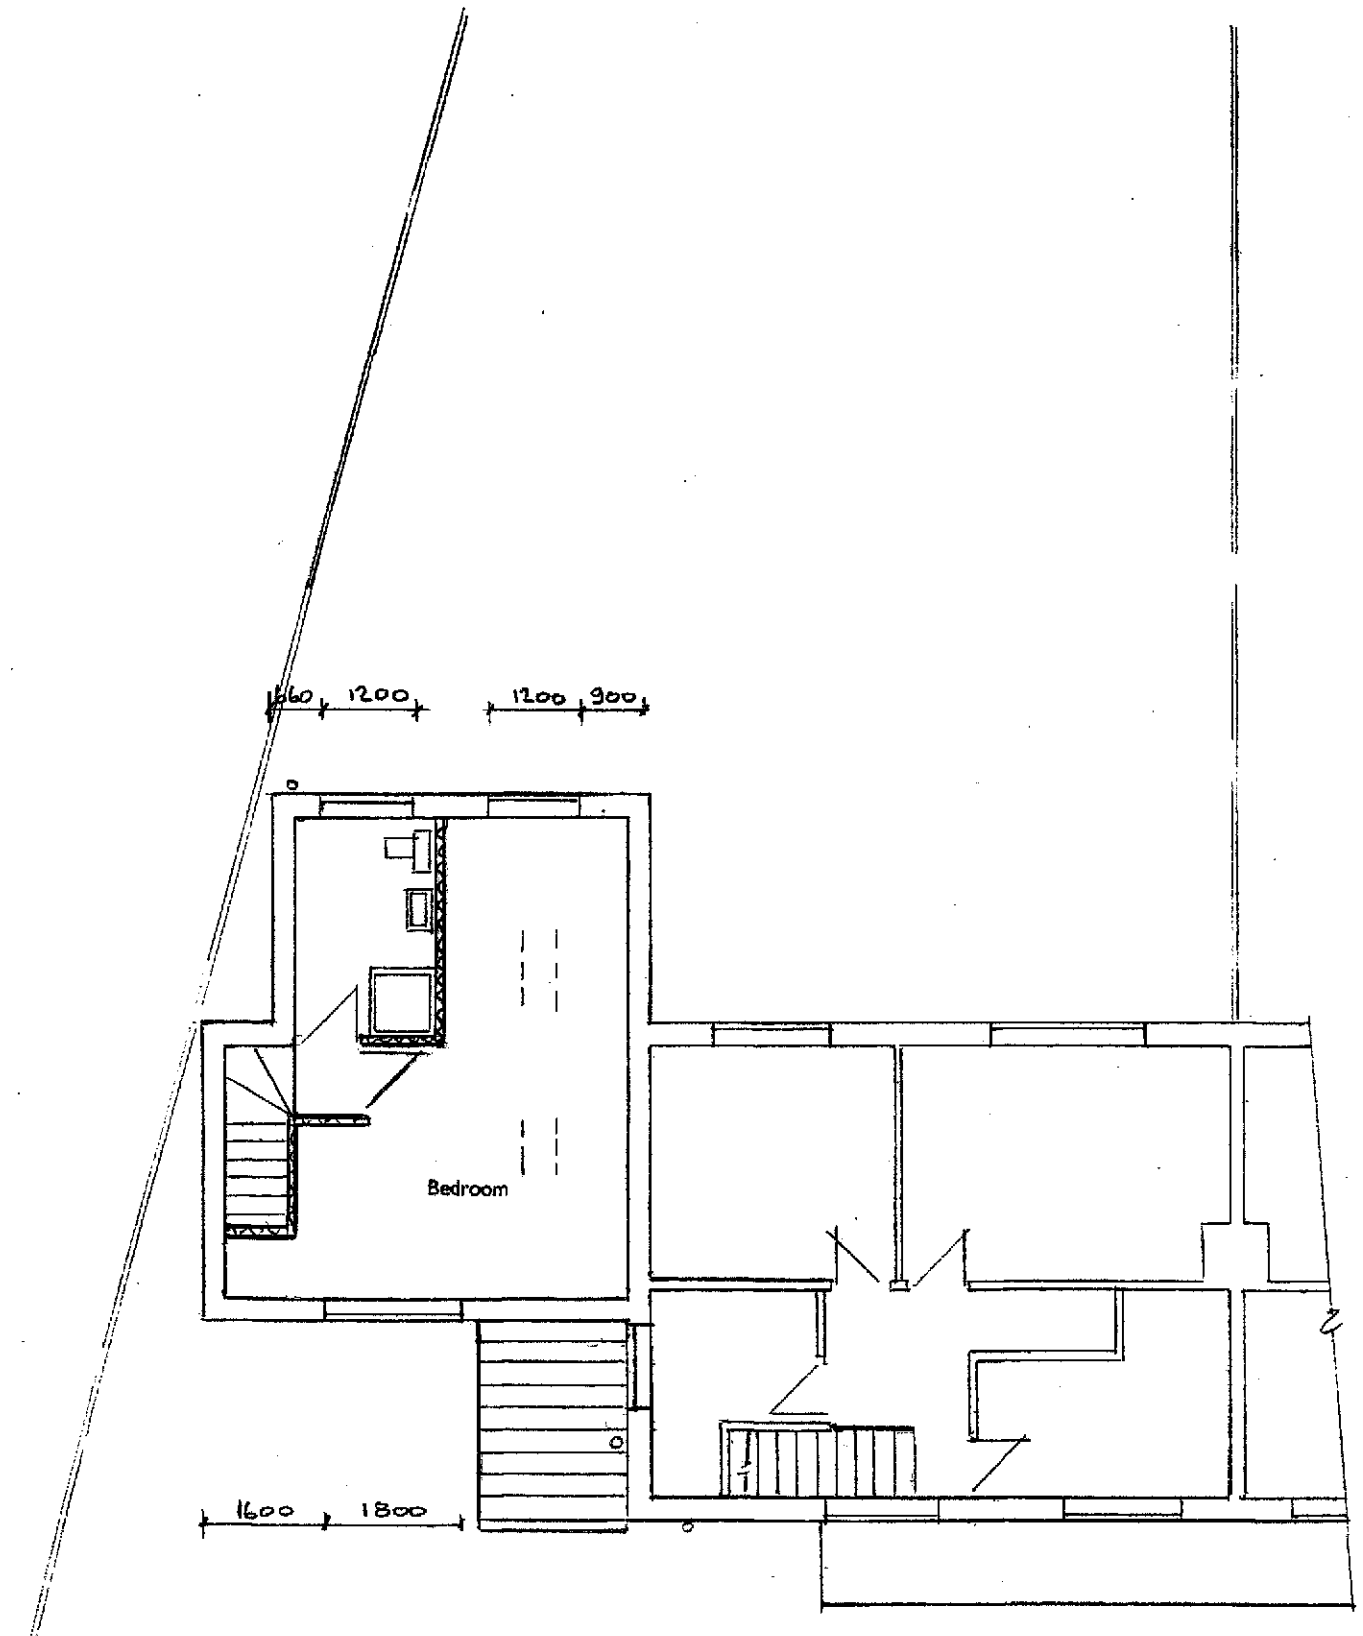

Proposed First Floor Plan

REV 1

Thompson Designs
Tel 0161 705 1458 Mob 07884 318634

Sheet 4
Proposed Plans
138 Crescent Road
Crumpsall M8 5UF
Scale 1 : 100 Date May 2018