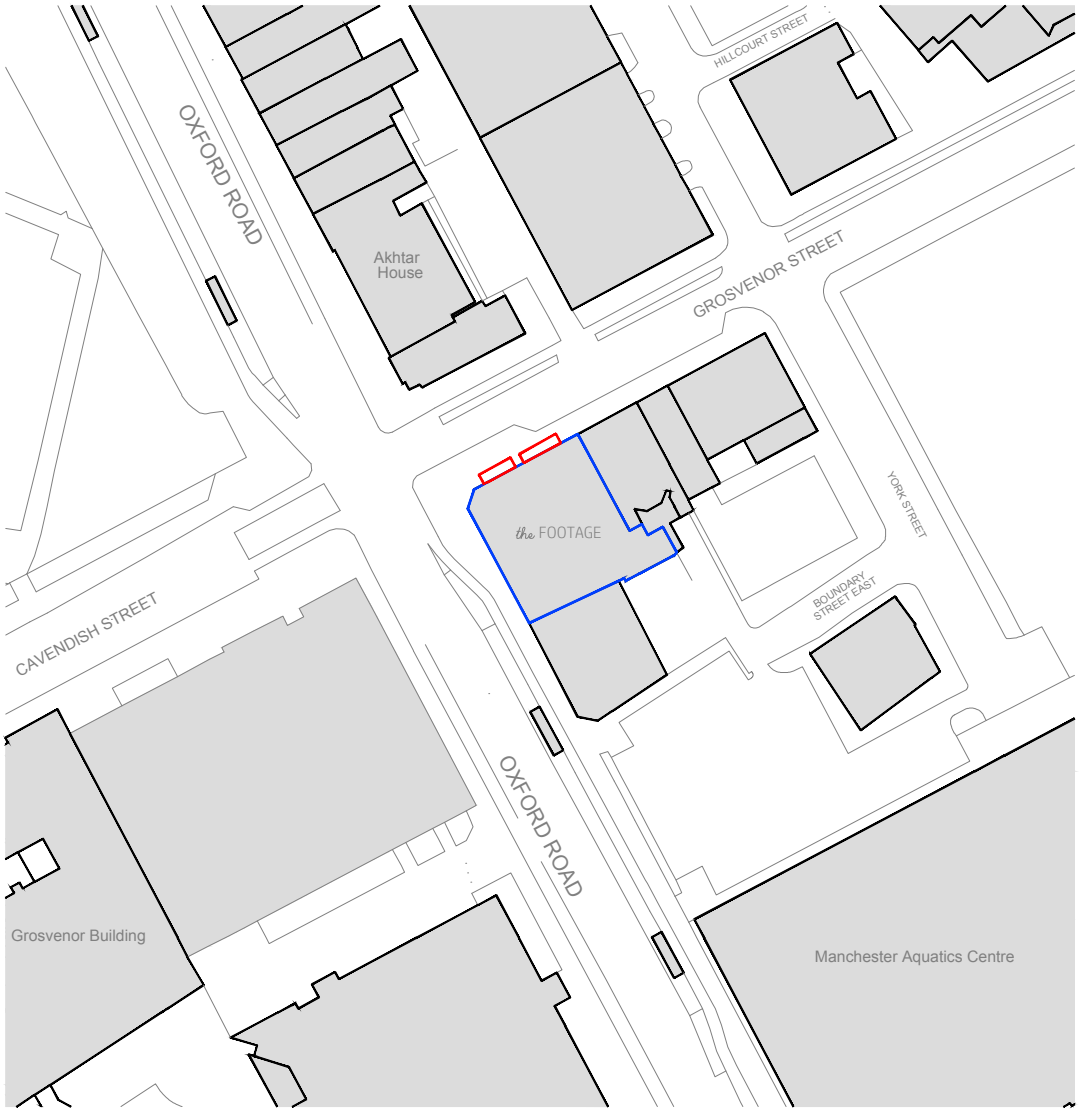


Rev: Reason: Date:

0 10 20 30 40 50 60

Metres (1:1250)

N

Application Boundary

Client Ownership

Client:
STONEGATE PUB COMPANY LTD

Project:
THE FOOTAGE, GROSVENOR STREET, MANCHESTER, M1 7DZ

Title:
SITE LOCATION PLAN

Drawing No: DHA/12687/01
Rev:
Scale: 1:1250
Date: APR 2018

dha urban design

Eclipse House, Eclipse Park. Sittingbourne Road
Maidstone, Kent. ME14 3EN

t: 01622 776226
f: 01622 776227
e: info@dhaplanning.co.uk
w: www.dhaplanning.co.uk

No reproduction by any method of any part of this document is permitted without the consent of the copyright holders.
Produced for Town and Country planning purposes only.

© Crown Copyright 2017. All rights reserved. Licence Number: 100031961

CAD Reference: DHA_12687_The Footage

A4