
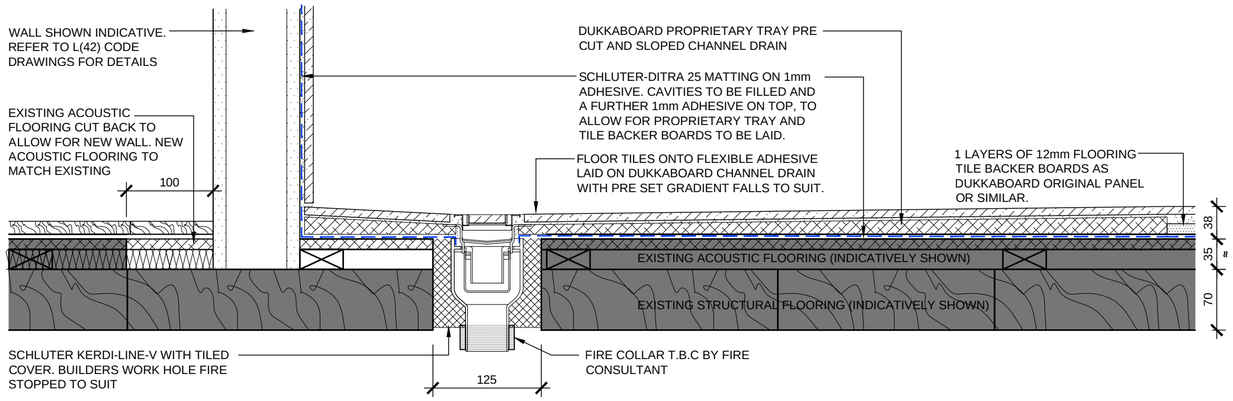



TYPICAL SHOWER FLOOR DETAIL

- SCALE 1:5

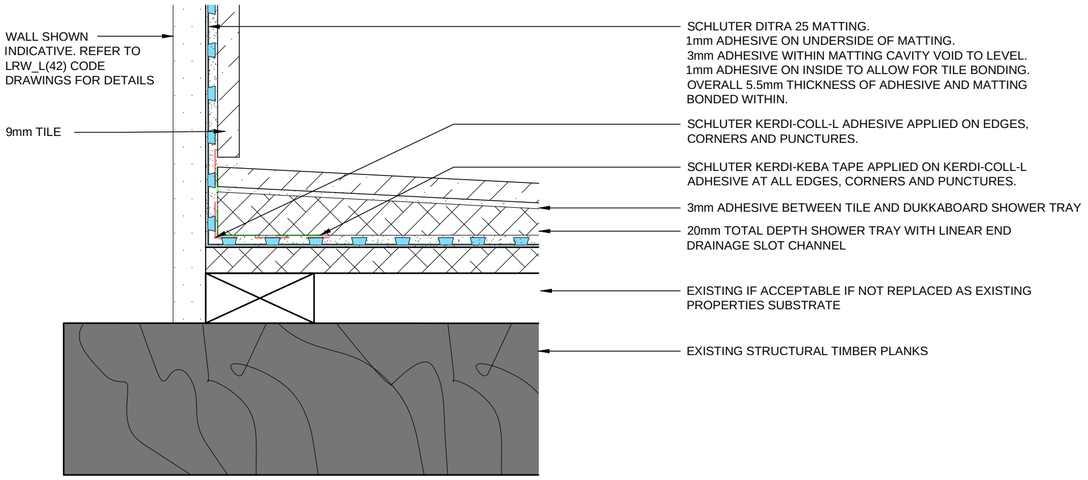


TYPICAL SHOWER FLOOR CORNER/ EDGE DETAIL SECTION

- SCALE 1:2

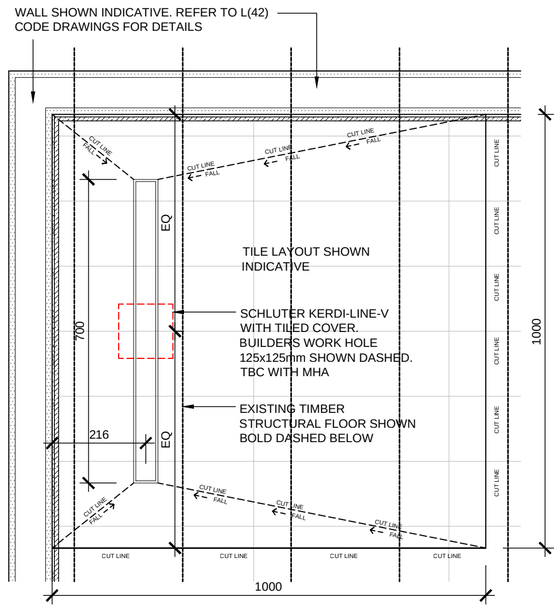


TYPICAL SHOWER PLAN EXTRACT

- SCALE 1:10

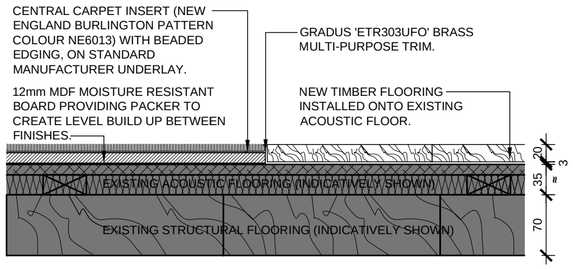


TYPICAL CARPET TO TIMBER FLOORING DETAIL

- SCALE 1:5

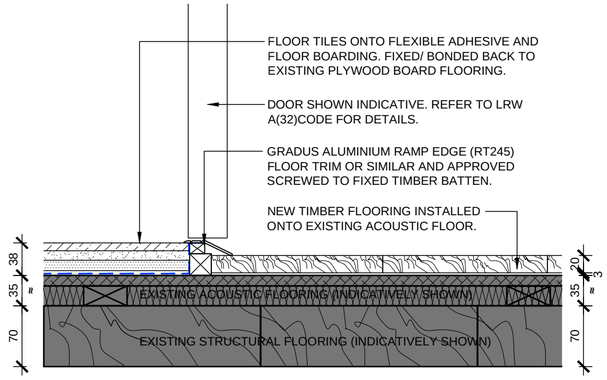


TYPICAL BEDROOM TO BATHROOM FLOOR DETAIL WITH EXISTING RETAINED SUBSTRATE

- SCALE 1:5

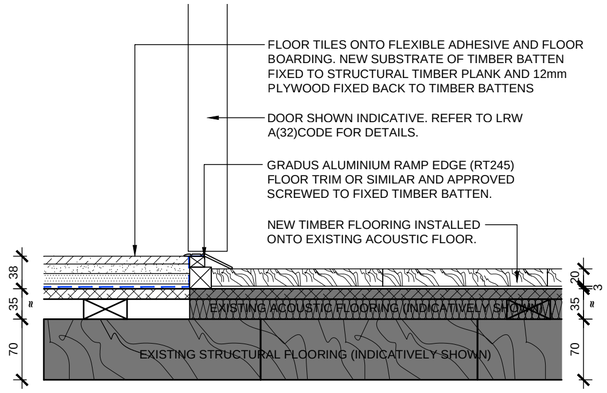

TYPICAL BEDROOM TO BATHROOM FLOOR DETAIL NEW INFILL SUBSTRATE

- SCALE 1:5

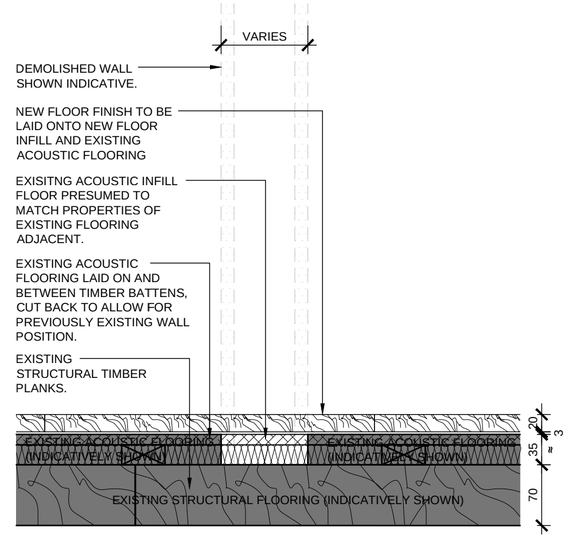

EXISTING BEDROOM FLOOR WALL INFILL DETAIL

- SCALE 1:5

GENERAL NOTES:

ALL DIMENSIONS ARE TO BE CHECKED ON SITE WITH ANY DISCREPANCIES REPORTED TO THE ARCHITECT PRIOR TO THE WORKS BEING CARRIED OUT.

ALL WORKS ARE TO BE IN ACCORDANCE WITH THE PLANNING APPROVAL AND ANY SUBSEQUENT APPROVED LOCAL AUTHORITY PLANNING CORRESPONDENCE INCLUDING DRAWINGS, DOCUMENTS AND REPORTS.

ALL WORKS ARE TO COMPLY WITH THE BUILDING REGULATIONS, BRITISH STANDARDS, CODE OF PRACTICE, AND ANY LOCAL STATUTORY REQUIREMENTS.

ALL WORKS ARE TO COMPLY WITH CURRENT HEALTH AND SAFETY LEGISLATION, H.S.E. RECOMMENDATIONS/GUIDANCE AND THE CURRENT C.D.M. REGULATIONS.

THIS DRAWING IS TO BE READ IN CONJUNCTION WITH LEACH RHODES WALKER ARCHITECTS GENERAL ARRANGEMENT (L CODE) DRAWINGS, TOGETHER WITH RELEVANT DETAILED (A CODE) DRAWINGS AND SPECIFICATIONS.

FOR ALL STRUCTURAL WORKS REFER TO THE STRUCTURAL ENGINEERS INFORMATION.

FOR ALL MECHANICAL AND ELECTRICAL WORKS REFER TO THE MECHANICAL AND ELECTRICAL ENGINEERS INFORMATION.

ALL PRODUCTS SPECIFIED ARE TO BE INSTALLED STRICTLY IN ACCORDANCE WITH THE MANUFACTURERS RECOMMENDATIONS, SPECIFICATION AND DETAILS.

REFER TO LRW A(32) CODE FOR FURTHER DOOR TRANSITION DETAILS.

TO BE READ IN CONJUNCTION WITH :

- LRW_L(35)_RCP CODE DRAWINGS.
- LRW_L(42)_WALL ID CODE DRAWINGS.
- LRW_L(43)_FLOOR FINISHES CODE DRAWINGS.
- LRW_L(70)_SHOWER ROOM LAYOUTS CODE DRAWINGS.

rev	description	drwn	auth	date
D	UPDATED PLANNING ISSUE	DG	RW	18.02.18
C	CONTRACT TENDER ISSUE	DG	RW	13.11.17
B	CONTRACT TENDER ISSUE	DG	RW	06.11.17
A	STAGE 3 TENDER ISSUE	DG	RW	31.08.17

DO NOT SCALE OFF THIS DRAWING
© LEACH RHODES WALKER 2001

LeachRhodesWalker Architects
info@lrw.co.uk | www.lrw.co.uk
50 Dearmans Place Manchester M3 5LH
Manchester +44 (0)161 833 0211
London +44 (0)207 2012160
Bucharest +40 (21) 650 4024

client: SACO

project: THE ATRIUM MANCHESTER

project no	drawing no	rev
7664	A(43)01	D

description - TYPICAL BEDROOM LEVEL FLOOR FINISH DETAILS

scale	date drawn	drawn by	authorised by
VARIES@ A2	15.08.17	CM	RW

file: C:\lrw\Twine\Projects\7664_the atrium\Cad\Architectural\Architectural.dwg
Printed on: 19/02/2018

purpose of issue
planning ● building regs ○ tender ○ comment ○ approval ○ construction ○