
ALL FRAMES AS VIEWED FROM OUTSIDE BUILDING

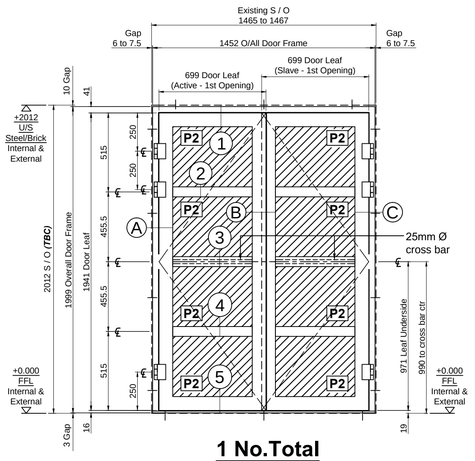


1 No.Total

Type - DE-L02-01

Manual Means of Escape Door
Access from Stair B

Elevation
Scale 1:20

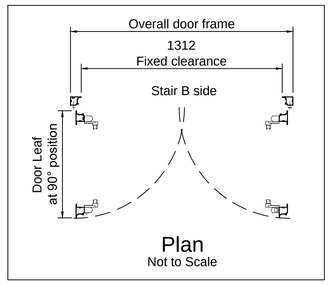


Plan
Not to Scale

STRUCTURE OPENING WIDTH & HEIGHT SIZES TO BE CONFIRMED BY RCL

DOOR TYPE REFERENCE TO BE CONFIRMED BY SR ARCHITECTS

HEAD STRUCTURE DETAILING TO BE CONFIRMED BY RCL

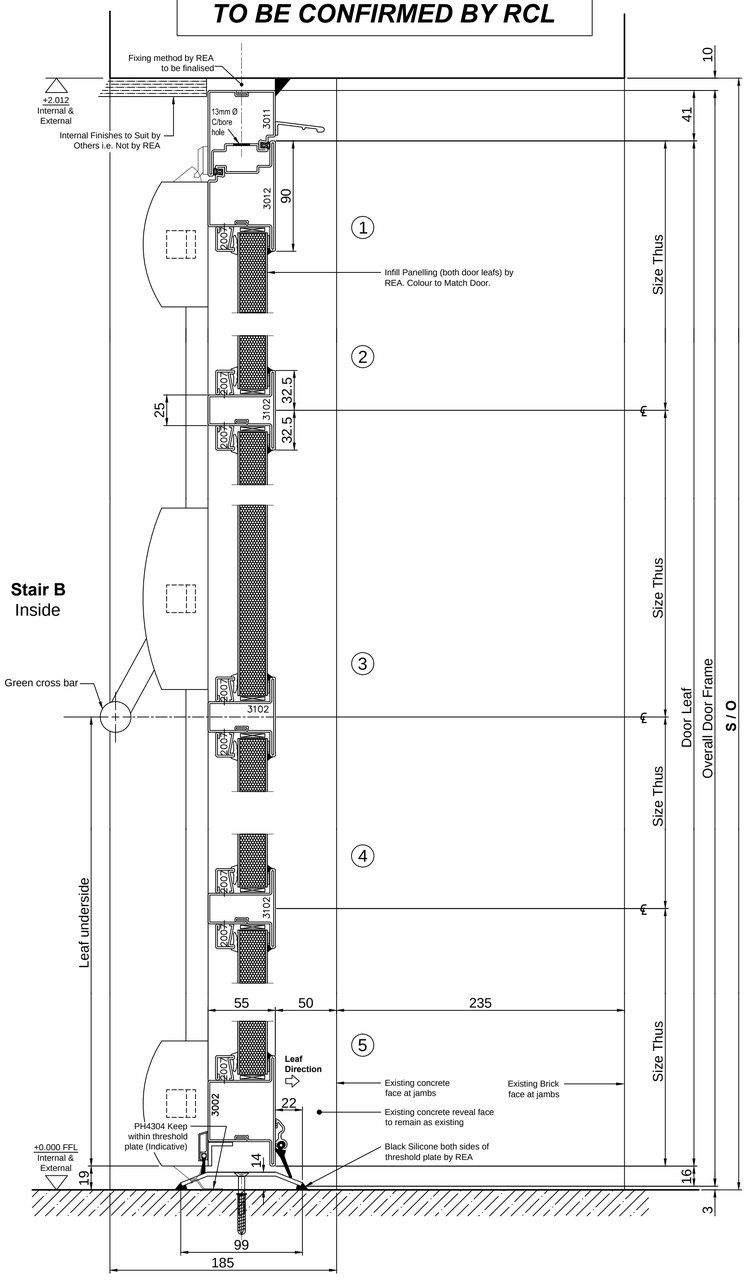

FLOOR STRUCTURE DETAILING TO BE CONFIRMED BY RCL

VERTICAL DETAILS


Not to Scale

(ALL DETAILS SHOWN CLOSER THAN ACTUAL)

HORIZONTAL DETAILS

Scale 1:2

(ALL DETAILS SHOWN CLOSER THAN ACTUAL)

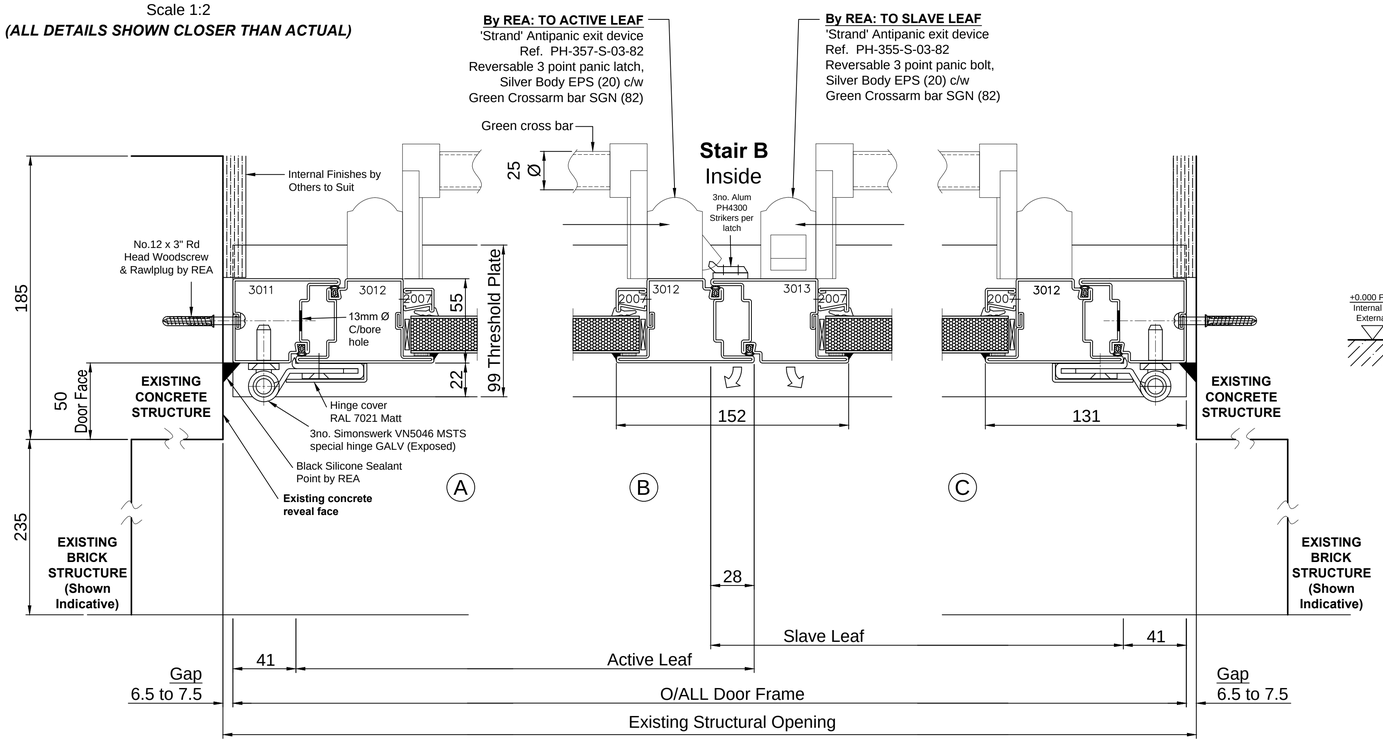


IF IN DOUBT - ASK


HORIZONTAL DETAILS (ALL SHOWN CLOSER

Glazing Spec - 'P2'

24mm INFILL PANEL comprising:-
1.5mm Aluminium (PPC Colour to Match frame)
21mm Semi-Rigid Insulation Core
1.5mm Aluminium (PPC Colour to Match frame)

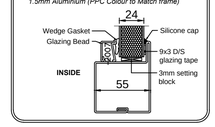

Indicative Location Plan

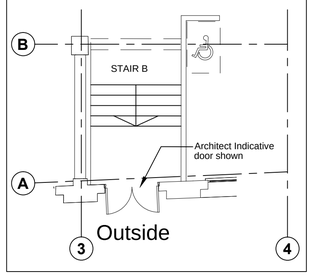

All installation teams are to ensure that the holes in the corner of the outer frame of all opening vents are sealed during site assembly operations

SPECIAL NOTE TO BUILDER

CLEANING is part of our fixing and glazing practice but will be limited to the removal of surplus mastic or putty and rubbing over all significant surfaces with a dry cloth as work proceeds. We cannot accept responsibility for dirt accumulated by site conditions or weather.
HOLES pierced for manufacture are not all intended to receive fixing screws but will be sealed with mastic during installation.
FIXING SCREWS and nuts are all rustproof. We DO NOT paint them.
STOVED POLYESTER FACTORY FINISHES are tough but can be damaged by sharp edges and scrapes from other building components. TAKE CARE when unloading, handling, storing and finishing surrounds.
Small areas of damage can be made good with air drying touch up paint to give a close (but not exact) match.
Galvanised coatings on rolled steel are not smooth. Allow for unevenness of the substrate when assessing surface appearance.
To maintain the finish, wash at three to six monthly intervals with water, mild detergent and soft cloth or sponge. Rinse on completion.
SITE PAINTING of galvanised steel needs calcium plumbate or degreasing, etching primer and zinc phosphate. Do not paint fittings or weatherseals.

FINISH
Hot Dip Galvanised & Stoved RAL 7021 MATT (Black Grey)

FIXING
By REA METAL WINDOWS

GLAZING
By REA METAL WINDOWS

Glazing bead if supplied must be bedded against the glass and rebate in accordance with BS 6262
See our glazing instructions sheet

Rev	Date	AMENDMENT
A	24.01.18	General revisions following receipt of SR Architect comments dated 18/01/18

PROJECT
DANTZIC BUILDING
Dantzic Street, Manchester. M4 4DE

Drawing Title
Elevation & Section Details on
External Panic Escape Door
Level 2 (Lower Grd Flr): to Stair B

For Approval

Copyright © The content of this drawing should not be reproduced in whole or part without prior consent in writing from this company

REA METAL WINDOWS LTD.
126/136 GREEN LANE
LIVERPOOL L13 7ED
TEL: 0151 228 6373
FAX: 0151 254 1828

SCALE	Not to Scale
DRAWN BY	Fadi Hanna
DATE	14-11-17
APPRO FOR MANUF R	
ESTIMATE REF	2016 / 065 Rev 3
ESTIMATE DATE	25-08-2017

DRAWING No.
3072 - 22
REVISION A



Location Plan