



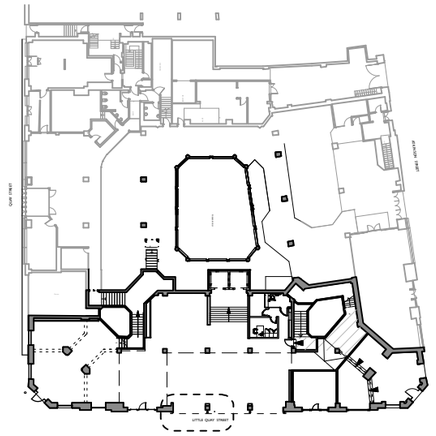

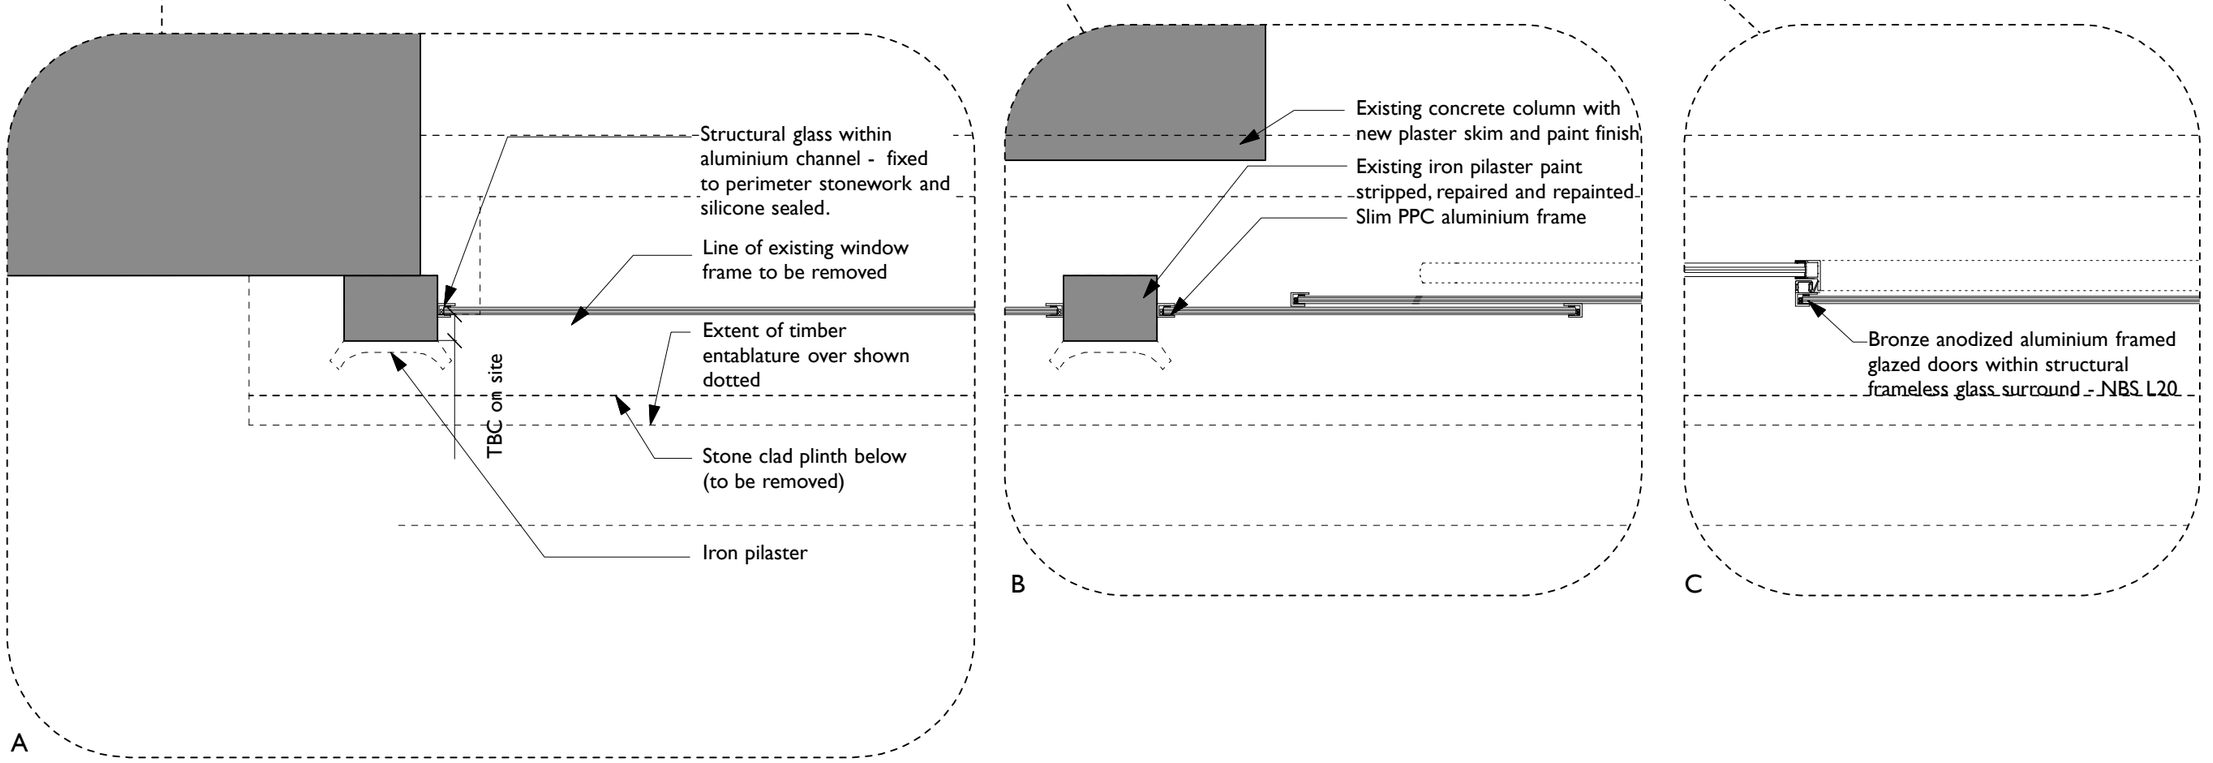

COPYRIGHT OF ATELIER MB LTD
DO NOT SCALE FROM THIS DRAWING
DIMENSIONSTO BE CHECKED ON SITE

Key

- Existing
- Proposed
- Existing To Be Removed - Non Original Fabric
- Existing To Be Removed - Original Fabric

Rev	Note	DRN	CHK
A	Bronze cladding omitted	HW	HW
-			

Sunlight House

Localised Plans
New Entrance

scheme	1538
drwg no.	**P(102)**
rev	A
scale	**1:50@A3**
date first drawn	Jun 15
drawn	MM

SK sketch P proposed T tender C construction AB asbuilt

www.ateliermb.co.uk
t 0161 236 0051
e architect@ateliermb.co.uk

Atelier MB
Urban Architects