


Scale Bar 0 1 2 3 4 5m

Proposed First Floor Plan

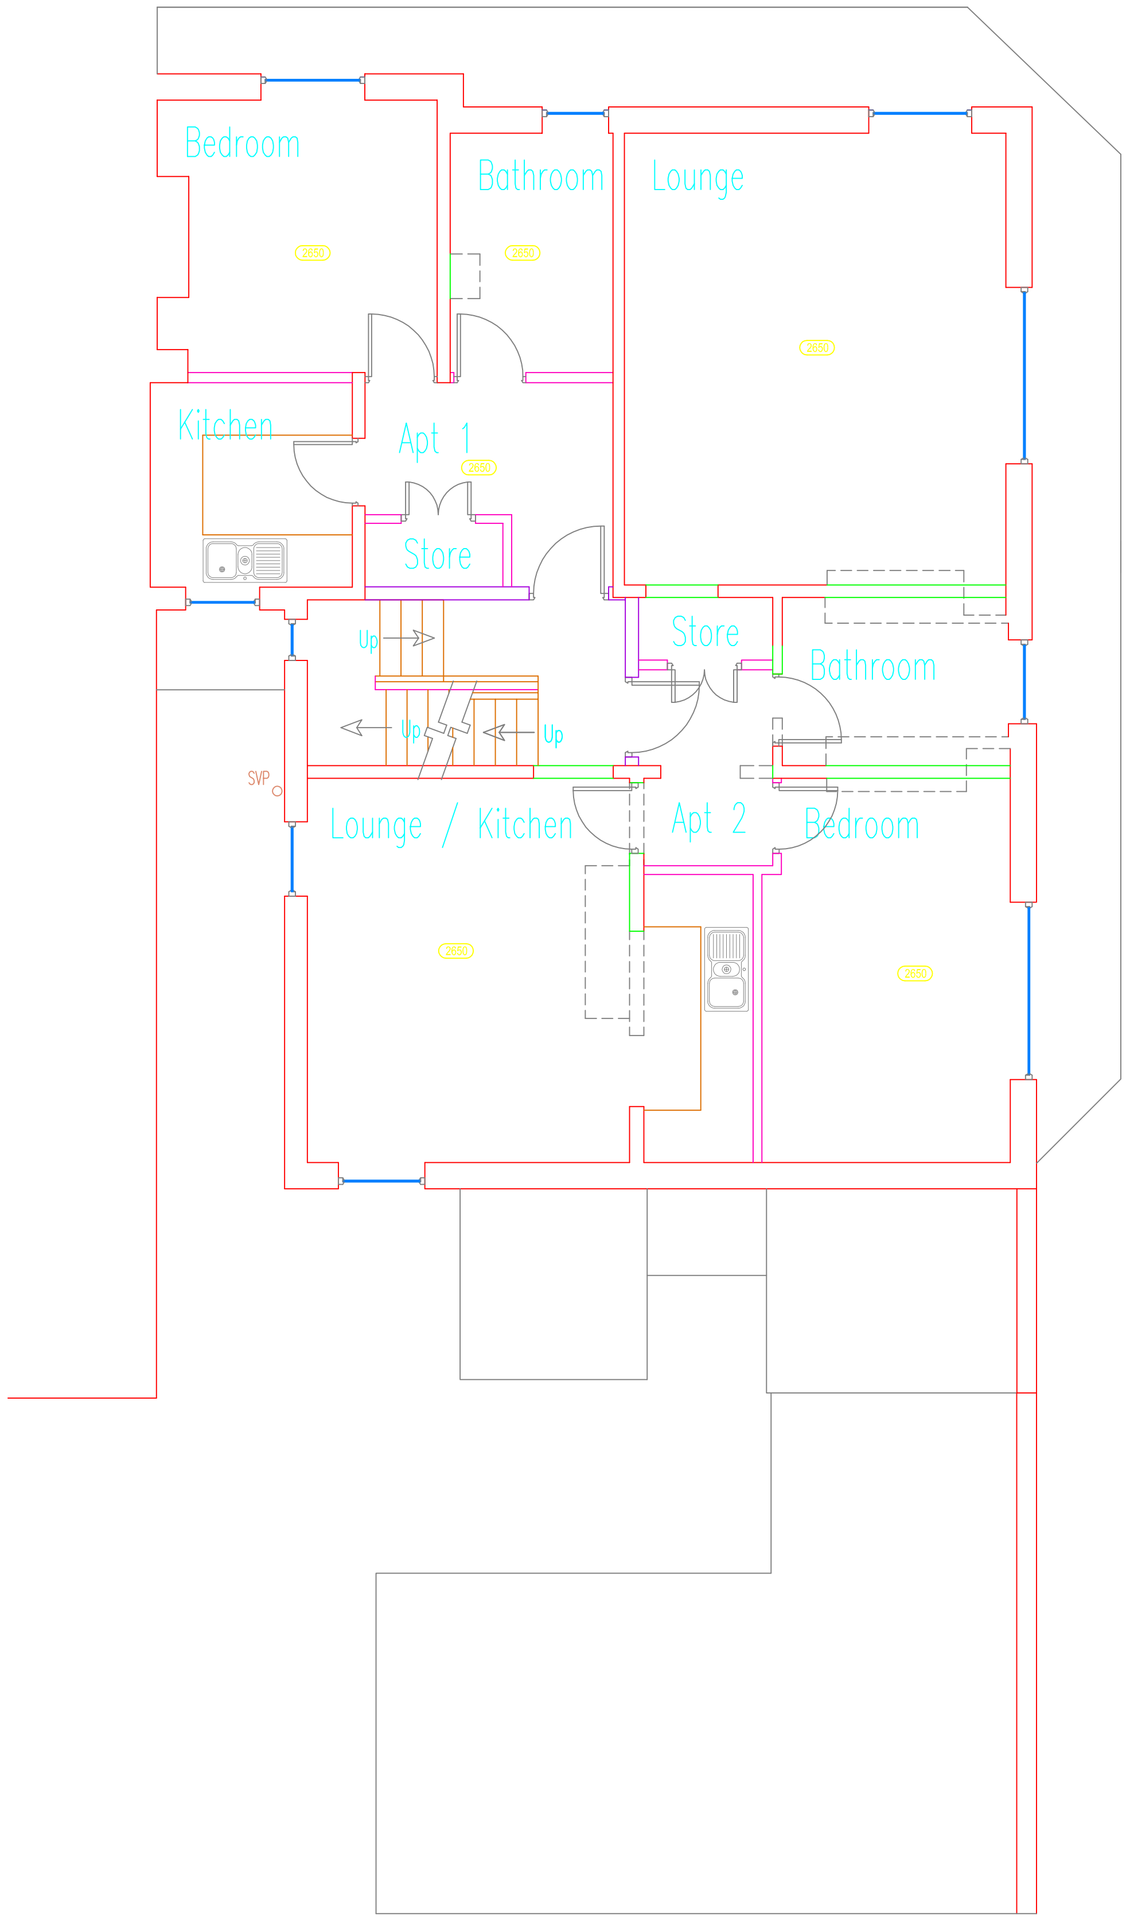


Proposed Second Floor Plan (Apartments 3 and 4 constructed under Permitted Development Rights)

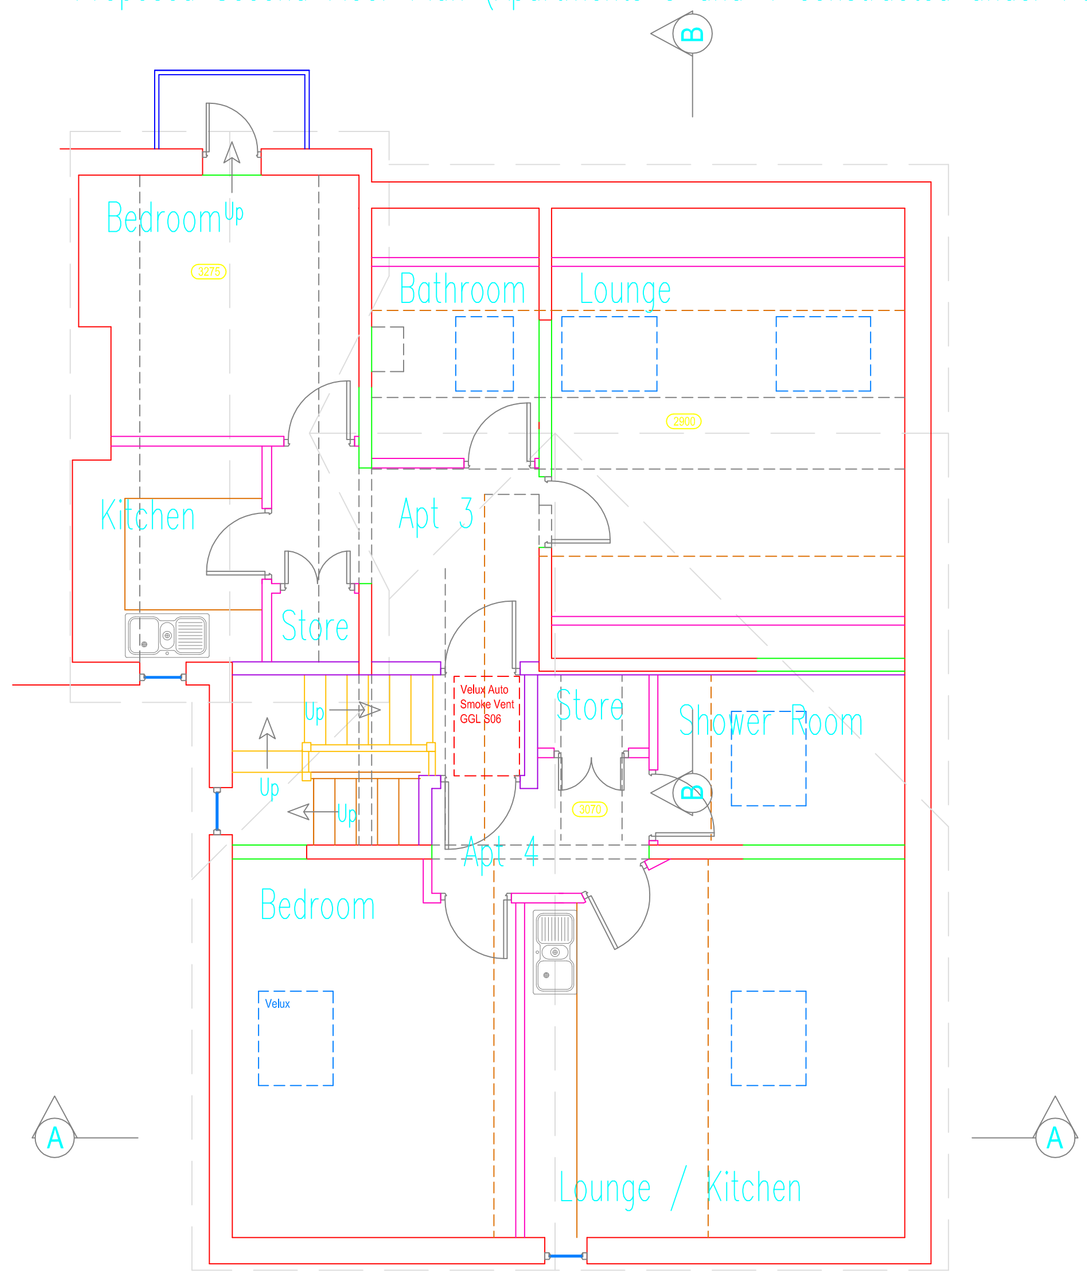

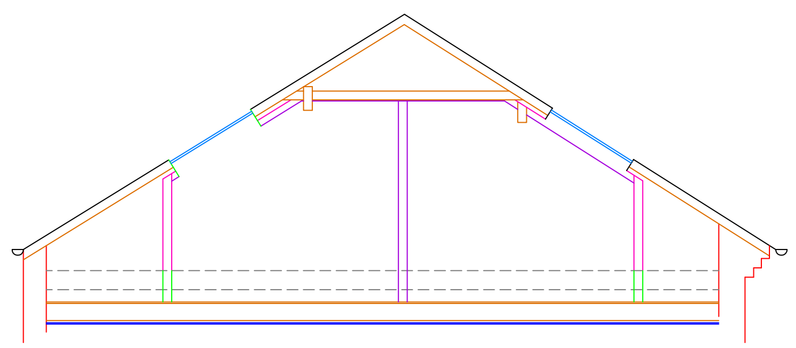

Proposed Section A-A

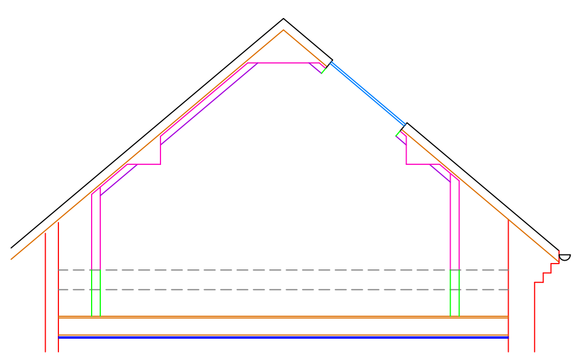

Proposed Section B-B

C	Address changed	12 Apr 18	DAP
B	Issued for planning permission	Mar 18	DAP
A	Issued for comment	Aug 17	DAP
Rev.	Mod. Notes	Date	By

Client
Mansha Shaheen

Location
16a Albert Road
Levenshulme M19 3PJ

Job Title
Proposed Alterations To Form 4 No Apartments to First & Second Floor

Drawing Title
Proposed First and Second Floor Plans

Scale 1:50 | Sheet A1

Date Aug 17 | Drawn by DAP

Dwg. No. 17/31-03 | Rev. C