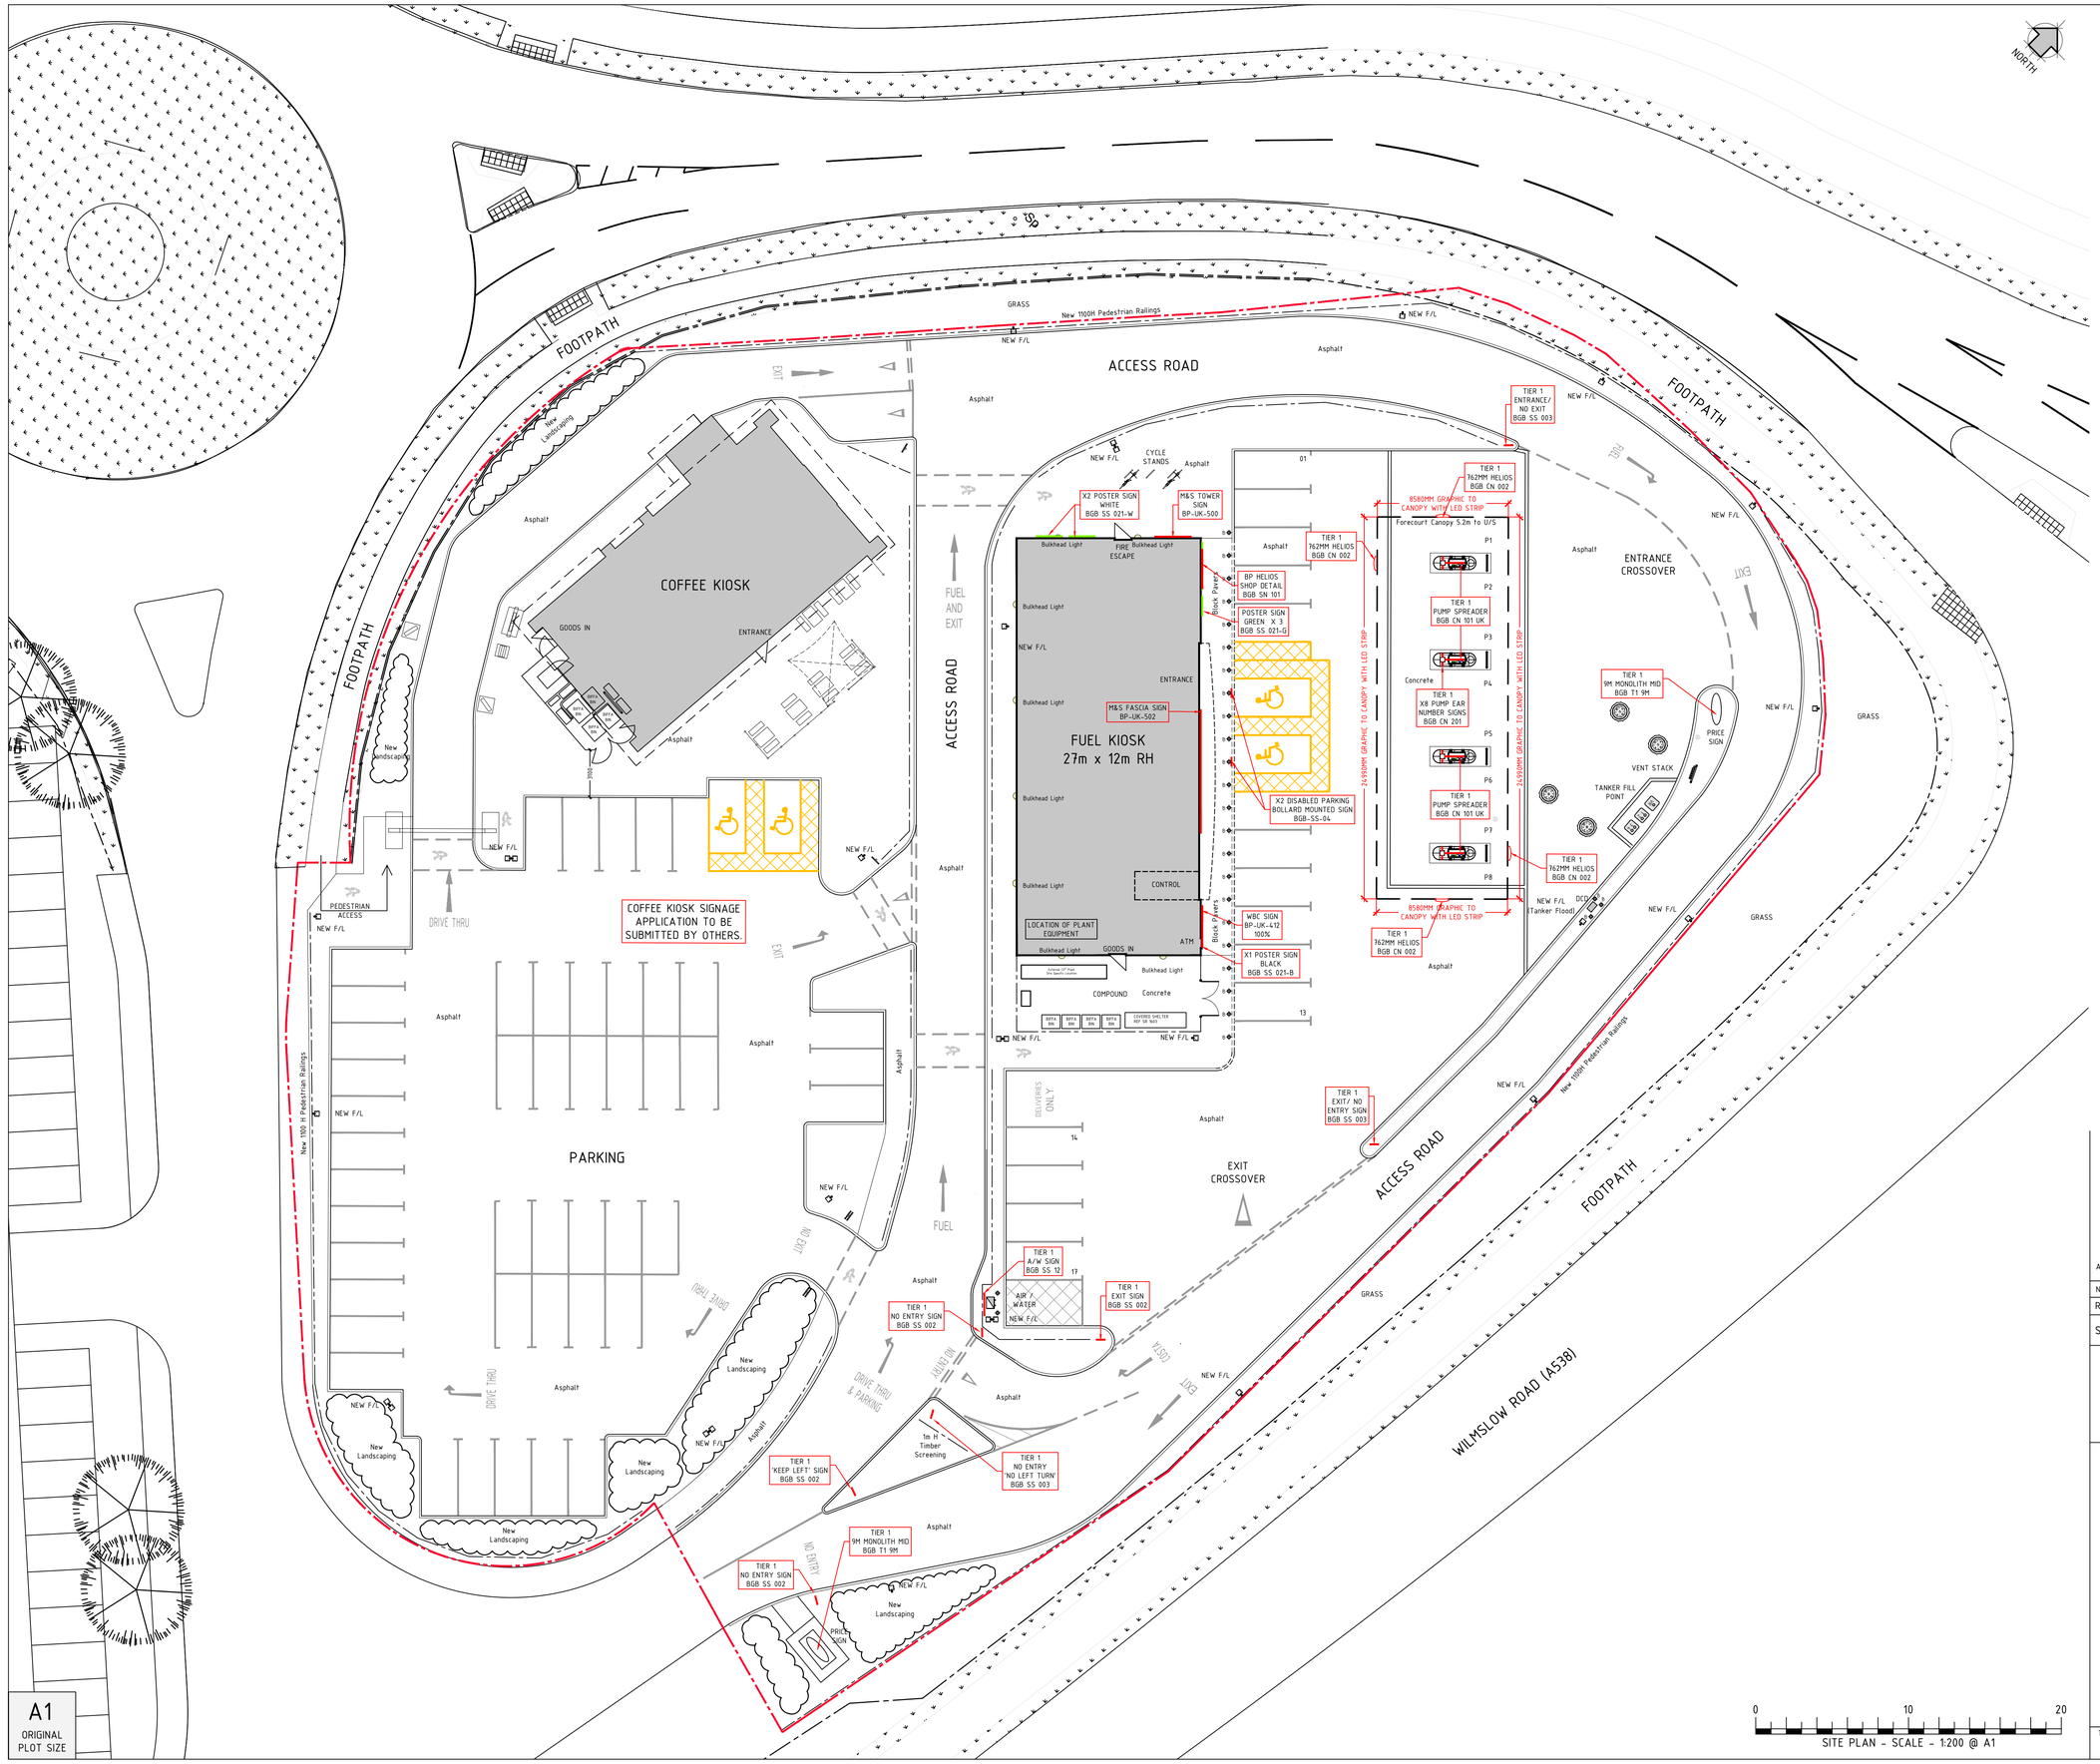


GENERAL NOTES

This drawing has been prepared for the sole purpose of obtaining planning permission only.

This drawing is to be read in conjunction with drawings numbered
- 15284-28 Outline Site Signage
- 15284-28-1 Outline Elevation Signage
- 15284-28-A3- Signage Detail Sheet
- 15284-29 Secondary Site Signage
- 15284-29-1 Secondary Elevation Signage
- 15284-29-A3 Signage Detail Sheet

DO NOT SCALE OFF THIS DRAWING

NR	DATE	DESCRIPTION
A	25.01.18	REVISED TO BP COMMENTS
REVISIONS		
STATUS		PLANNING DRAWING

BP OIL UK Ltd
Asset Development

BP OIL UK Ltd
Asset Development
WITAN GATE HOUSE
MILTON KEYNES
BUCKS MK9 1ES
Tel No 01908 853000
Fax No 01908 853999

AIRPORT CITY SF CONNECT
-
Wilmslow Road (A538),
Manchester, WA15 0PT

SECONDARY SITE SIGNAGE
CONSENT TO ADVERTISE

DRAWN:	JGR
DATE:	JAN'18
DESIGN CHECKED:	PSB
DATE:	JAN'18
APPROVED:	-
DATE:	-
ATRACK CHECKED:	-
DATE:	-
SCALE:	1:200 @ A1

DRAWING NUMBER	REV
15284-29	A

SCALED DIMENSIONS SHOULD NOT BE TAKEN FROM THIS DRAWING

(APPROPRIATE FOR A1 ONLY)

ARCHITECT: MBH DESIGN STUDIO LTD

This drawing has been produced in accordance with BP Oil UK Ltd retail design standards & current legal requirements.
Copyright of BP Oil UK Ltd. Illegal use is prohibited. Reproduction only with permission of BP Oil UK Ltd.
BP Oil UK Ltd, Asset Development, 500-600 Witan Gate West, Milton Keynes, MK9 1ES