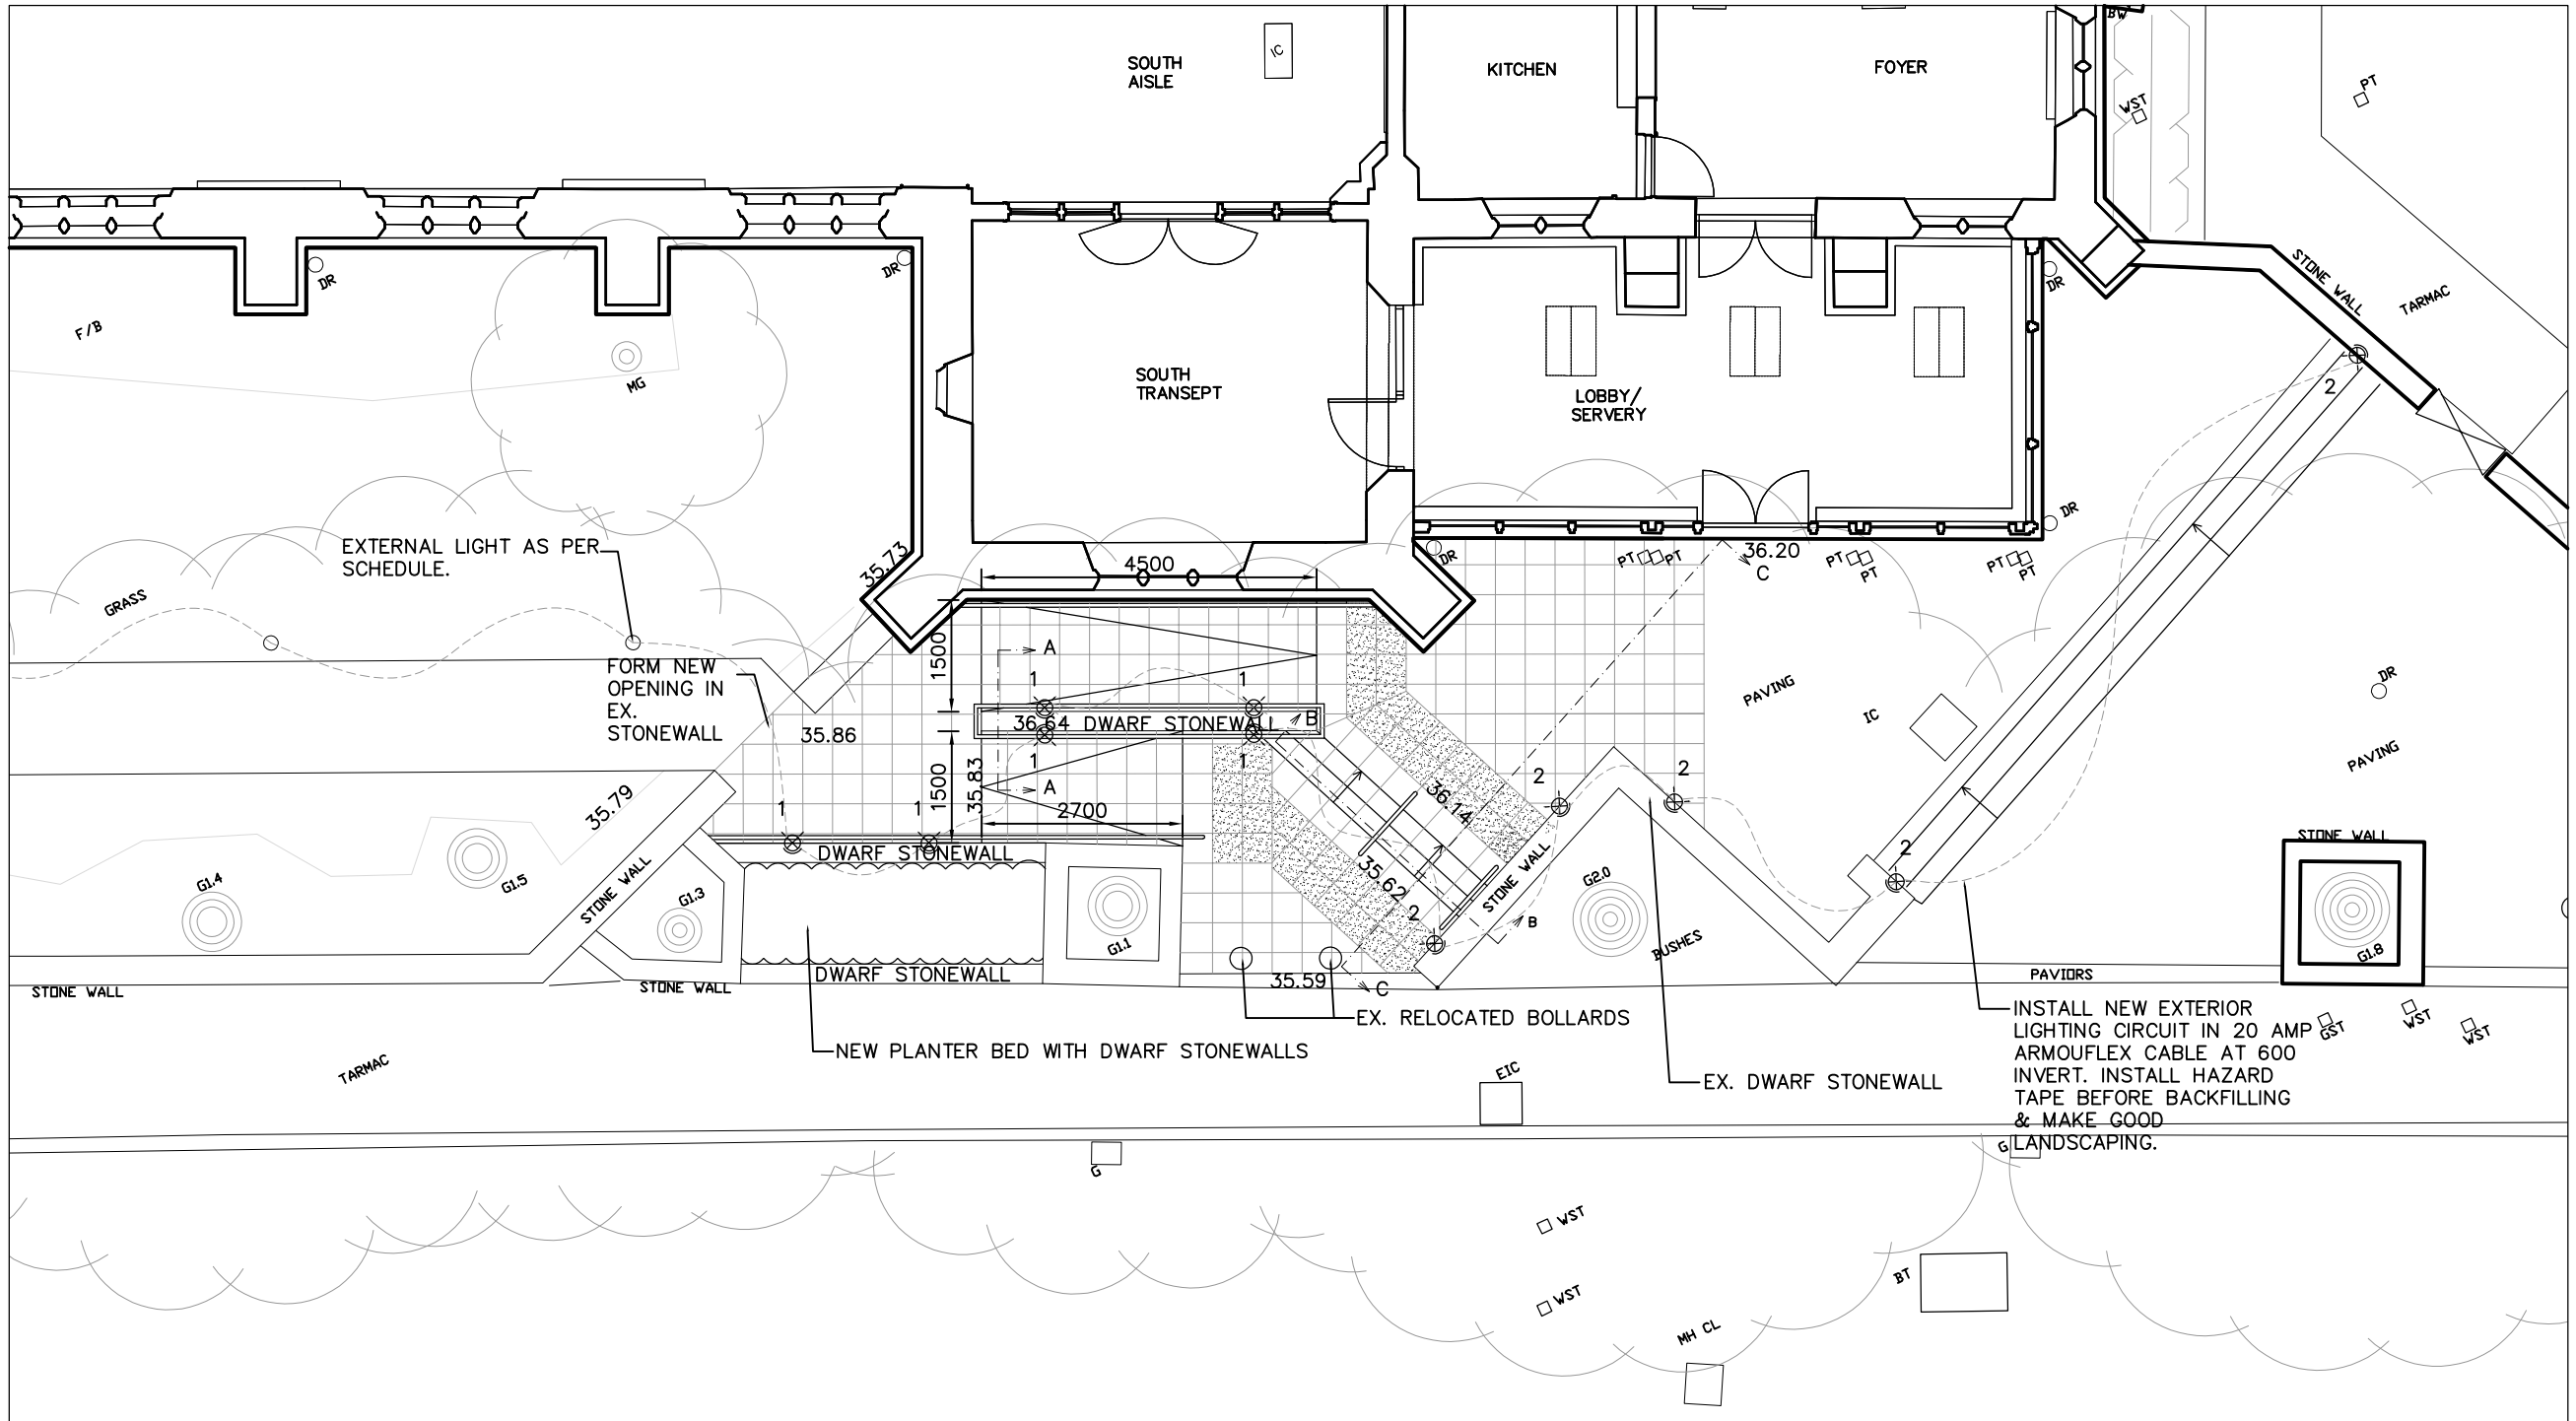

WORKS TO NEW STEPS & LEVEL ACCESS PLATFORM

CAREFULLY REMOVE EXISTING PAVING TILES (AS PER HATCHED AREA), CLEAN, SET ASIDE, RE-USE AND RE-BED ON REINFORCEMENT CONCRETE SLAB.

SUPPLY TACTILE PAVING FLAGS, AS PER HATCHED AREA, BEDDED ON MORTAR/ 25MM SAND BED.

SUPPLY WELL CONSOLIDATED HARDCORE IN LAYERS NOT EXCEEDING 150MM.

SUPPLY AND FIX ø50MM STAINLESS STEEL HANDRAILS. RAILING POSTS FIXED IN CORE DRILLED HOLES & SECURED WITH RESIN CEMENT AND COVER RING TO FINISH.

CONTRASTING NOSINGS SET INTO STONE TREADS.

PROTECT OF EXISTING MASONRY DWARF WALL AND EXISTING TREES.

FORM OPENING IN THE EXISTING STONEWALL. CAREFULLY REBUILD JAMBS TO MATCH EXISTING COURSING & MORTAR JOINT DETAIL.

225MM THICK DWARFWALL COMPRISING 2 LEAVES OF 100MM STONE AND A 25MM CAFITY ON REINFORCEMENT CONCRETE SLAB.

REMOVE EXISTING 2.NO BOLLARDS & RELOCATE.

PROTECT AND TAKE GOOD CARE OF EXISTING FLOODLIGHT IN EX. STONEWALL.

LIGHTING:

⊗ 1: EXTERNAL LIGHT AS PER SCHEDULE

⊗ 2: EXTERNAL LIGHT AS PER SCHEDULE

SUPPLY & FIX NEW LIGHTING CIRCUIT TAKEN FROM EX. BD SPARE SUPPLY WITH RCB PROTECTION. INSTALL NEW SANGAMO TIMER CLOCK SET TO SUNSET OPERATION WITH MIDNIGHT SWITCH OFF TIME.

ALLOW FOR MANUAL OVER-RIDE OPERATION ALONG SIDE TIMER CLOCK

EX. ELECTRICITY DB & METERS WITH CABLE ENTRY TO BASE OF TOWER.

ALLOW FOR DRILLING THROUGH THE SOUTH WALL TO FEED EXTERNAL LIGHTING.

Notes.

- All dimensions to be checked on site.
- No dimensions to be scaled from this drawing unless otherwise stated.

Revision No.		Checked By	Revision By
Date			

BYROM CLARK ROBERTS
ARCHITECTS + SURVEYORS + ENGINEERS

Unit 2 Millwright 49 Byron Street Leeds LS2 7NA
Tel: 0113 388 8000 Fax: 0113 388 8001

Washbrook House Talbot Road Old Trafford M32 0FP
Tel: 0161 875 0600 Fax: 0161 875 0601

First Floor Swan House Russell Street Chester CH3 5AL
Tel: 01244 348 849 Fax: 01244 320 783

6th Floor, St James House Vicar Lane Sheffield S1 2EX
Tel: 0114 288 8283

©Byrom Clark Roberts Ltd

Client.
THE RECTOR & PCC OF EMMANUEL CHURCH DIDSBURY

Project.
URGENT REPAIRS & RESTORATION WORKS PHASE 1

Drawing Title.
ENTRANCE ACCESS WORKS AS PROPOSED

Scale.	Date.	Drawn.	Check.
1:100 @A3	7.17	JdG	IWL

Job No.	Drawing No.	Rev.
51/2015/0786	106	