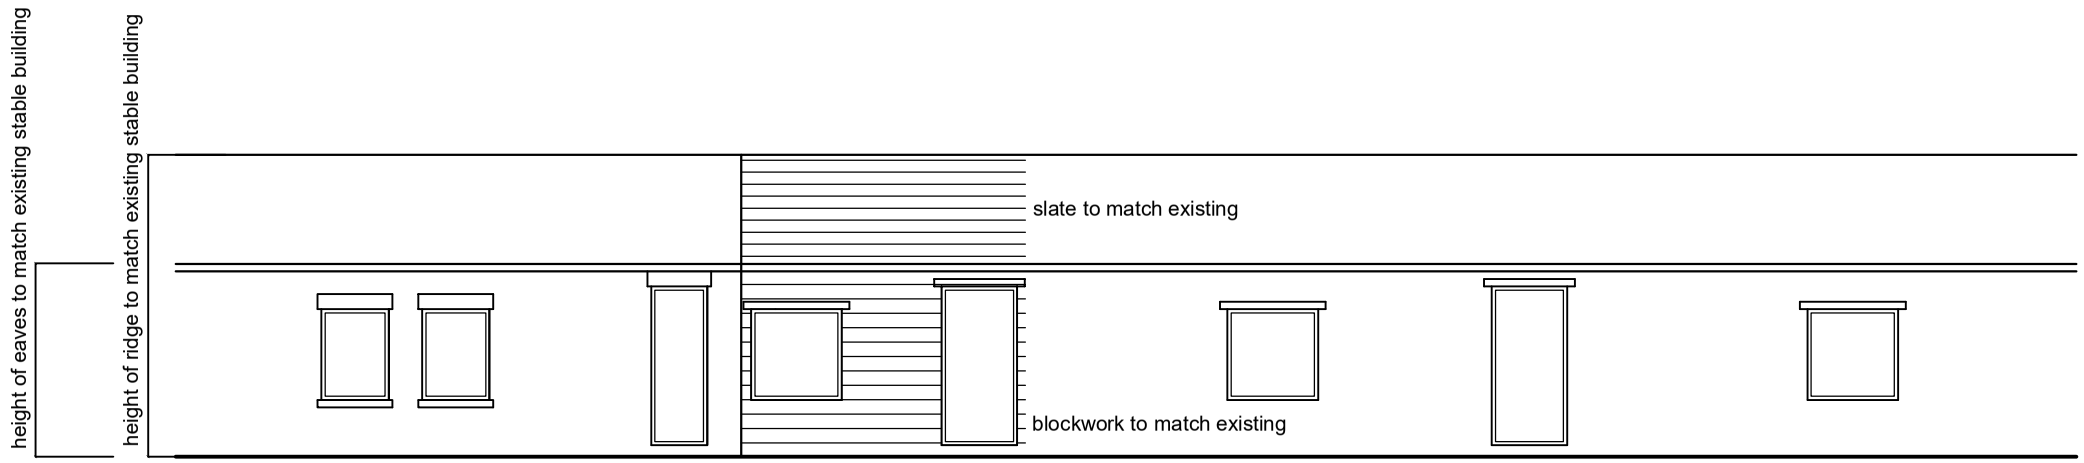

proposed front elevation with existing buildings in foreground

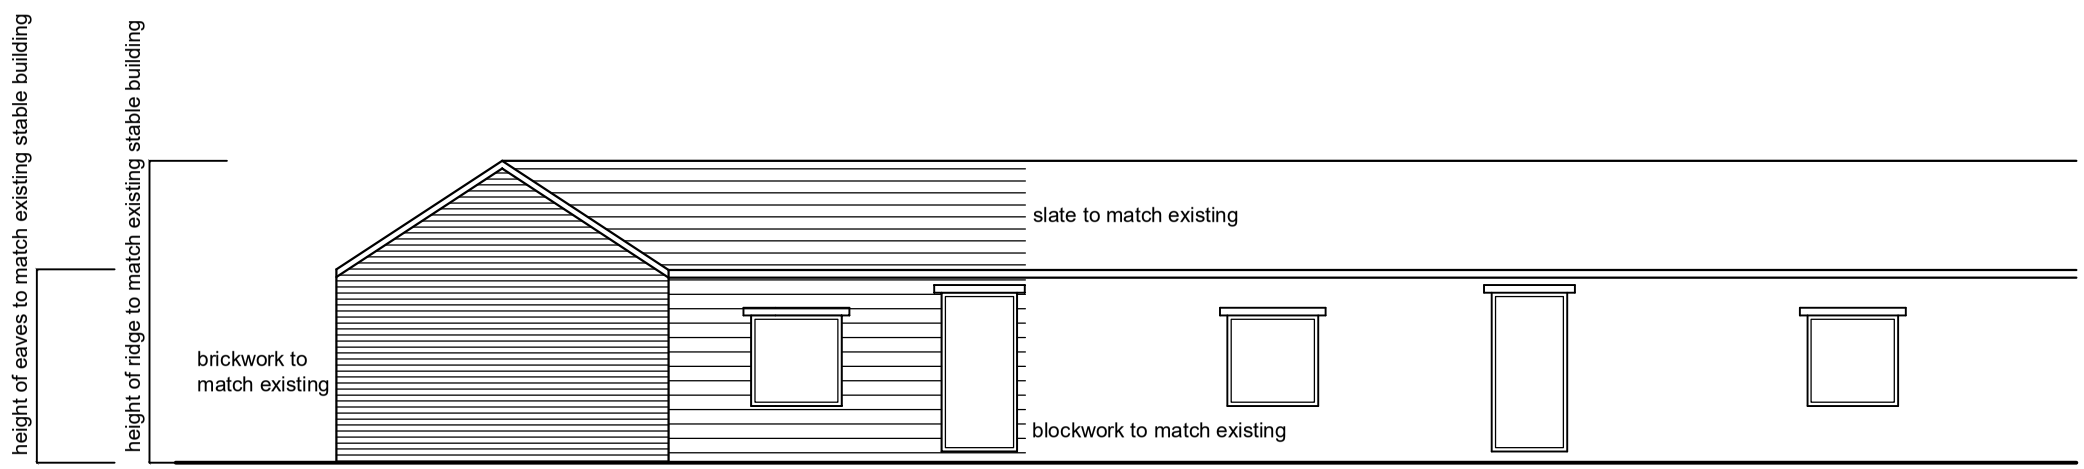

proposed front elevation without existing building in foreground

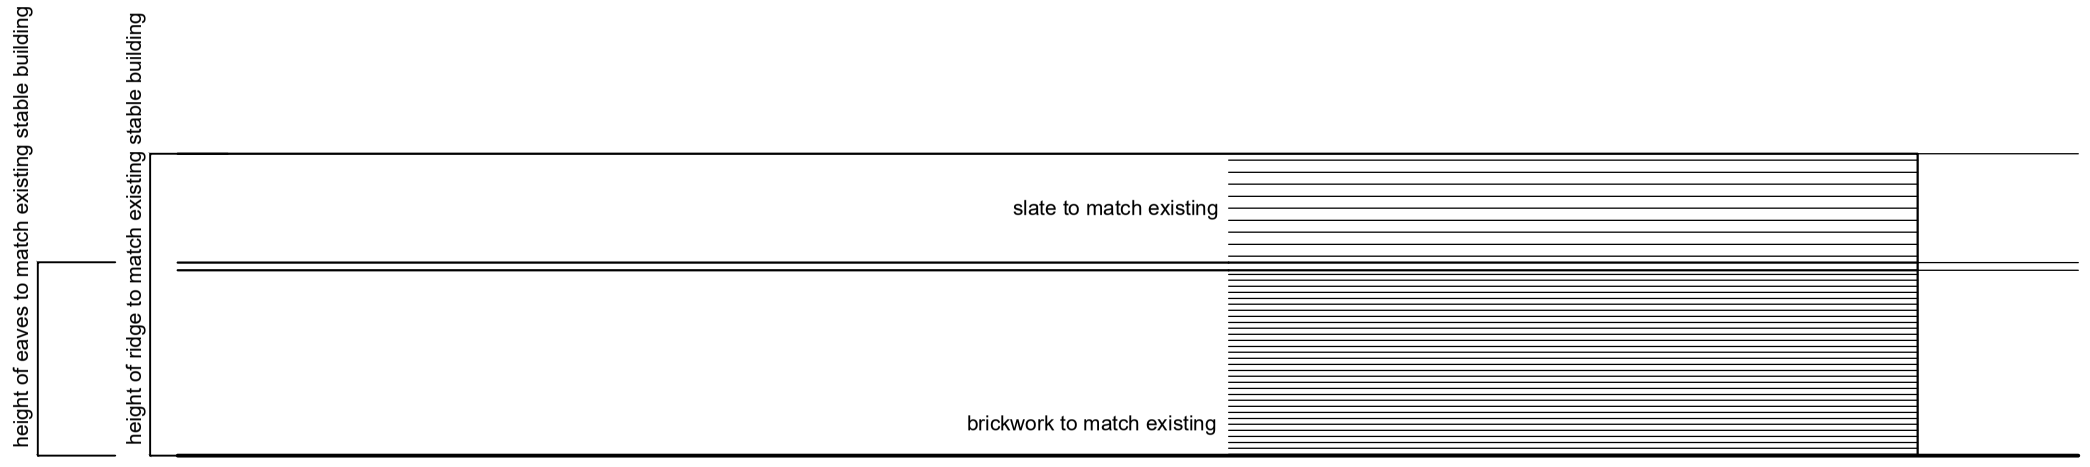

proposed rear elevation

Rev B 19/03/18 Roof amended to suit pre-app advice
Rev A 26/02/18 Proposed rear elevation added

project	Proposed Additional Unit at Levenshulme Antiques Village		
client	Highland Property Management Ltd.		
dwg	Proposed elevations	date created	Dec 2017
project no.	18.01		
dwg no.	06B	status	planning
scale	1:100 @ A3	QA	

donndesign architects

tel 0161 480 9900 Donn Design Ltd
fax 0161 480 9905 51 Greek St
email team@donndesign.co.uk Stockport
web donndesign.co.uk SK3 8AX

this drawing is to be read in conjunction with all related drawings. do not scale from this drawing. all dimensions must be checked on site. any errors or omissions must be reported to the architect. this drawing is copyright of donn design ltd.