
Proposed Ground Floor Plan

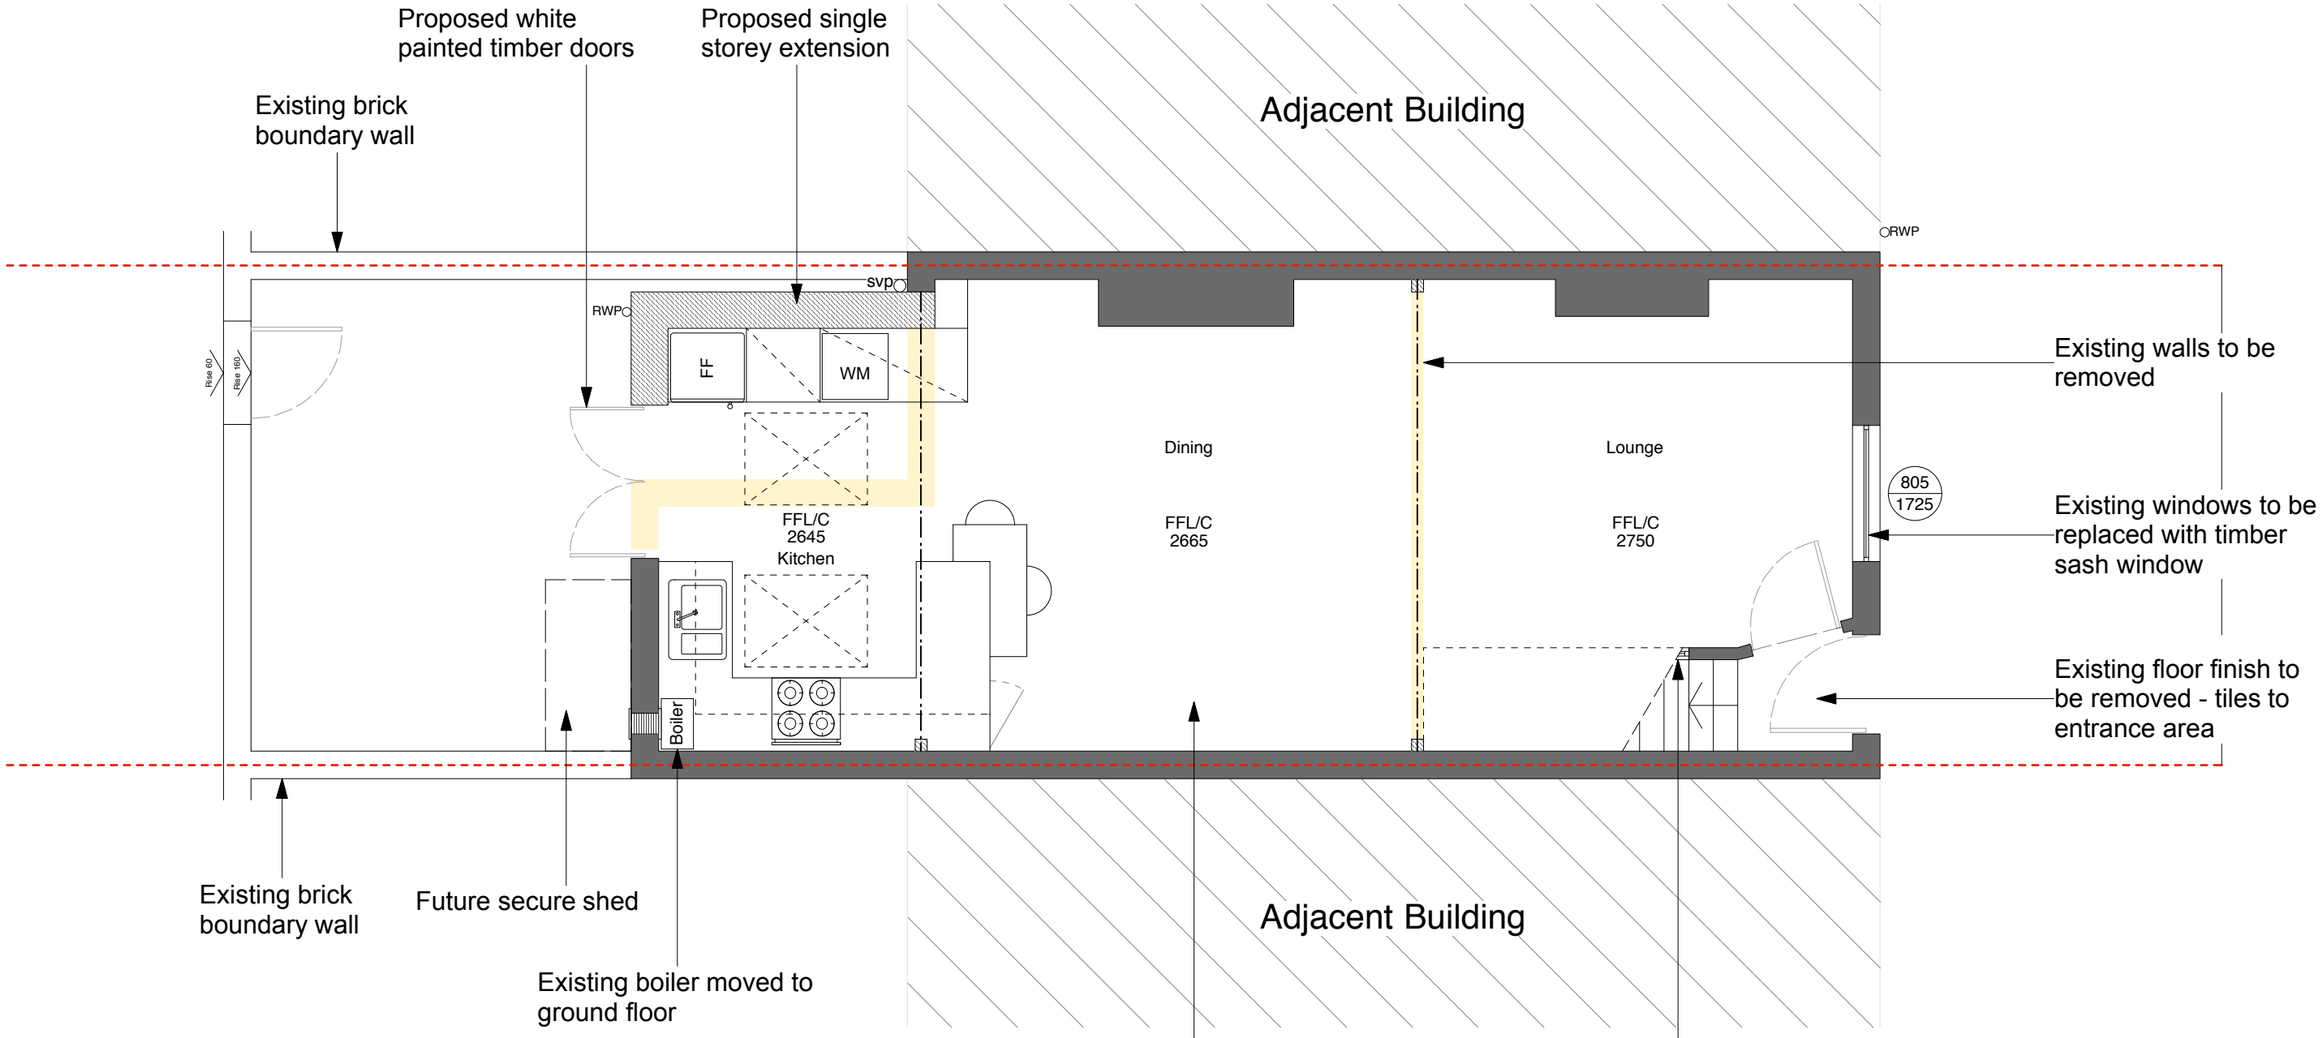

Note: Whole property to be rewired

0 50cm 1m 2m 3m 4m 5m

© COPYRIGHT This drawing is protected by copyright, it may not be reproduced in any form or by any means for any purpose, without gaining written permission from Butterfield Architecture.
NOTES This drawing is to be read in conjunction with all relevant Butterfield Architecture, Structural Engineer's, Service Engineer's, and Subcontractor drawings.
Review all drawings and report any discrepancies to Butterfield Architecture prior to consulting.
Do not scale from this drawing. All dimensions and levels including any abutment to existing structures to be checked on site prior to commencemen. All dimensions in millimeters unless stated otherwise.
Work from figured dimensions only.
No deviation from details shown on this drawing is allowed without Butterfield Architecture prior permission in writing.
All work to be carried out in accordance with British Standard Codes of Practice, Statutory requirements and the Contract Documents.

CLIENT ADDRESS	Mr Donough Holohan 10 Crossland Road Chorlton Manchester M21 9DG	SCALE	1:50 @ A3 see scale bar
		ISSUE	Planning
		DATE	24/04/2018
PROJECT TITLE	Proposed remodel		
PROJECT ADDRESS	10 Crossland Road Chorlton Manchester M21 9DG		


Proposed Ground Floor Plan

Notes

REVISION	DWG NO	JOB NO
A	2158/P/ GFPL	2158

BUTTERFIELD ARCHITECTURE
ARCHITECTURE \ INTERIORS \ PROJECT MANAGEMENT
E \ PAULA@BUTTERFIELDARCHITECTURE.CO.UK
M \ +44 (0) 7779302856
W \ BUTTERFIELDARCHITECTURE.CO.UK
102 ROSENEATH RD, URMSTON, MANCHESTER, M41 5AZ

Proposed First Floor Plan

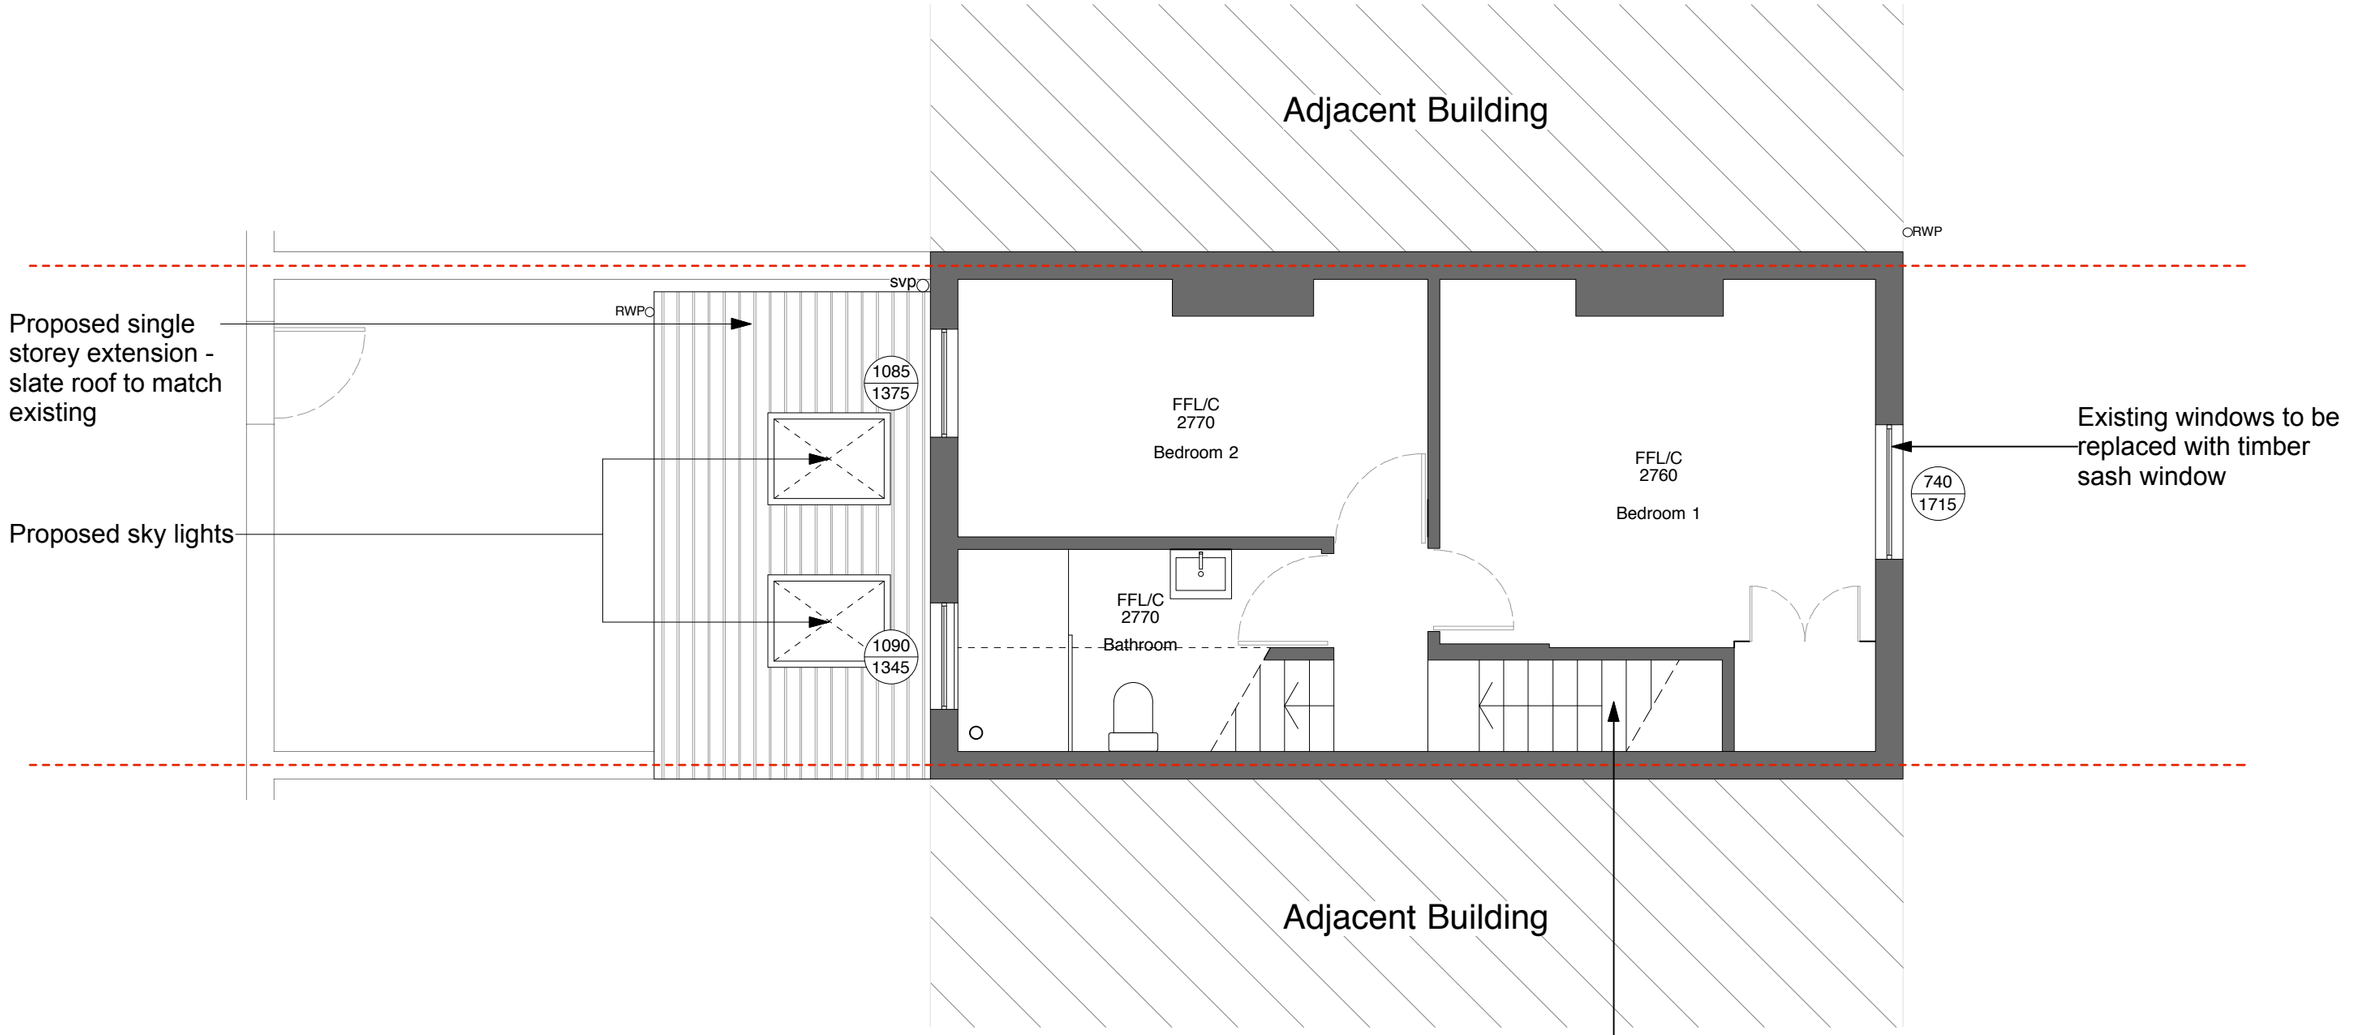

0 50cm 1m 2m 3m 4m 5m


© COPYRIGHT This drawing is protected by copyright, it may not be reproduced in any form or by any means for any purpose, without gaining written permission from Butterfield Architecture.
NOTES This drawing is to be read in conjunction with all relevant Butterfield Architecture, Structural Engineer's, Service Engineer's, and Subcontractor drawings.
Review all drawings and report any discrepancies to Butterfield Architecture prior to consulting.
Do not scale from this drawing. All dimensions and levels including any abutment to existing structures to be checked on site prior to commencemen. All dimensions in millimeters unless stated otherwise. Work from figured dimensions only.
No deviation from details shown on this drawing is allowed without Butterfield Architecture prior permission in writing.
All work to be carried out in accordance with British Standard Codes of Practice, Statutory requirements and the Contract Documents.

CLIENT ADDRESS	Mr Donough Holohan 10 Crossland Road Chorlton Manchester M21 9DG	SCALE	1:50 @ A3 see scale bar
		ISSUE	Planning
		DATE	24/04/2018
PROJECT TITLE	Proposed remodel		Proposed First Floor Plan
PROJECT ADDRESS	10 Crossland Road Chorlton Manchester M21 9DG		

BUTTERFIELD ARCHITECTURE
ARCHITECTURE \ INTERIORS \ PROJECT MANAGEMENT
E \ PAULA@BUTTERFIELDARCHITECTURE.CO.UK
M \ +44 (0) 7779302856
W \ BUTTERFIELDARCHITECTURE.CO.UK
102 ROSENEATH RD, URMSTON, MANCHESTER, M41 5AZ

Notes	REVISION	DWG NO	JOB NO
	A	2158/P/01PL	2158

Proposed Second Floor Plan

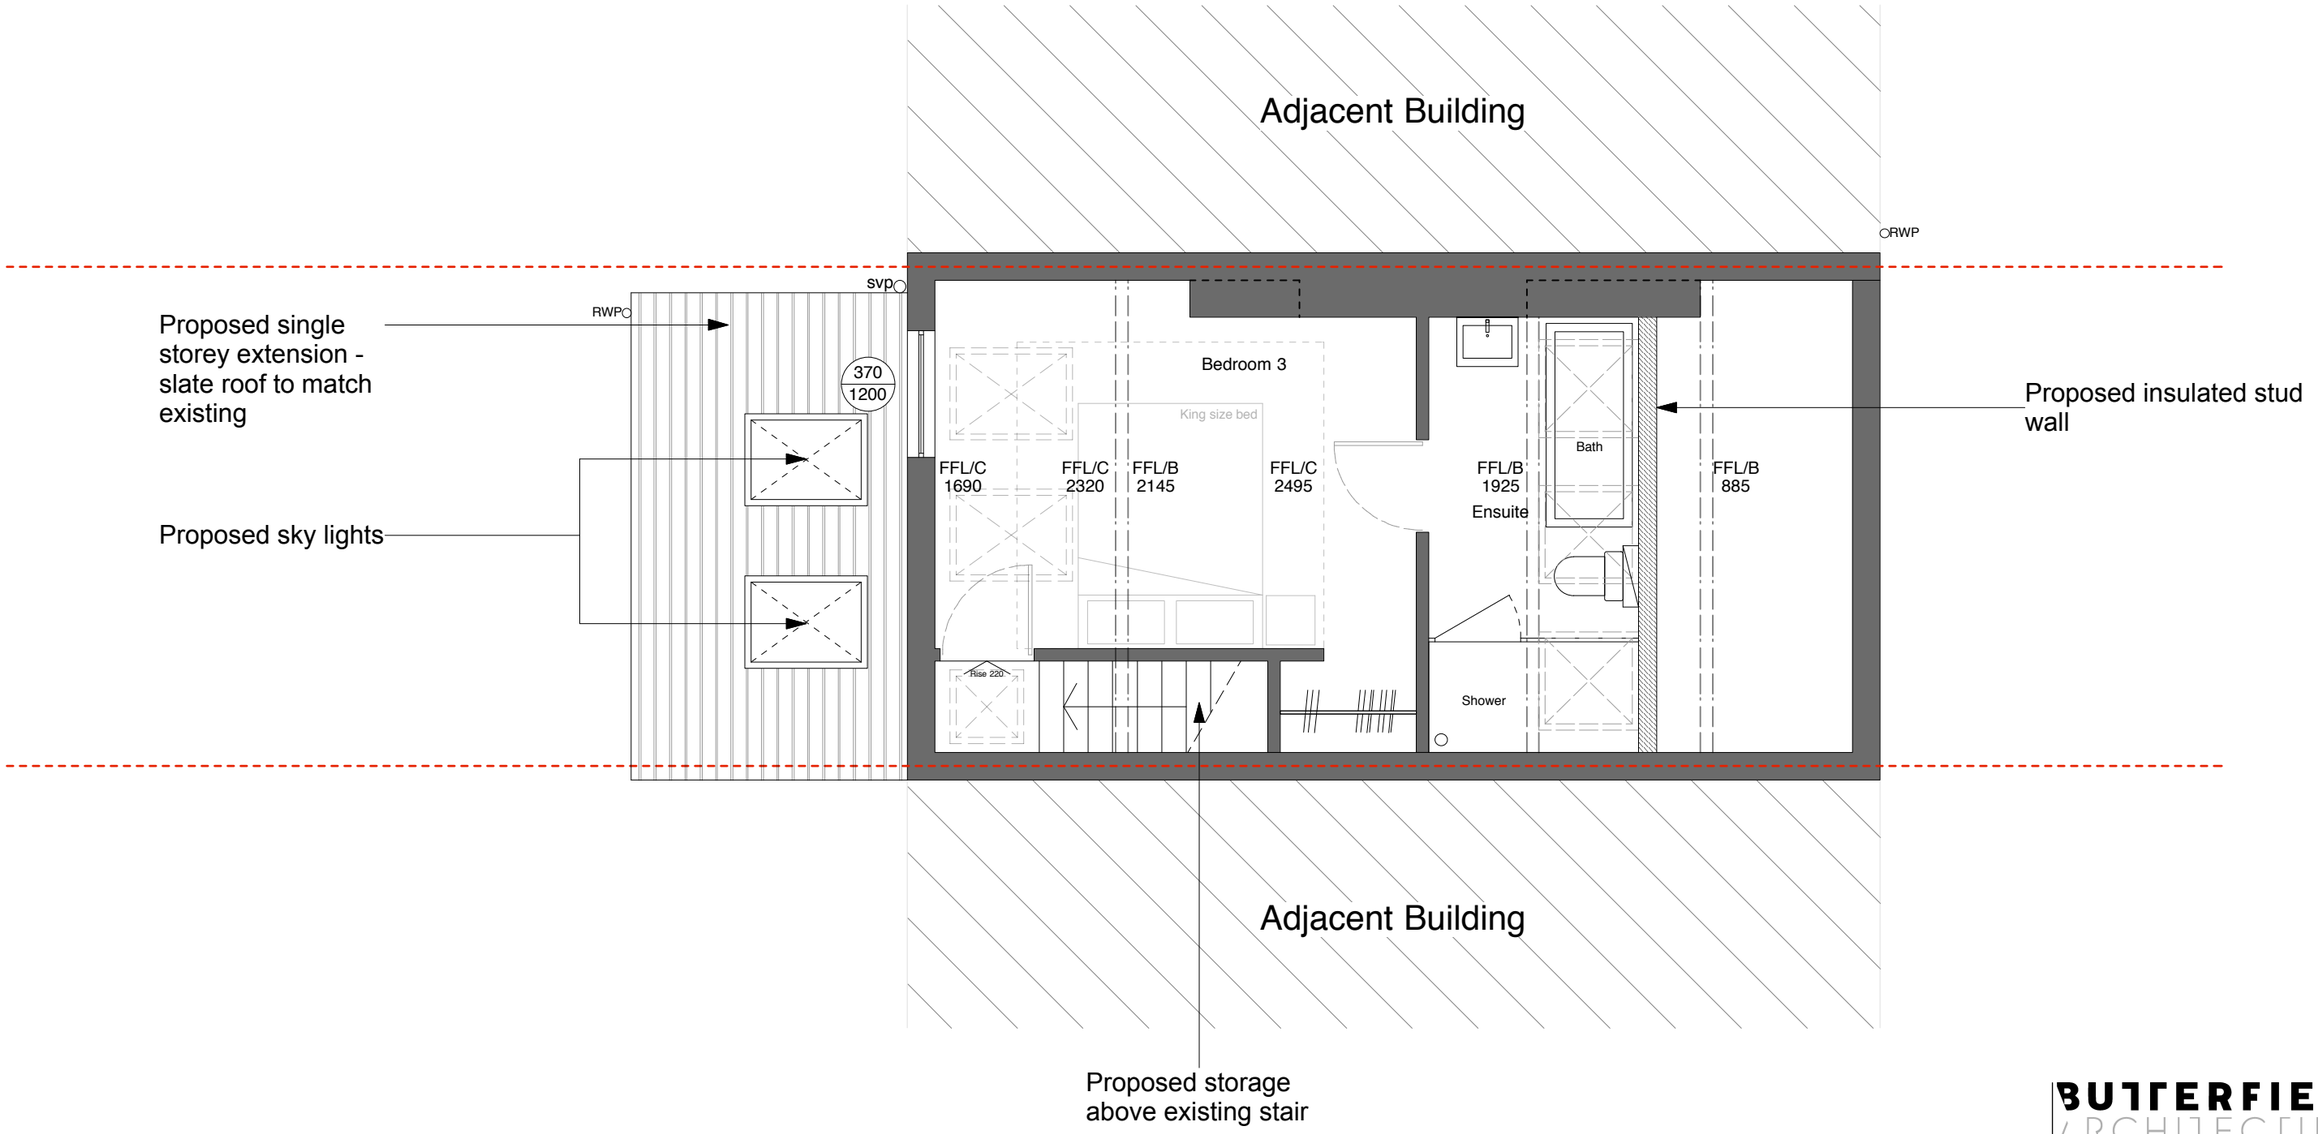

0 50cm 1m 2m 3m 4m 5m

© COPYRIGHT This drawing is protected by copyright, it may not be reproduced in any form or by any means for any purpose, without gaining written permission from Butterfield Architecture.
NOTES This drawing is to be read in conjunction with all relevant Butterfield Architecture, Structural Engineer's, Service Engineer's, and Subcontractor drawings.
Review all drawings and report any discrepancies to Butterfield Architecture prior to consulting.
Do not scale from this drawing. All dimensions and levels including any abutment to existing structures to be checked on site prior to commencemen. All dimensions in millimeters unless stated otherwise. Work from figured dimensions only.
No deviation from details shown on this drawing is allowed without Butterfield Architecture prior permission in writing.
All work to be carried out in accordance with British Standard Codes of Practice, Statutory requirements and the Contract Documents.

CLIENT ADDRESS	Mr Donough Holohan 10 Crossland Road Chorlton Manchester M21 9DG	SCALE	1:50 @ A3 see scale bar
		ISSUE	Planning
		DATE	24/04/2018
PROJECT TITLE	Proposed remodel		
PROJECT ADDRESS	10 Crossland Road Chorlton Manchester M21 9DG		


Proposed Second Floor Plan

Notes

REVISION	DWG NO	JOB NO
A	2158/P/ 02PL	2158

BUTTERFIELD ARCHITECTURE
ARCHITECTURE \ INTERIORS \ PROJECT MANAGEMENT
E \ PAULA@BUTTERFIELDARCHITECTURE.CO.UK
M \ +44 (0) 7779302856
W \ BUTTERFIELDARCHITECTURE.CO.UK
102 ROSENEATH RD, URMSTON, MANCHESTER, M41 5AZ

Proposed Roof Plan

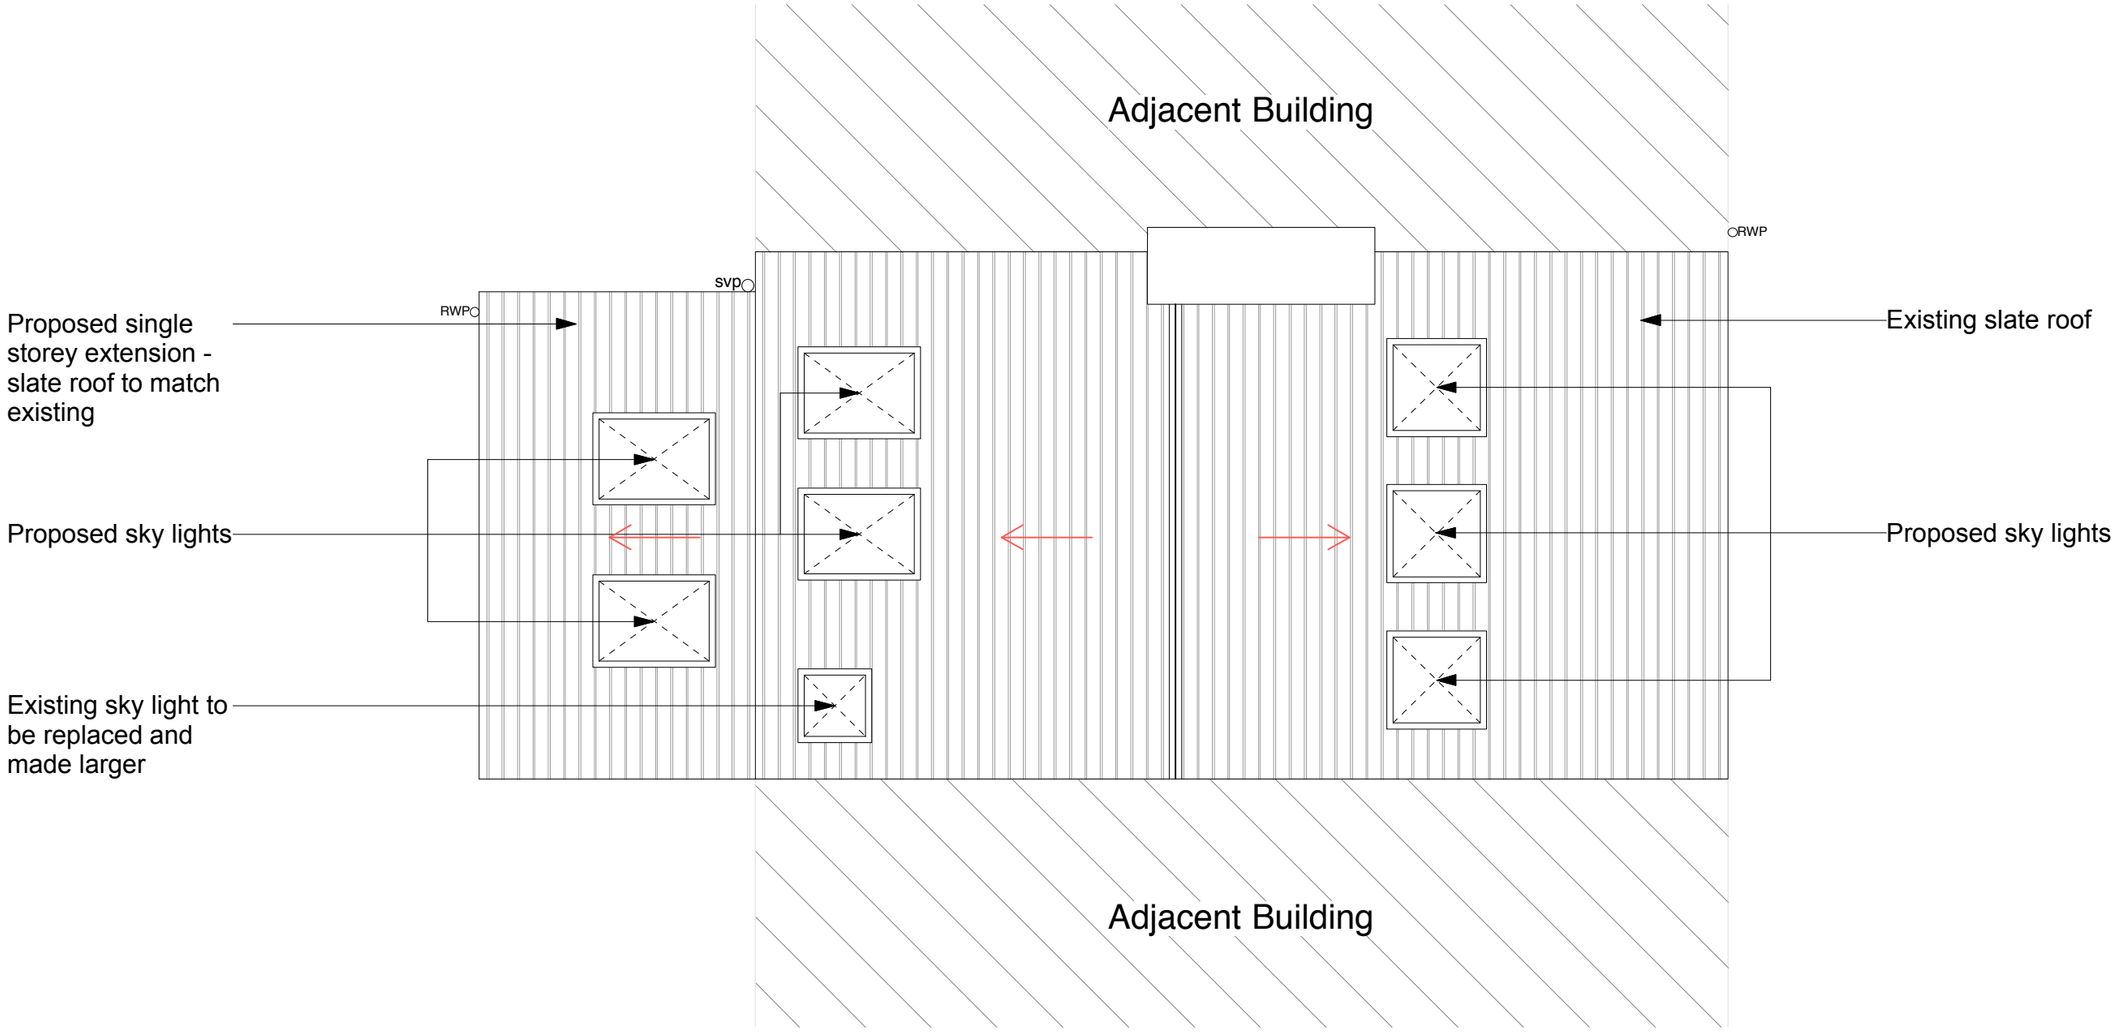

0 50cm 1m 2m 3m 4m 5m


© COPYRIGHT This drawing is protected by copyright, it may not be reproduced in any form or by any means for any purpose, without gaining written permission from Butterfield Architecture.
NOTES This drawing is to be read in conjunction with all relevant Butterfield Architecture, Structural Engineer's, Service Engineer's, and Subcontractor drawings.
Review all drawings and report any discrepancies to Butterfield Architecture prior to consulting.
Do not scale from this drawing. All dimensions and levels including any abutment to existing structures to be checked on site prior to commencemen. All dimensions in millimeters unless stated otherwise.
Work from figured dimensions only.
No deviation from details shown on this drawing is allowed without Butterfield Architecture prior permission in writing.
All work to be carried out in accordance with British Standard Codes of Practice, Statutory requirements and the Contract Documents.

CLIENT ADDRESS	Mr Donough Holohan 10 Crossland Road Chorlton Manchester M21 9DG	SCALE	1:50 @ A3 see scale bar
		ISSUE	Planning
		DATE	24/04/2018
PROJECT TITLE	Proposed remodel		Proposed Roof Plan
PROJECT ADDRESS	10 Crossland Road Chorlton Manchester M21 9DG		

BUTTERFIELD ARCHITECTURE
ARCHITECTURE \ INTERIORS \ PROJECT MANAGEMENT
E \ PAULA@BUTTERFIELDARCHITECTURE.CO.UK
M \ +44 (0) 7779302856
W \ BUTTERFIELDARCHITECTURE.CO.UK
102 ROSENEATH RD, URMSTON, MANCHESTER, M41 5AZ

Notes	REVISION	DWG NO	JOB NO
	A	2158/P/ RFPL	2158

Proposed Front Elevation

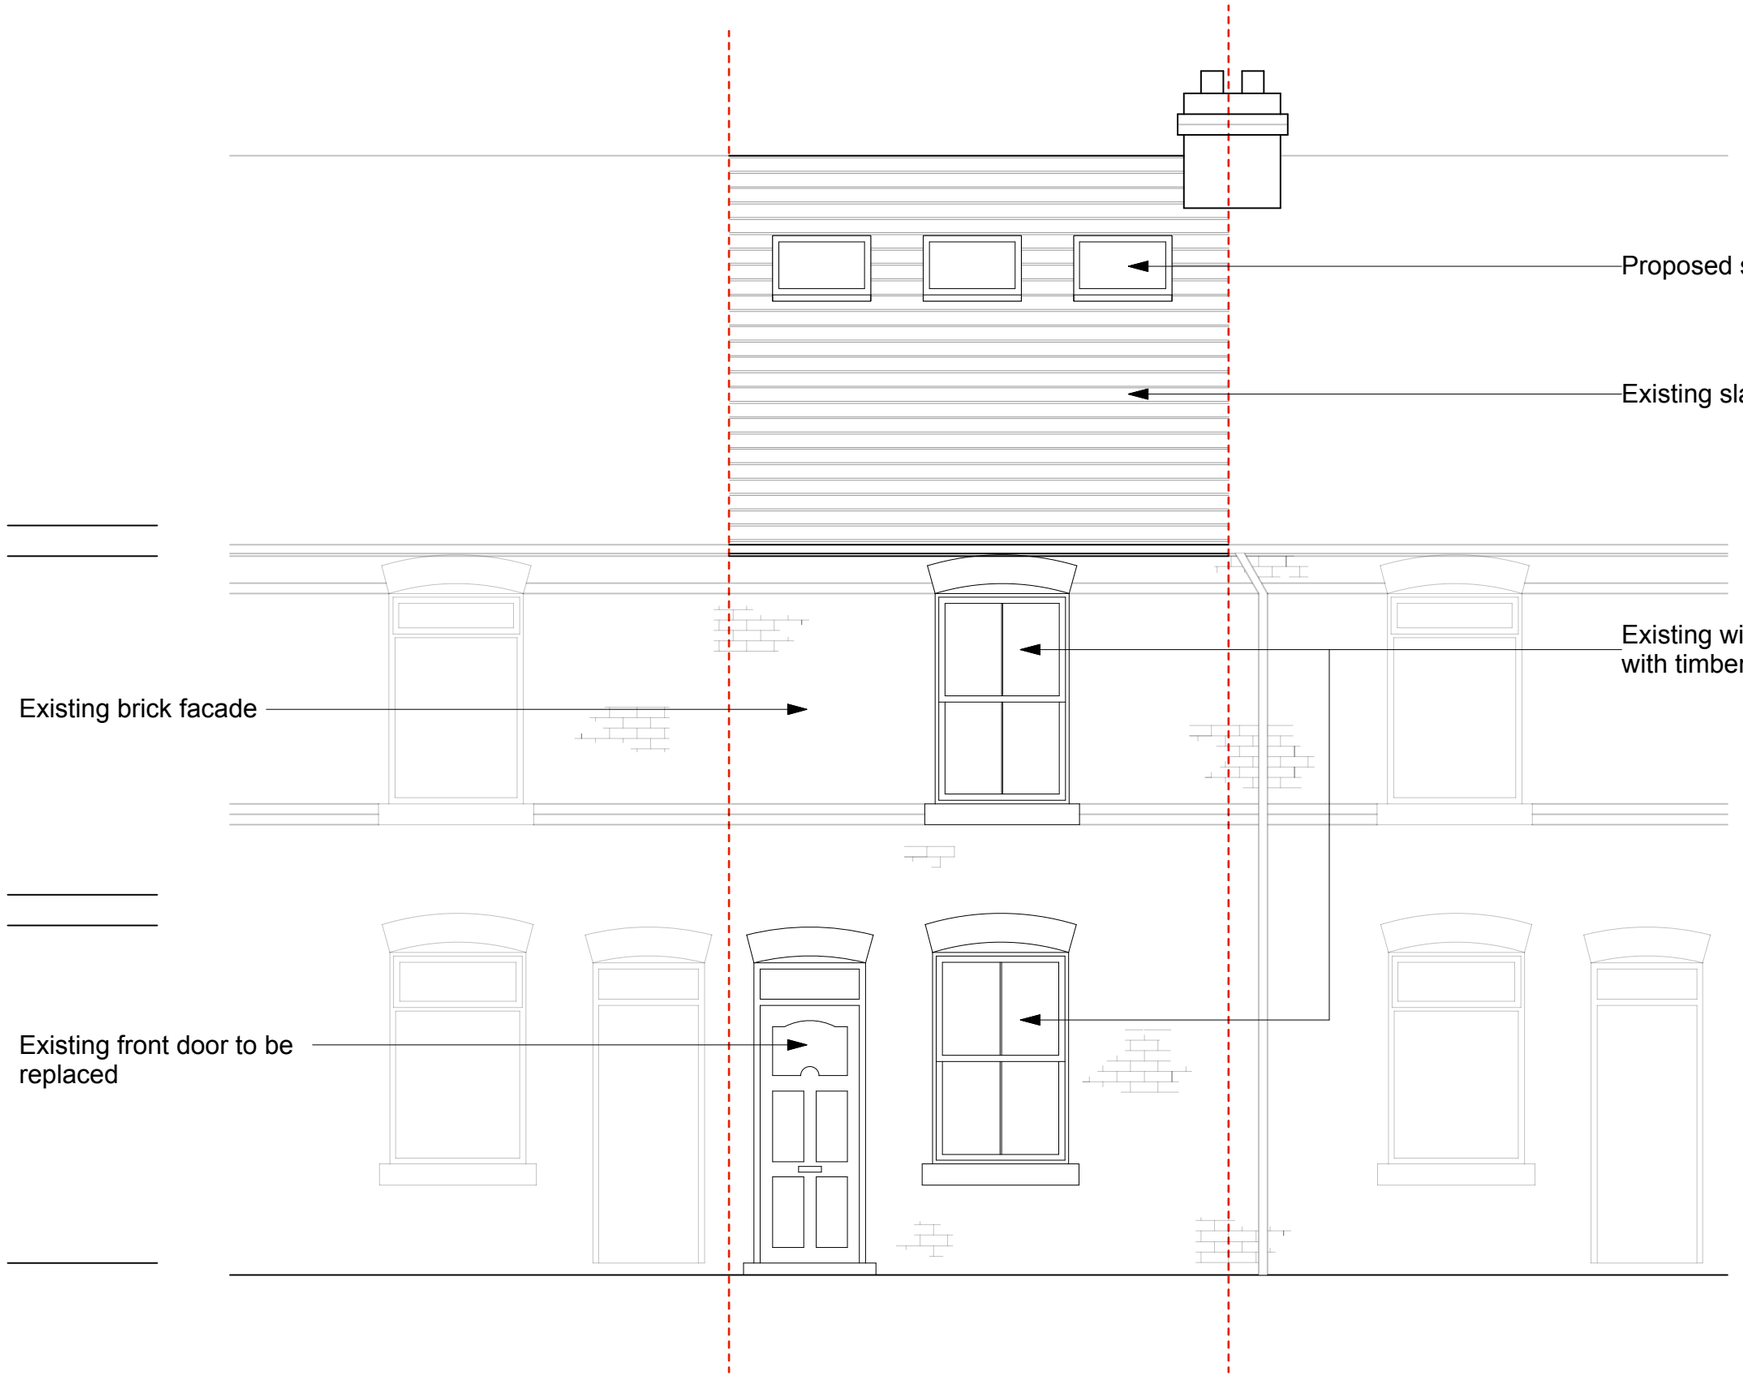

0 50cm 1m 2m 3m 4m 5m

© COPYRIGHT This drawing is protected by copyright, it may not be reproduced in any form or by any means for any purpose, without gaining written permission from Butterfield Architecture.
NOTES This drawing is to be read in conjunction with all relevant Butterfield Architecture, Structural Engineer's, Service Engineer's, and Subcontractor drawings.
Review all drawings and report any discrepancies to Butterfield Architecture prior to consulting.
Do not scale from this drawing. All dimensions and levels including any abutment to existing structures to be checked on site prior to commencemen. All dimensions in millimeters unless stated otherwise.
Work from figured dimensions only.
No deviation from details shown on this drawing is allowed without Butterfield Architecture prior permission in writing.
All work to be carried out in accordance with British Standard Codes of Practice, Statutory requirements and the Contract Documents.

CLIENT ADDRESS	Mr Donough Holohan 10 Crossland Road Chorlton Manchester M21 9DG	SCALE	1:50 @ A3 see scale bar
		ISSUE	Planning
		DATE	08/12/2017
PROJECT TITLE	Proposed remodel		
PROJECT ADDRESS	10 Crossland Road Chorlton Manchester M21 9DG		


Proposed Front Elevation

Notes

REVISION	DWG NO	JOB NO
	2158/P/ FELE	2158

BUTTERFIELD ARCHITECTURE
ARCHITECTURE \ INTERIORS \ PROJECT MANAGEMENT
E \ PAULA@BUTTERFIELDARCHITECTURE.CO.UK
M \ +44 (0) 7779302856
W \ BUTTERFIELDARCHITECTURE.CO.UK
102 ROSENEATH RD, URMSTON, MANCHESTER, M41 5AZ

Proposed Rear Elevation option

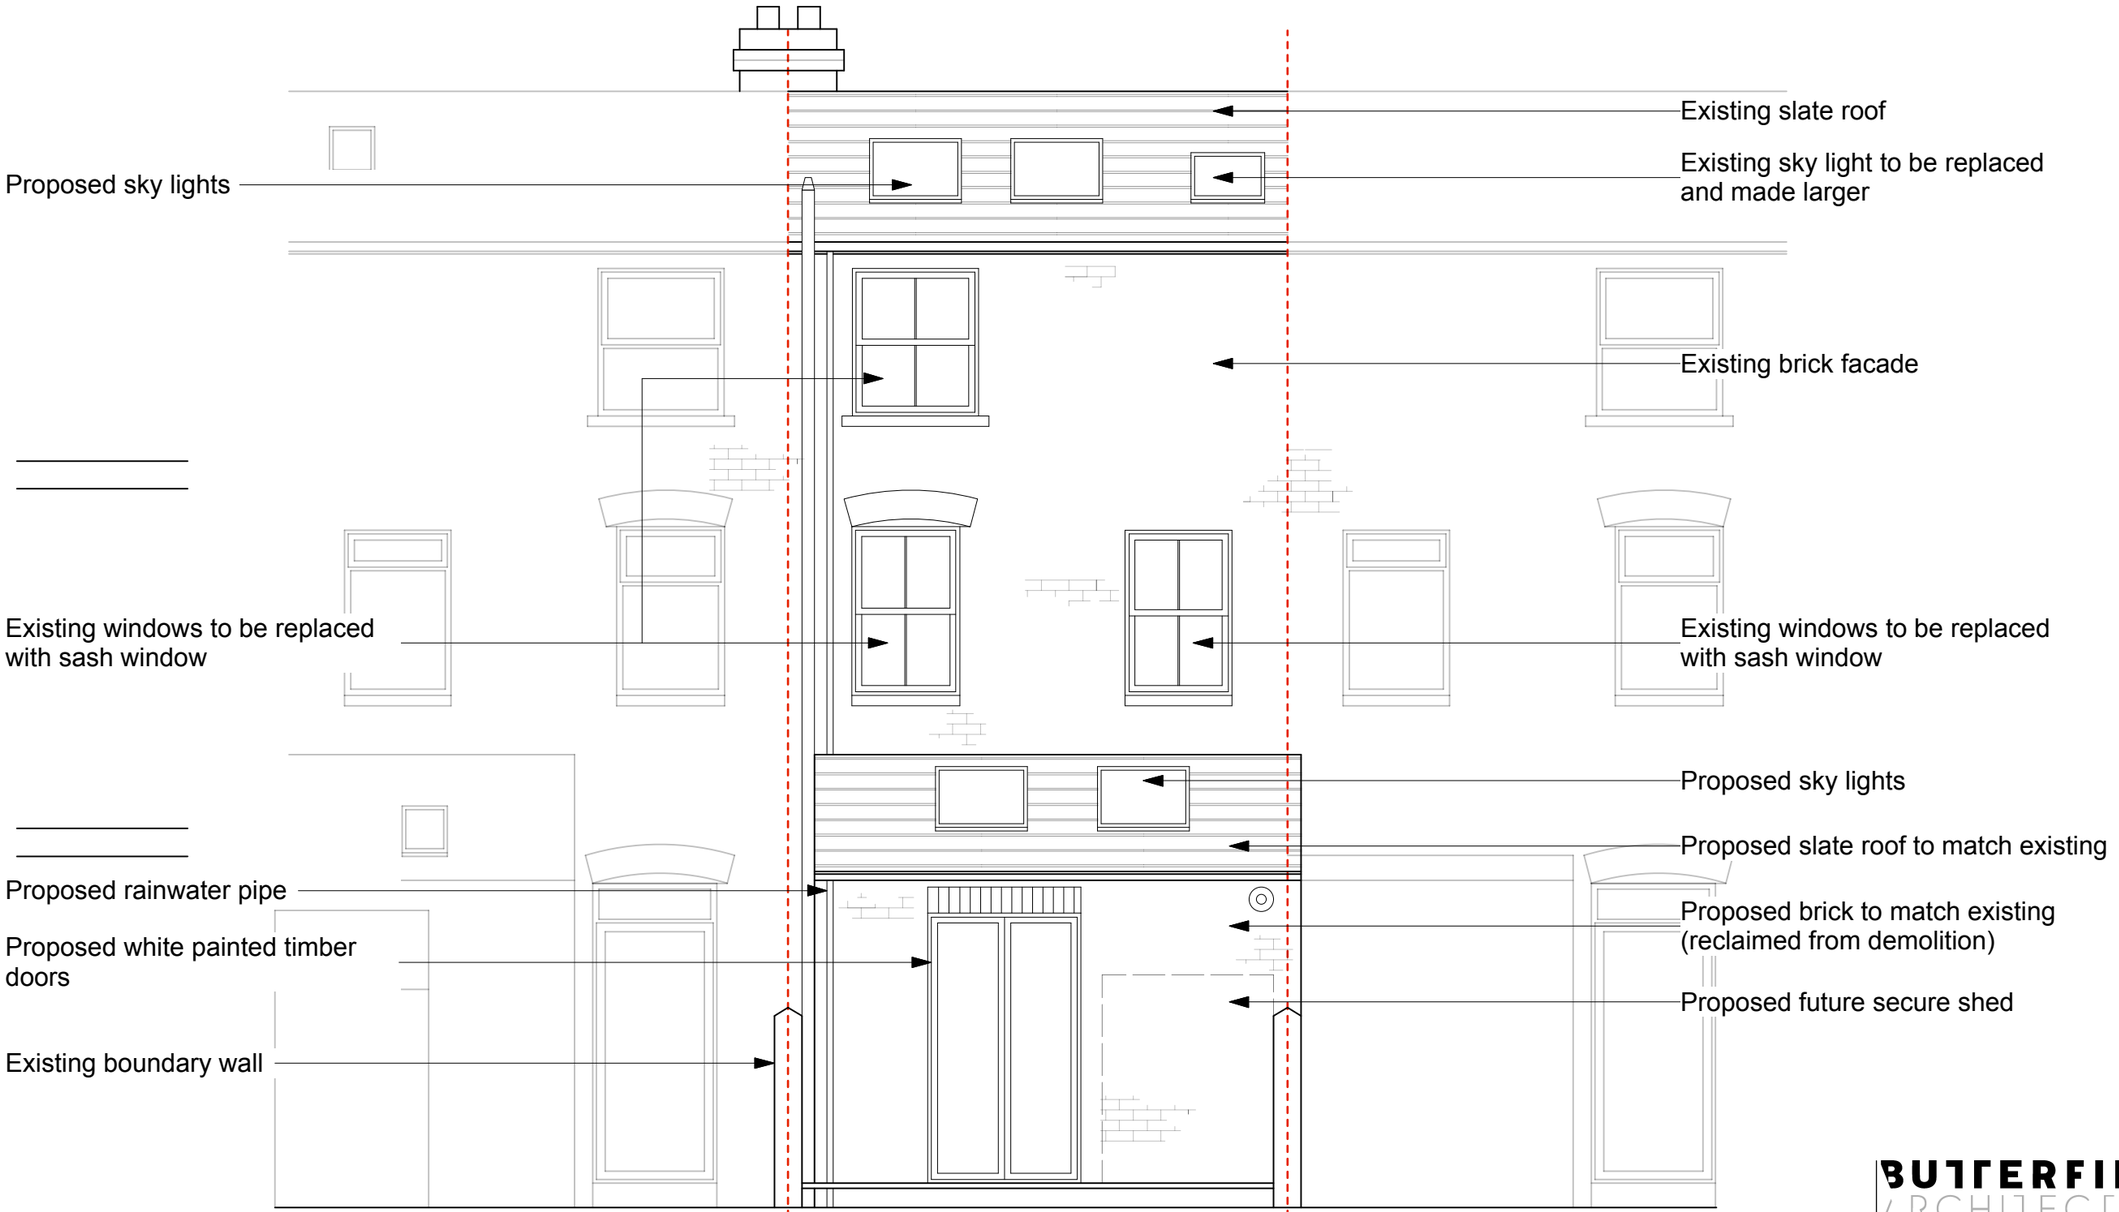

© COPYRIGHT This drawing is protected by copyright, it may not be reproduced in any form or by any means for any purpose, without gaining written permission from Butterfield Architecture.
NOTES This drawing is to be read in conjunction with all relevant Butterfield Architecture, Structural Engineer's, Service Engineer's, and Subcontractor drawings.
Review all drawings and report any discrepancies to Butterfield Architecture prior to consulting.
Do not scale from this drawing. All dimensions and levels including any abutment to existing structures to be checked on site prior to commencemen. All dimensions in millimeters unless stated otherwise.
Work from figured dimensions only.
No deviation from details shown on this drawing is allowed without Butterfield Architecture prior permission in writing.
All work to be carried out in accordance with British Standard Codes of Practice, Statutory requirements and the Contract Documents.


CLIENT ADDRESS	Mr Donough Holohan 10 Crossland Road Chorlton Manchester M21 9DG	SCALE	1:50 @ A3 see scale bar
		ISSUE	Planning
		DATE	24/04/2018
PROJECT TITLE	Proposed remodel		Proposed Rear Elevation
PROJECT ADDRESS	10 Crossland Road Chorlton Manchester M21 9DG		

Notes

REVISION	DWG NO	JOB NO
A	2158/P/ RELE	2158

BUTTERFIELD ARCHITECTURE
ARCHITECTURE \ INTERIORS \ PROJECT MANAGEMENT
E \ PAULA@BUTTERFIELDARCHITECTURE.CO.UK
M \ +44 (0) 7779302856
W \ BUTTERFIELDARCHITECTURE.CO.UK
102 ROSENEATH RD, URMSTON, MANCHESTER, M41 5AZ

Proposed Side Elevation 1

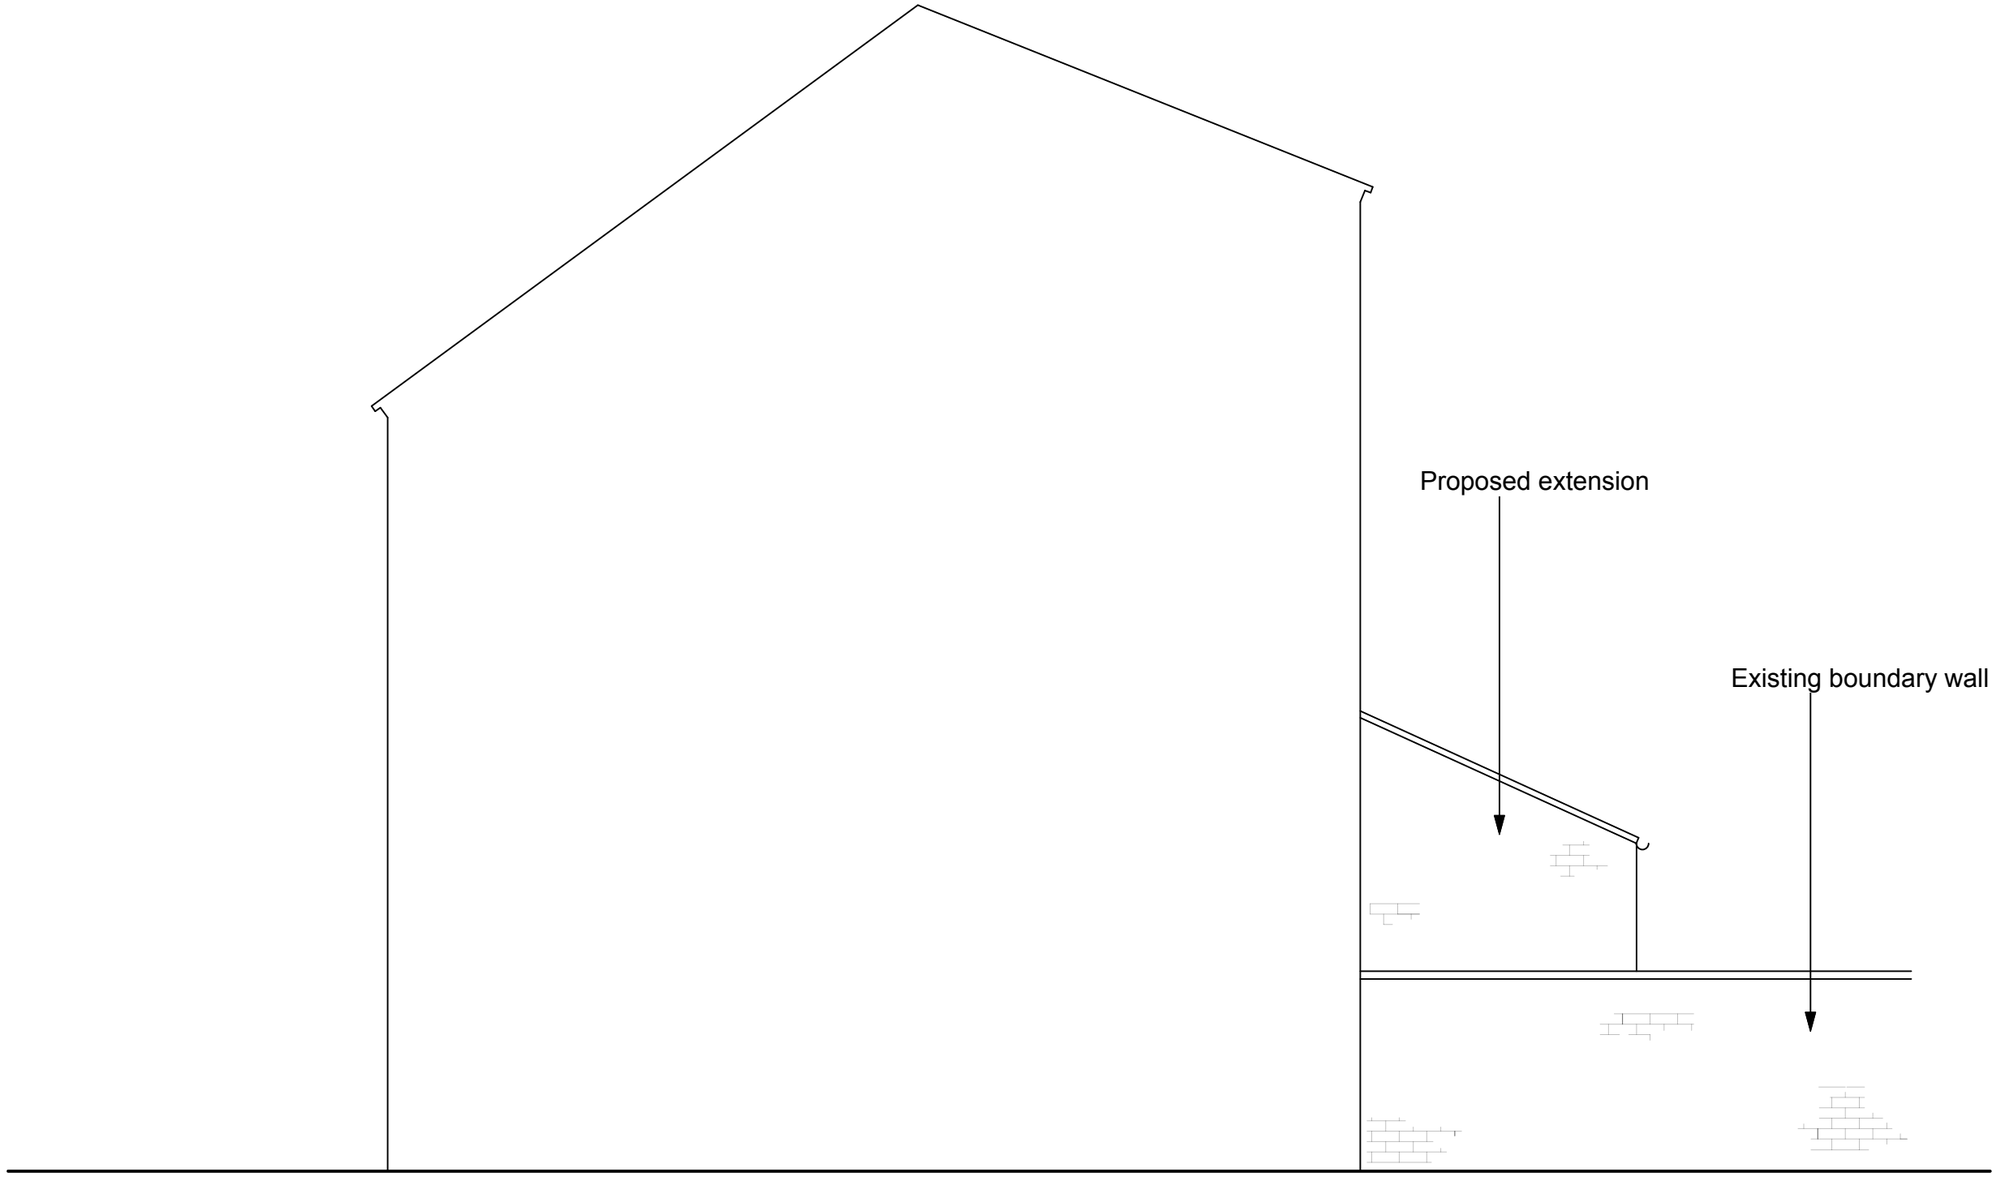

0 50cm 1m 2m 3m 4m 5m


© COPYRIGHT This drawing is protected by copyright, it may not be reproduced in any form or by any means for any purpose, without gaining written permission from Butterfield Architecture.
NOTES This drawing is to be read in conjunction with all relevant Butterfield Architecture, Structural Engineer's, Service Engineer's, and Subcontractor drawings.
Review all drawings and report any discrepancies to Butterfield Architecture prior to consulting.
Do not scale from this drawing. All dimensions and levels including any abutment to existing structures to be checked on site prior to commencemen. All dimensions in millimeters unless stated otherwise. Work from figured dimensions only.
No deviation from details shown on this drawing is allowed without Butterfield Architecture prior permission in writing.
All work to be carried out in accordance with British Standard Codes of Practice, Statutory requirements and the Contract Documents.

CLIENT ADDRESS	Mr Donough Holohan 10 Crossland Road Chorlton Manchester M21 9DG	SCALE	1:50 @ A3 see scale bar
		ISSUE	Planning
		DATE	24/04/2018
PROJECT TITLE	Proposed remodel		Proposed Side Elevation 1
PROJECT ADDRESS	10 Crossland Road Chorlton Manchester M21 9DG		

BUTTERFIELD ARCHITECTURE
ARCHITECTURE \ INTERIORS \ PROJECT MANAGEMENT
E \ PAULA@BUTTERFIELDARCHITECTURE.CO.UK
M \ +44 (0) 7779302856
W \ BUTTERFIELDARCHITECTURE.CO.UK
102 ROSENEATH RD, URMSTON, MANCHESTER, M41 5AZ

Notes	REVISION	DWG NO	JOB NO
	A	2158/P/ S Ele 01	2158

Proposed Side Elevation 02

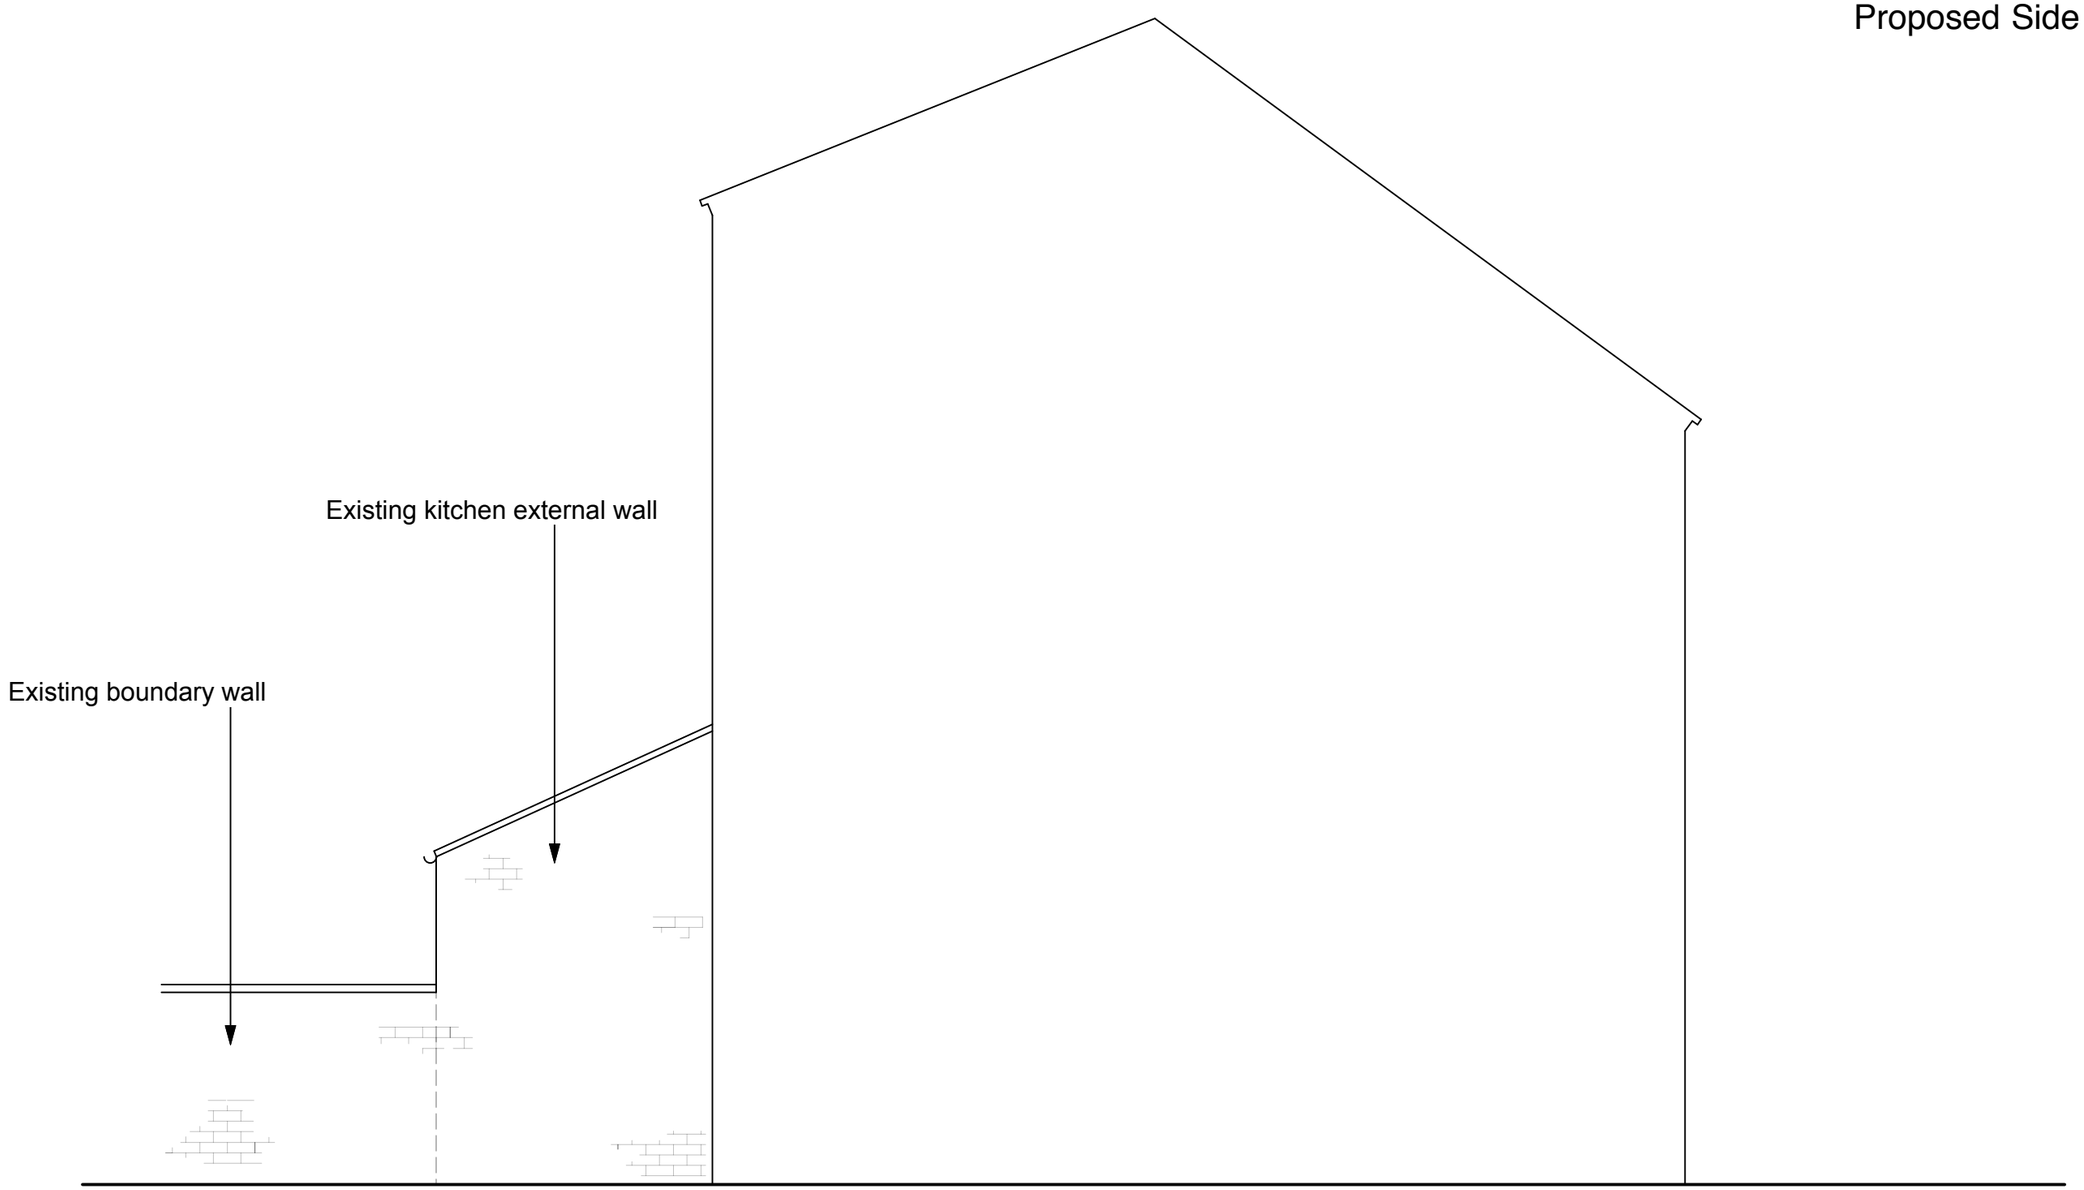

0 50cm 1m 2m 3m 4m 5m


© COPYRIGHT This drawing is protected by copyright, it may not be reproduced in any form or by any means for any purpose, without gaining written permission from Butterfield Architecture.
NOTES This drawing is to be read in conjunction with all relevant Butterfield Architecture, Structural Engineer's, Service Engineer's, and Subcontractor drawings.
Review all drawings and report any discrepancies to Butterfield Architecture prior to consulting.
Do not scale from this drawing. All dimensions and levels including any abutment to existing structures to be checked on site prior to commencemen. All dimensions in millimeters unless stated otherwise.
Work from figured dimensions only.
No deviation from details shown on this drawing is allowed without Butterfield Architecture prior permission in writing.
All work to be carried out in accordance with British Standard Codes of Practice, Statutory requirements and the Contract Documents.

CLIENT ADDRESS	Mr Donough Holohan 10 Crossland Road Chorlton Manchester M21 9DG	SCALE	1:50 @ A3 see scale bar
		ISSUE	Planning
		DATE	08/03/2018
PROJECT TITLE	Proposed remodel		Proposed Side Elevation 2
PROJECT ADDRESS	10 Crossland Road Chorlton Manchester M21 9DG		

BUTTERFIELD ARCHITECTURE
ARCHITECTURE \ INTERIORS \ PROJECT MANAGEMENT
E \ PAULA@BUTTERFIELDARCHITECTURE.CO.UK
M \ +44 (0) 7779302856
W \ BUTTERFIELDARCHITECTURE.CO.UK
102 ROSENEATH RD, URMSTON, MANCHESTER, M41 5AZ

Notes	REVISION	DWG NO	JOB NO
		2158/P/ Sec 02	2158

Proposed Second Floor Section

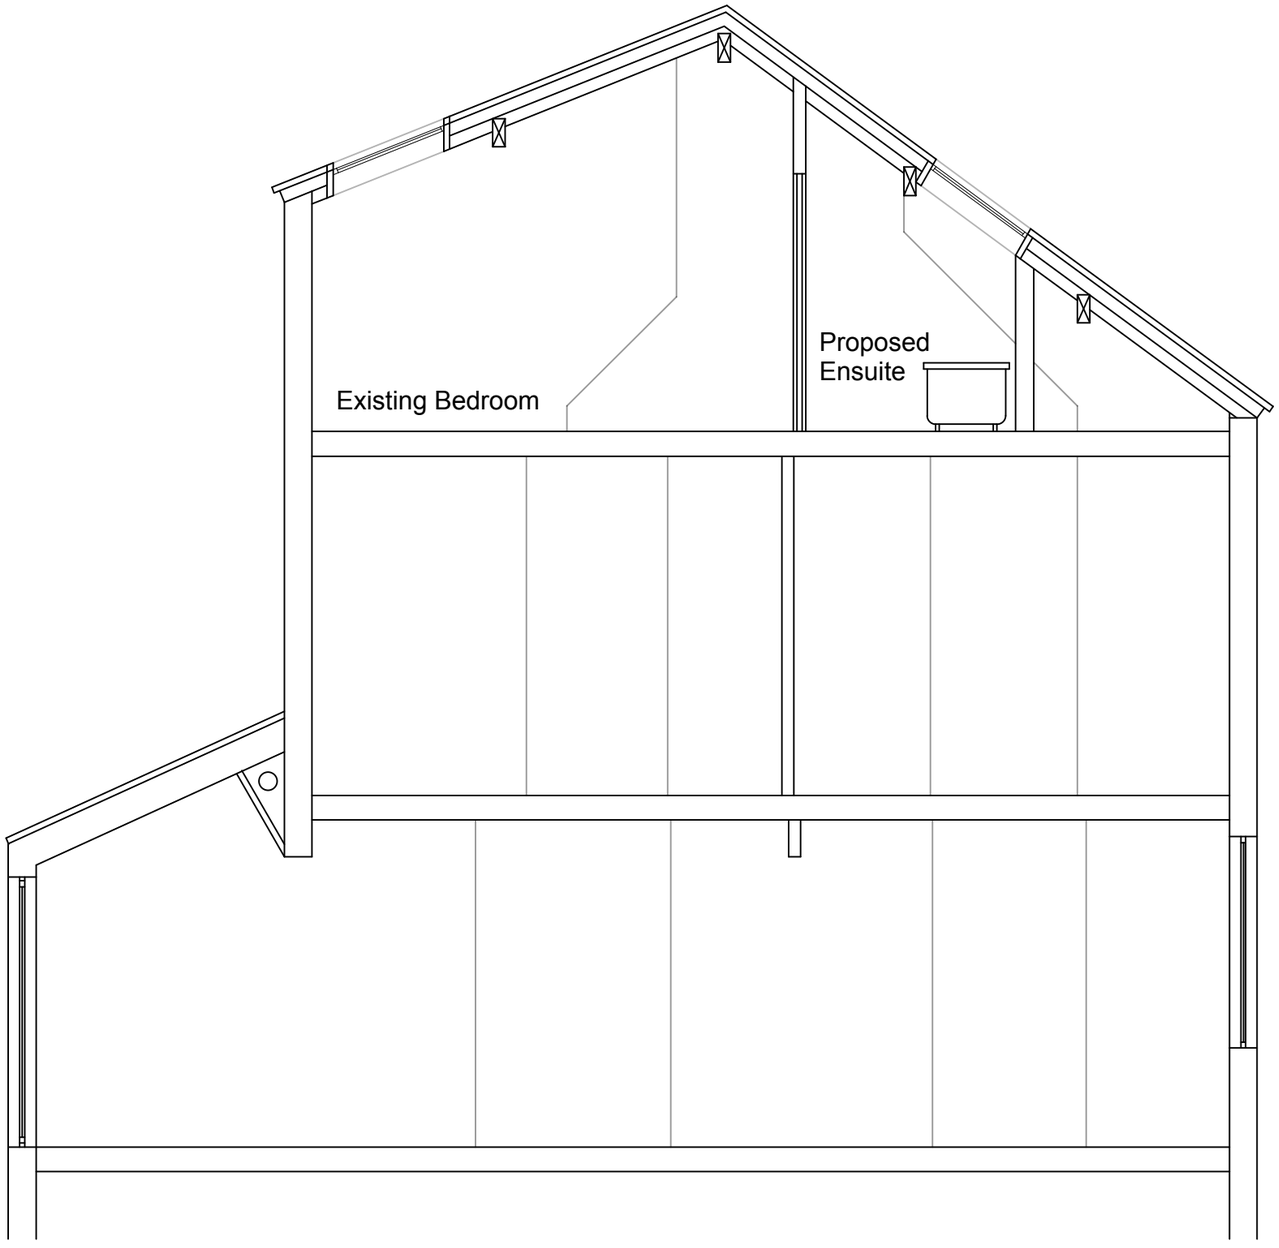

0 50cm 1m 2m 3m 4m 5m

© COPYRIGHT This drawing is protected by copyright, it may not be reproduced in any form or by any means for any purpose, without gaining written permission from Butterfield Architecture.
NOTES This drawing is to be read in conjunction with all relevant Butterfield Architecture, Structural Engineer's, Service Engineer's, and Subcontractor drawings.
Review all drawings and report any discrepancies to Butterfield Architecture prior to consulting.
Do not scale from this drawing. All dimensions and levels including any abutment to existing structures to be checked on site prior to commencemen. All dimensions in millimeters unless stated otherwise.
Work from figured dimensions only.
No deviation from details shown on this drawing is allowed without Butterfield Architecture prior permission in writing.
All work to be carried out in accordance with British Standard Codes of Practice, Statutory requirements and the Contract Documents.

CLIENT ADDRESS	Mr Donough Holohan 10 Crossland Road Chorlton Manchester M21 9DG	SCALE	1:50 @ A3 see scale bar
		ISSUE	Planning
		DATE	08/03/2018
PROJECT TITLE	Proposed remodel		
PROJECT ADDRESS	10 Crossland Road Chorlton Manchester M21 9DG		

Proposed Section

Notes

REVISION	DWG NO	JOB NO
	2158/P/ Sec	2158

BUTTERFIELD
ARCHITECTURE
ARCHITECTURE \ INTERIORS \ PROJECT MANAGEMENT

E \ PAULA@BUTTERFIELDARCHITECTURE.CO.UK
M \ +44 (0) 7779302856
W \ BUTTERFIELDARCHITECTURE.CO.UK

102 ROSENEATH RD, URMSTON, MANCHESTER, M41 5AZ