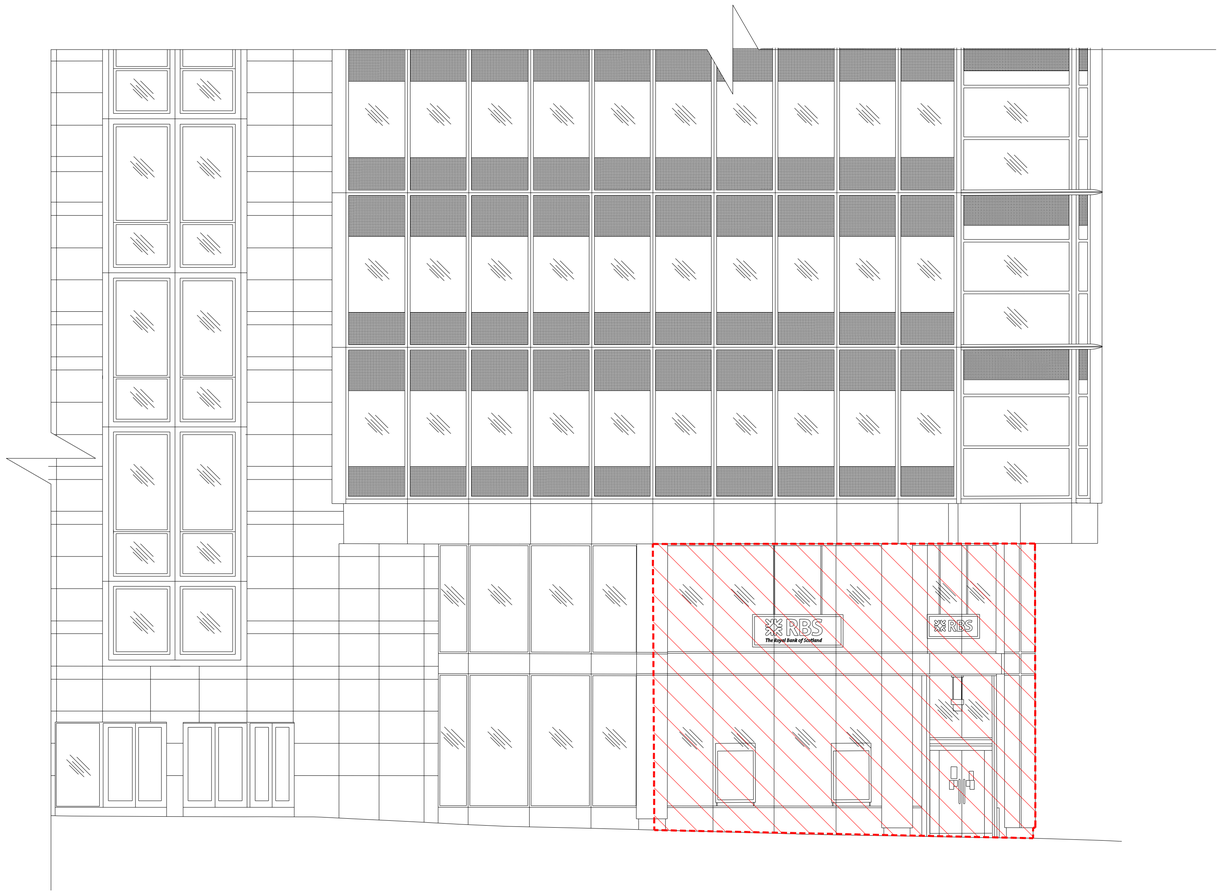


SCALE 1:75

EXISTING NORTH ELEVATION ENLARGED

HARDMAN BOULEVARD

Group Property

Notes:

This drawing is the copyright and property of The Royal Bank of Scotland plc.
It must not be copied or published without written consent.

Do not scale from this drawing.

KEY & SPECIFICATION

EXTENT OF EXISTING CLASS USE

A2: PROFESSIONAL AND FINANCIAL SERVICES

Refer to drawing 1701-HB-31-EL-01-03 for existing north elevation overall

rev	description	date
A	ISSUED FOR PLANNERS	10.04.18
-	ISSUED FOR COMMENT	09.04.18

RBS
The Royal Bank of Scotland Group

project
HARDMAN BOULEVARD
CHANGE OF USE APPLICATION
MANCHESTER

title
NORTH
EXISTING ELEVATION
ENLARGED

scale
1:75 @ A1

drn	chk	app
LOM		
date	date	date
APR 2018		

consultants' drawing number
1701-HB-31-EL-01-04

brand

rbs drawing number
HARDMAN BOULEVARD 01

rev.
-

0 1 2 3 4 5 10
Metres Scale 1:75