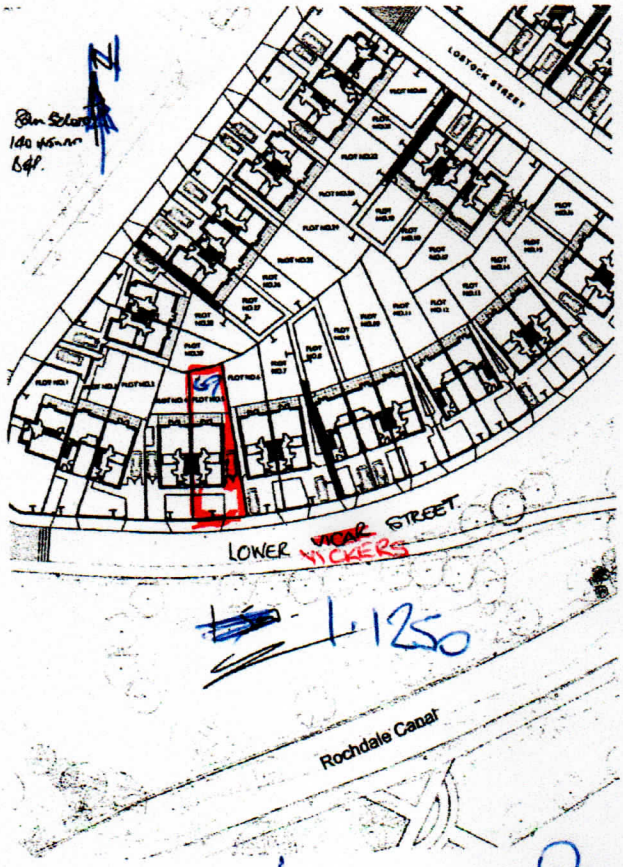

1:1250

LOCATION PLAN

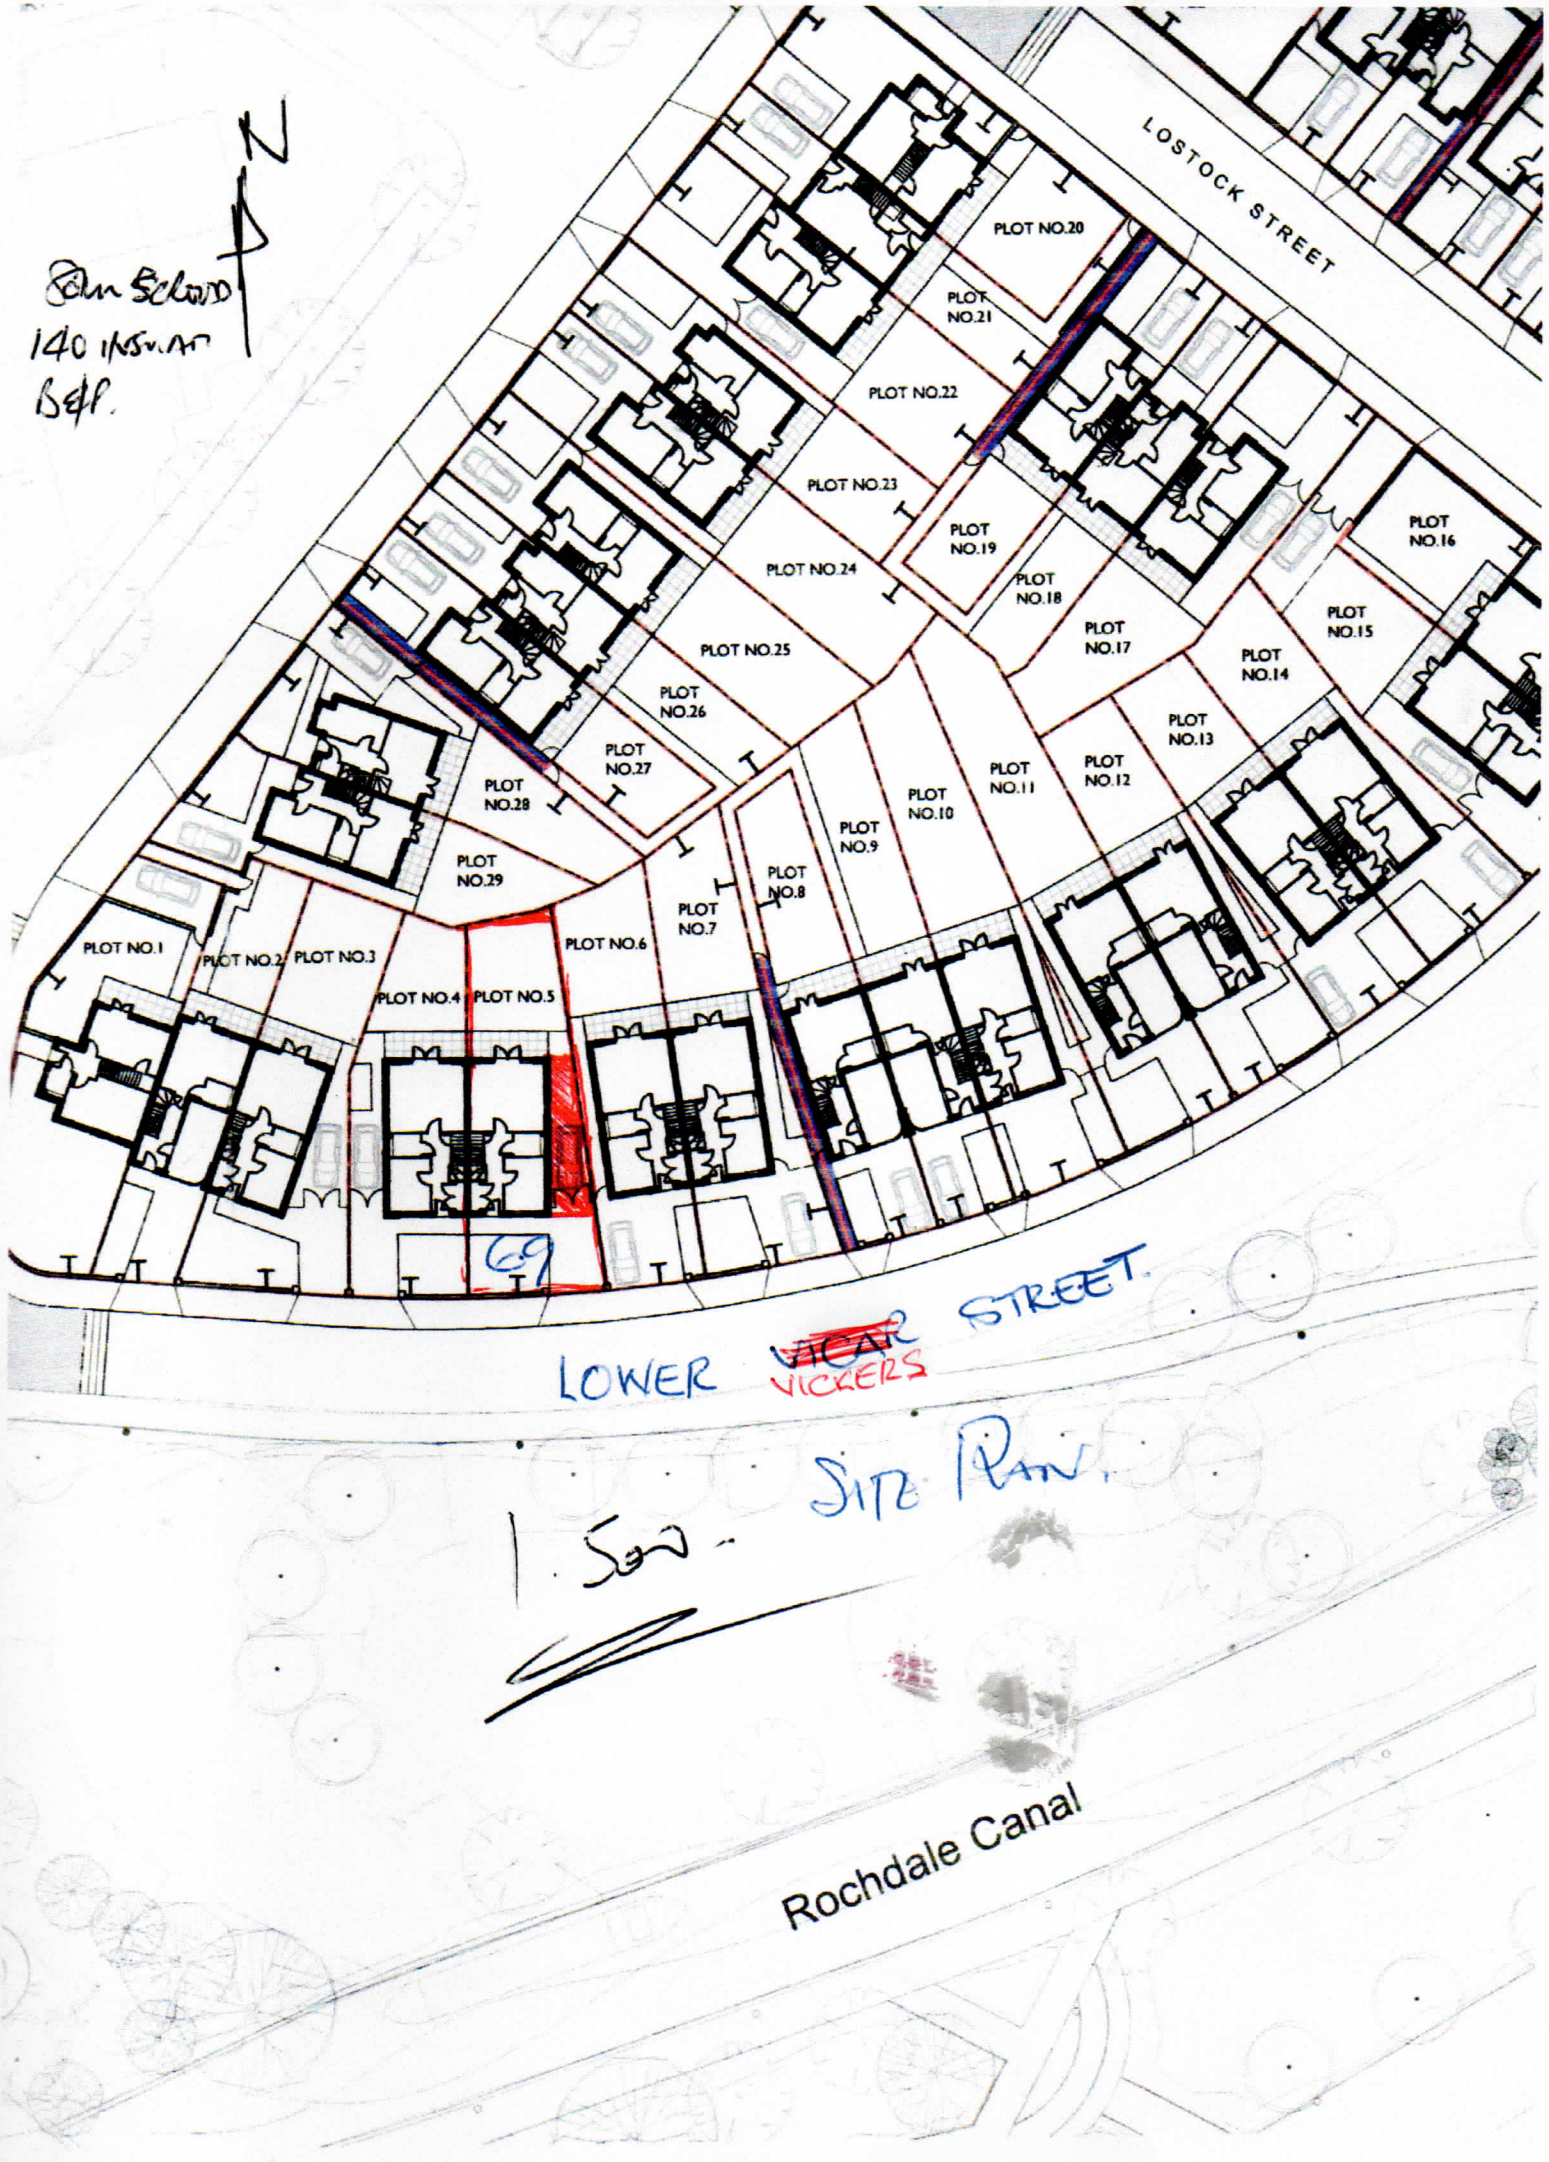
N
Sam Schoud
140 INSULAT
B&P.
LOSTOCK STREET
PLOT NO.20
PLOT NO.21
PLOT NO.22
PLOT NO.23
PLOT NO.24
PLOT NO.25
PLOT NO.26
PLOT NO.27
PLOT NO.28
PLOT NO.29
PLOT NO.1
PLOT NO.2
PLOT NO.3
PLOT NO.4
PLOT NO.5
PLOT NO.6
PLOT NO.7
PLOT NO.8
PLOT NO.9
PLOT NO.10
PLOT NO.11
PLOT NO.12
PLOT NO.13
PLOT NO.14
PLOT NO.15
PLOT NO.16
PLOT NO.17
PLOT NO.18
PLOT NO.19
69
LOWER ~~VICAR~~ VICKERS STREET.
SITE PLAN.
1:500.
Rochdale Canal