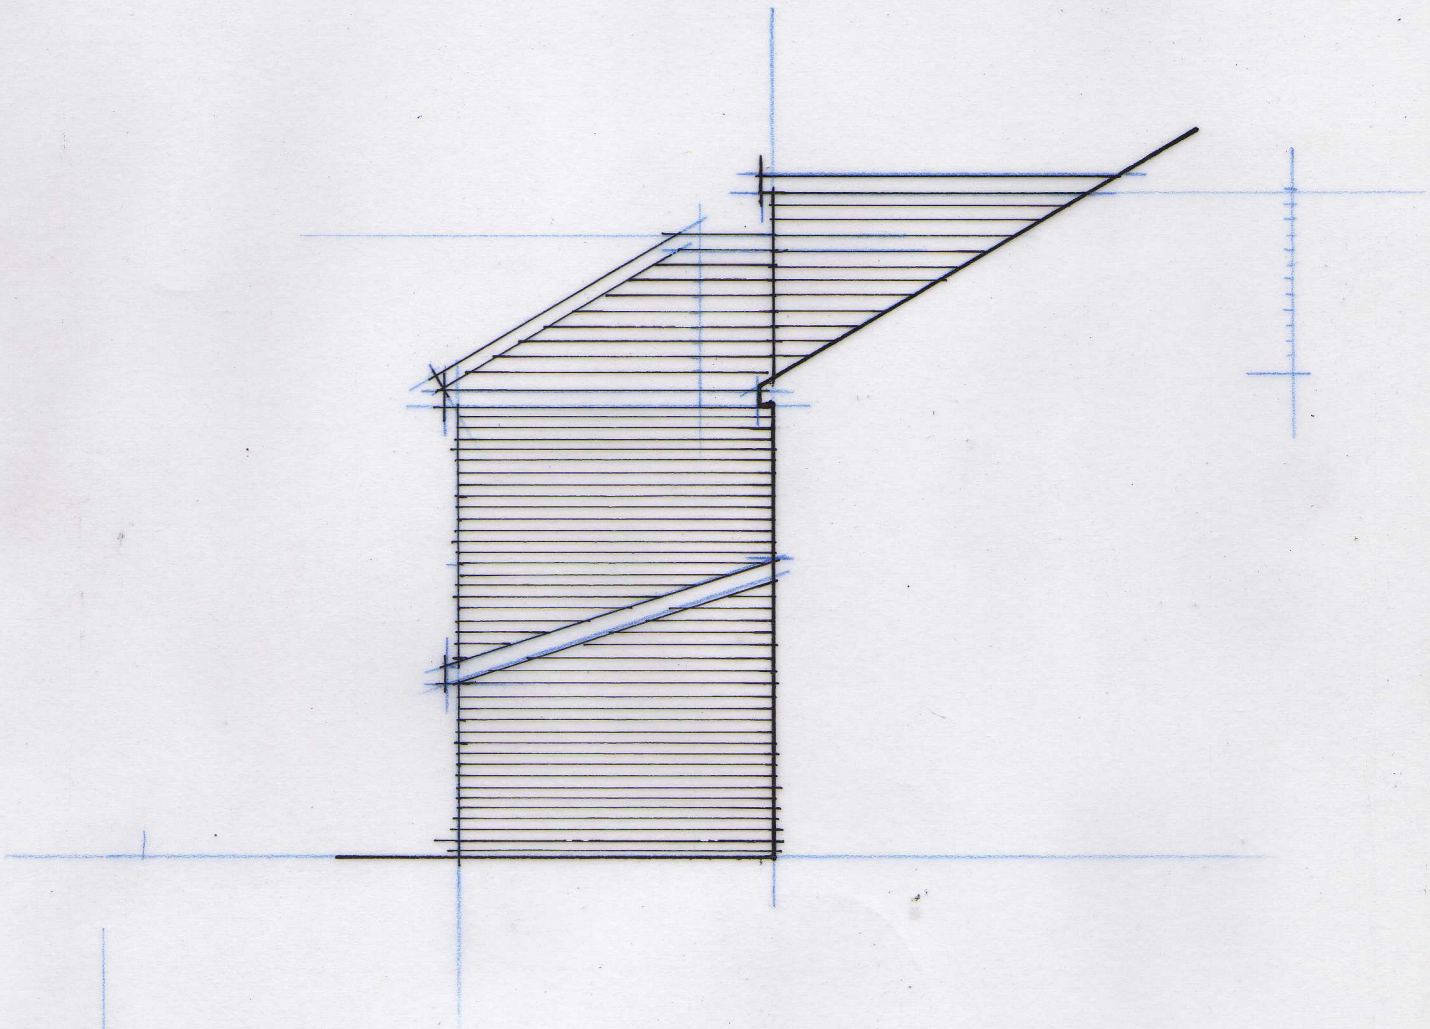

89 Manley Road Whalley Range Mcr

Proposed Side Elevation

Nov 2017

1 · 100