COPYRIGHT OF ATELIER MB LTD
DO NOT SCALE FROM THIS DRAWING
DIMENSIONS TO BE CHECKED ON SITE

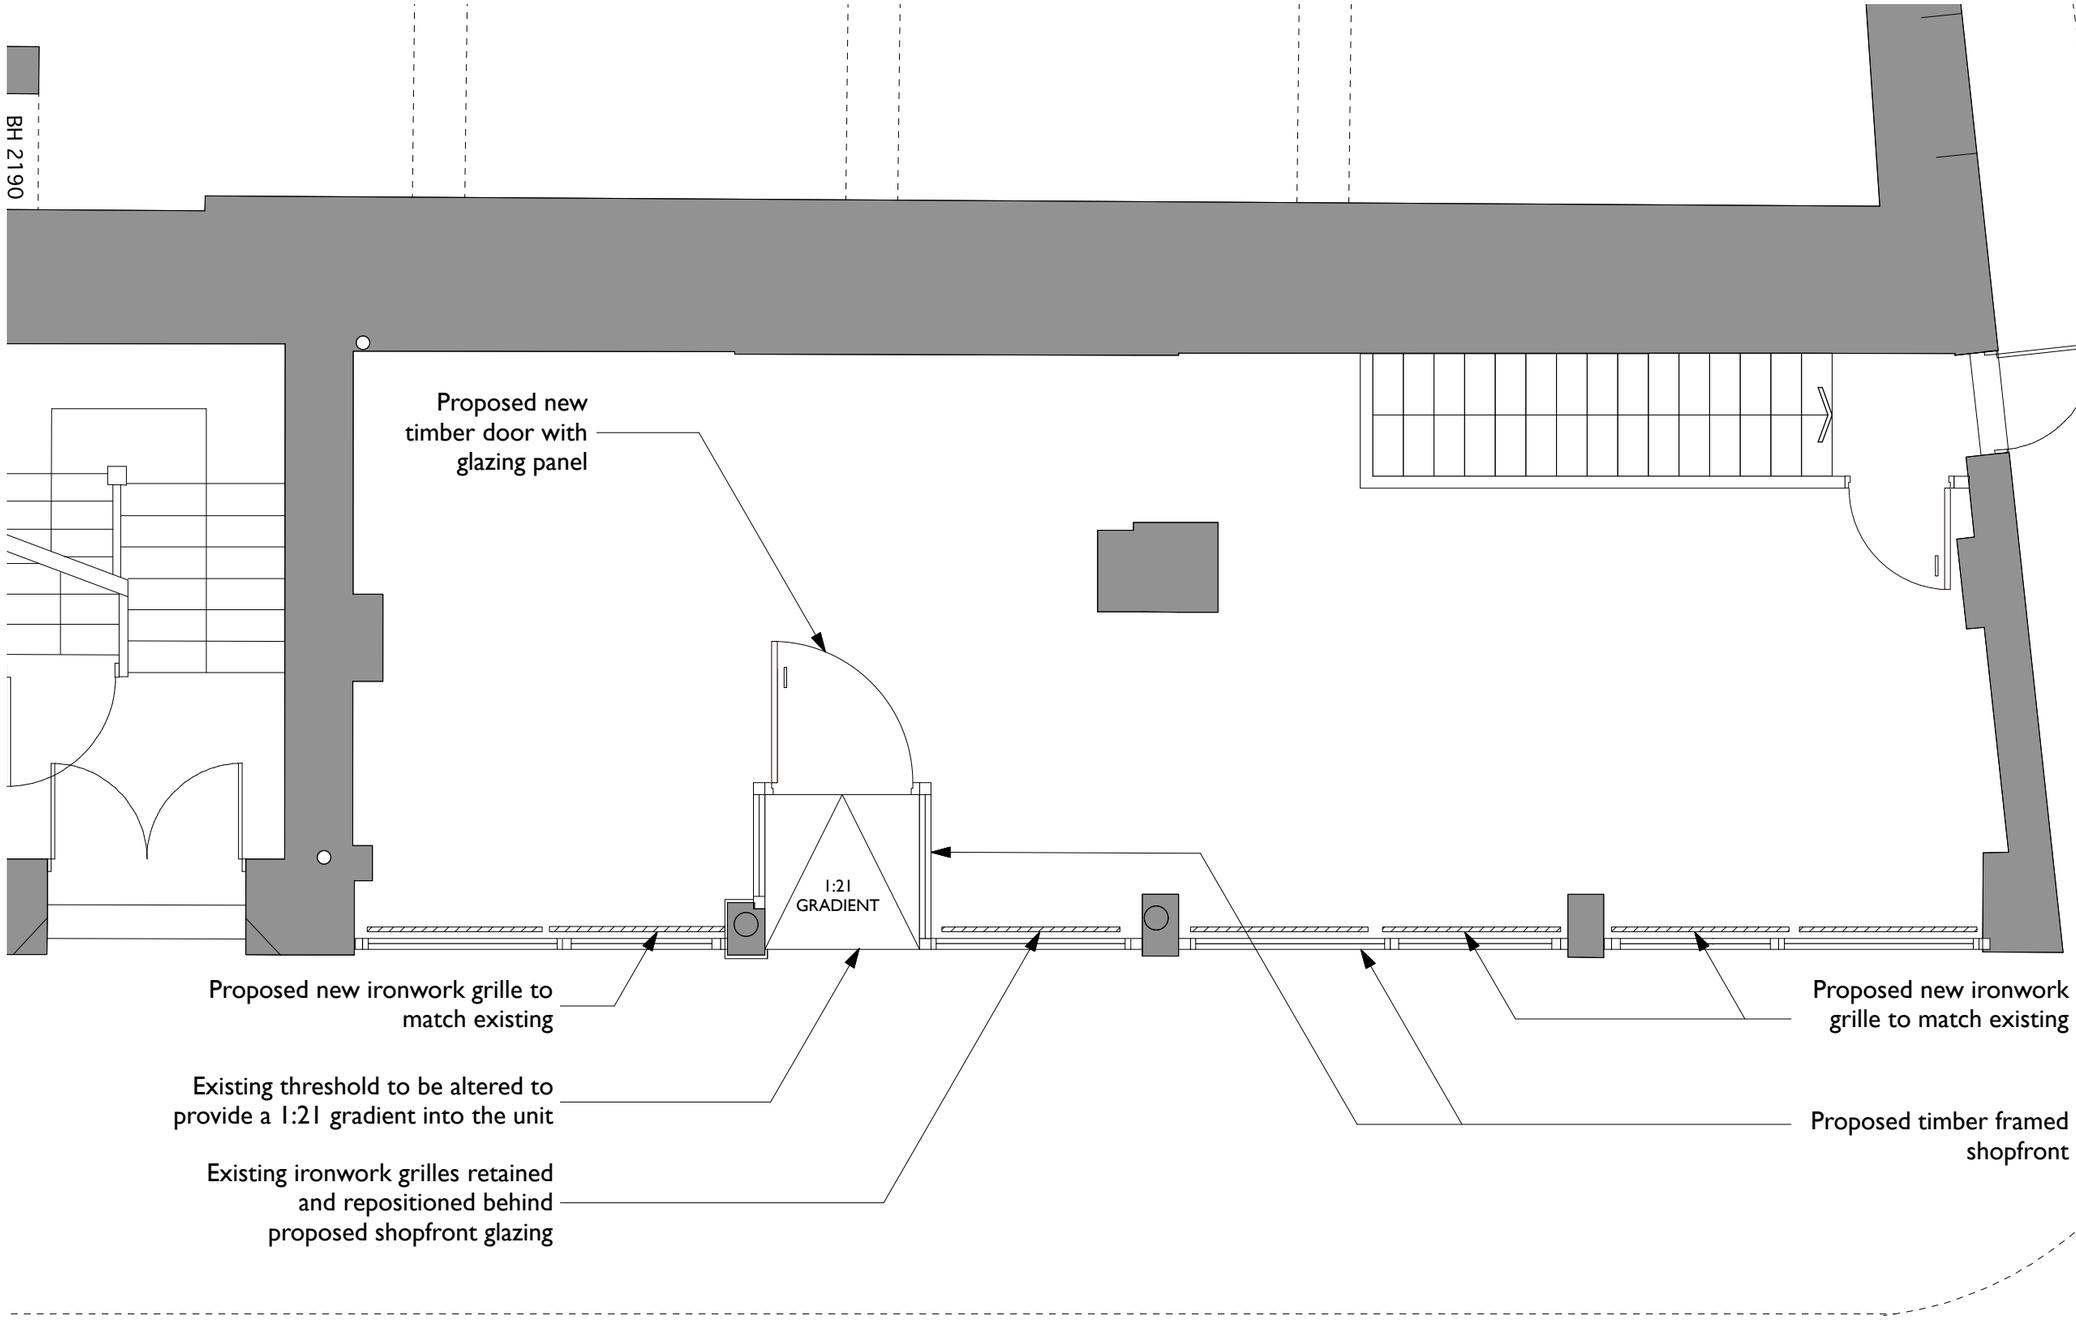


KEY

- Existing
- Proposed
- Downstand beams
- Existing to be removed

| Rev | Note | DRN | CHK |
|---|---|---|---|
| **D** 06.06.18 | Door set back wall updated to glass facade | RD | AB |
| **C** 12.04.18 | 1:21 access gradient added to drawing | RD | AB |
| **B** 23.03.18 | Drawing update | RD | AB |
| **A** 15.03.18 | Door altered, Ironwork grilles repositioned behind glazing | RD | AB |

95 Piccadilly Retail
Manchester

**Ground Floor Plan**
Proposed - Retail Unit

scheme 1754
drwg no. **P(112)**
rev D

scale **1:50@A3**
date first drawn Feb 18
drawn RD

***SK*** *sketch* ***P*** *proposed* ***T*** *tender* ***C*** *construction* ***AB*** *asbuilt*

**www.ateliermb.co.uk**
**t** 0161 236 0051
**e** architect@ateliermb.co.uk

Atelier MB
Urban Architects