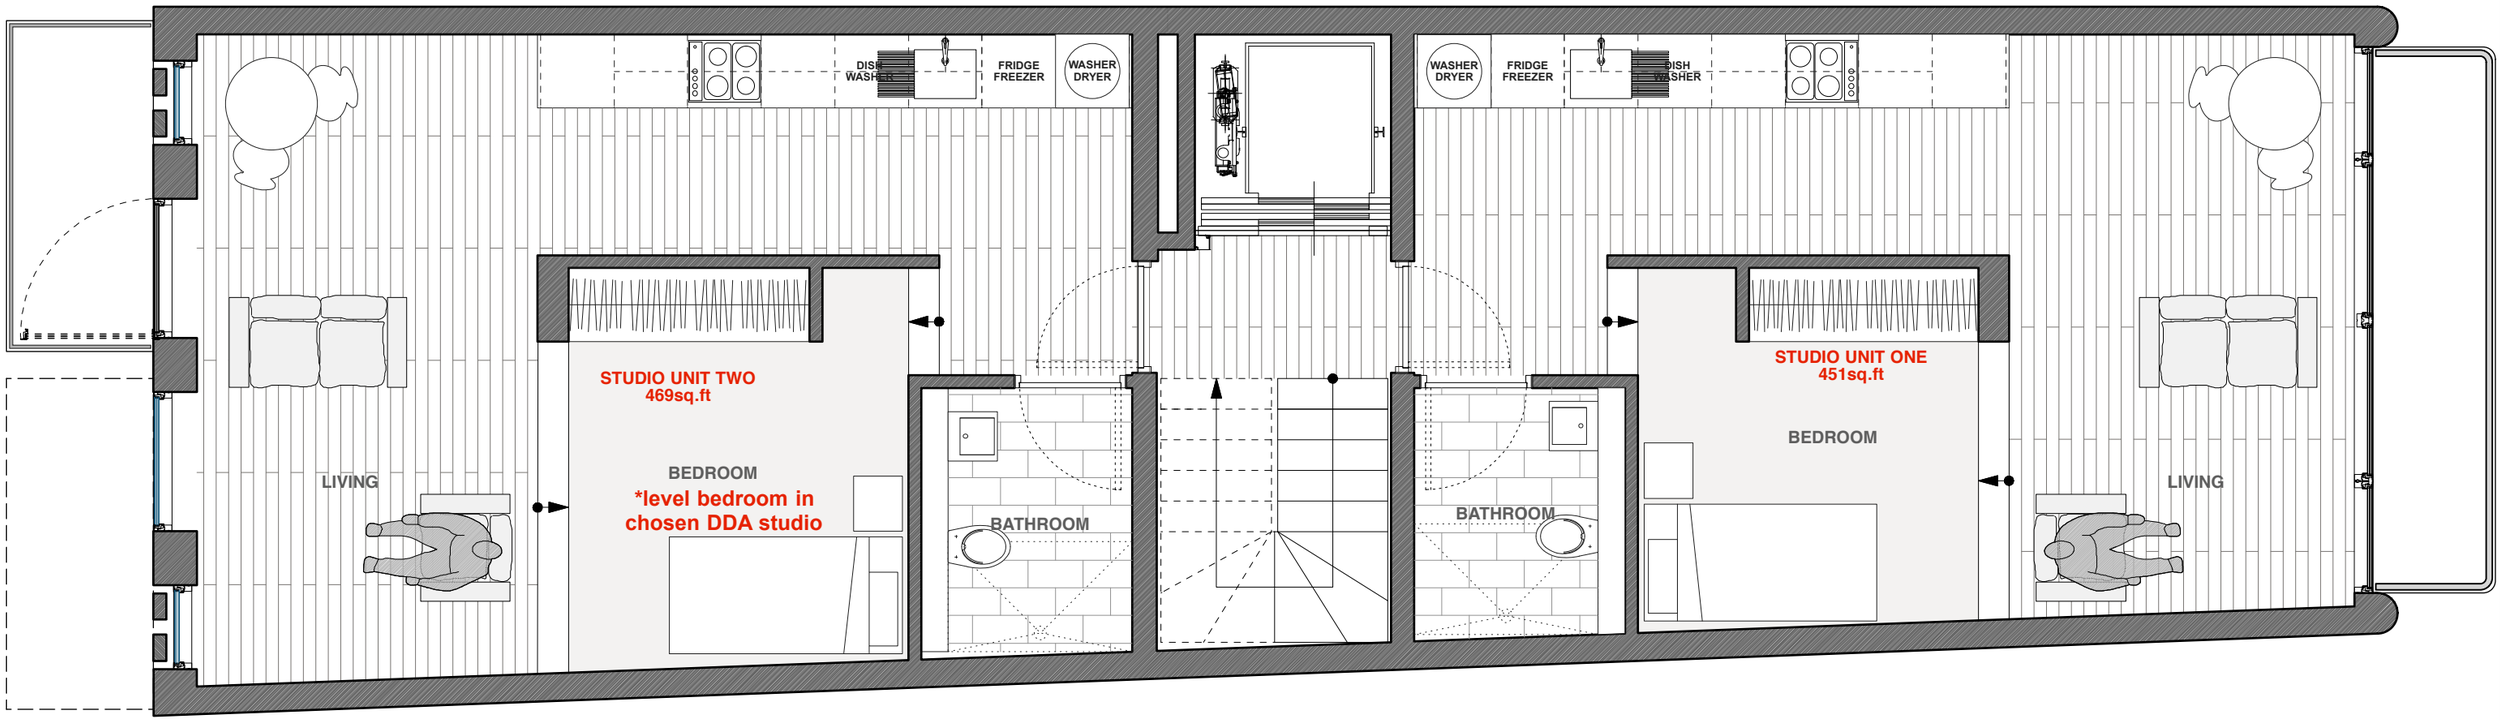

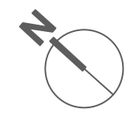



PLANNING ISSUE

project:	**SALMON STREET**
dwg no:	**112.E**
dwg title:	**STUDIO LAYOUT [1ST, 3RD & 5TH]**
scale:	**1:50 @A3**
date:	**24.04.2018**

snookarchitects

10 Duke street
Liverpool
L1 5AS

t: 0151 707 0100

do not scale from this drawing
all dimensions are to be checked on site prior to commencing works on site. discrepancy found between information given on this drawing and that given elsewhere or recorded on site shall be notified immediately to the project architect in writing