

Copyright in this drawing remains with the architect. Responsibility is not accepted for errors made by others in scaling from this drawing. All construction information should be taken from figured dimensions only.Check all dimensions on site. In case of any discrepancy, refer query to the architect.

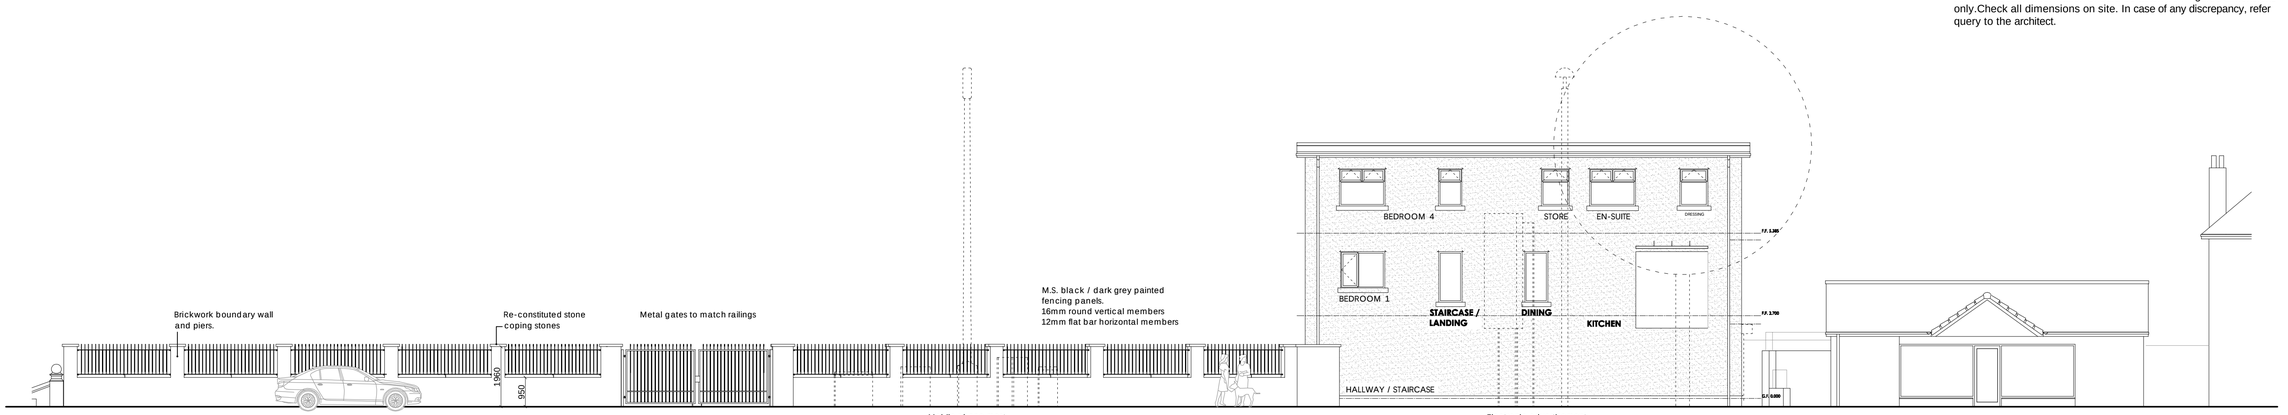


ELEVATION TO KINGSWAY

0 2m 4m 6m 8m 10m
SCALE

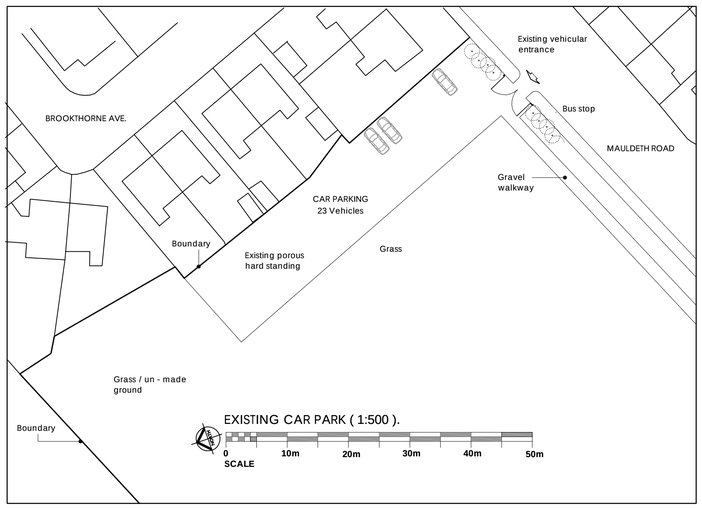

EXISTING CAR PARK (1:500).

0 10m 20m 30m 40m 50m
SCALE

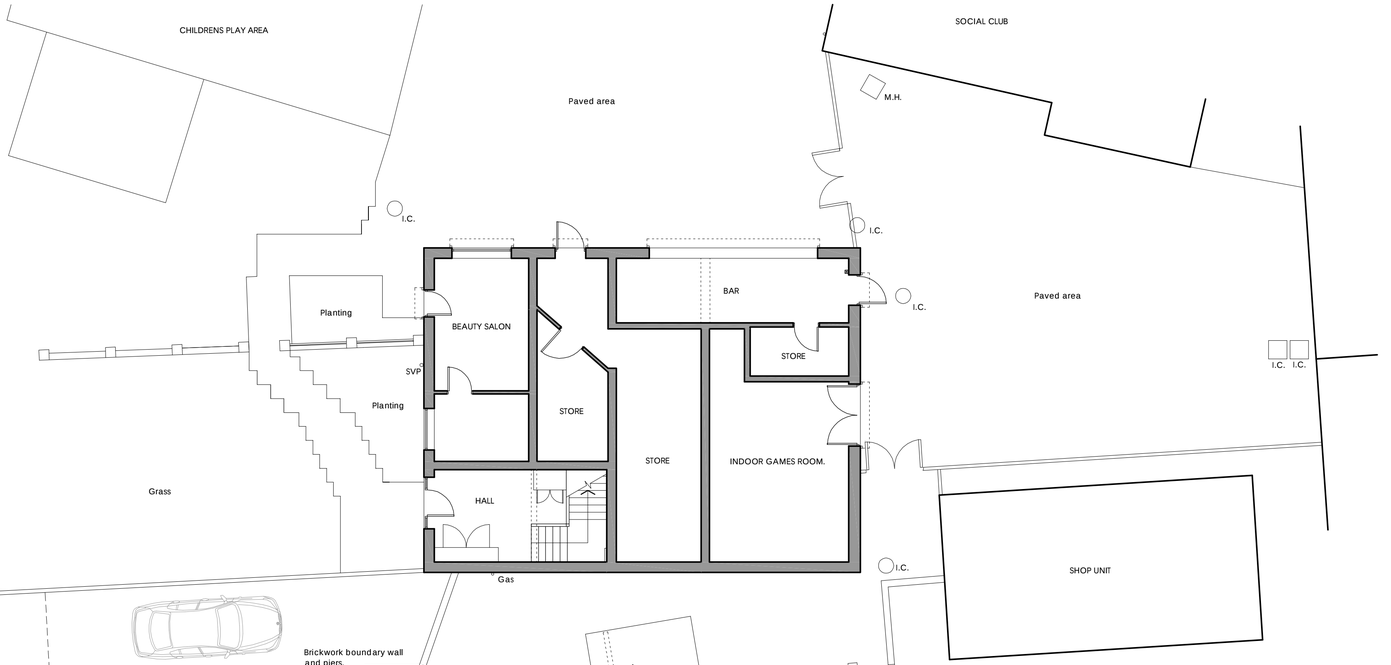

VEHICULAR ACCESS TO KINGSWAY

0 2m 4m 6m 8m 10m
SCALE

Plans and Elevations :- Refer to drawings 18013 / 201-202

Rev	Description	By	Date
A	Ground floor uses amended. Beauty Salon / indoor games room added.	PAB	1.5.18

CORE DESIGN (UK) LIMITED
26 Shaw Road Heaton Moor Stockport SK4 4AE
email architects@core-design.net website www.core-design.net
telephone 0161 443 4000 fax 0161 443 4001

CORE DESIGN

BURNAGE SOCIAL CLUB.
247A Kingsway. M19 1AL
for Mr. L. Pepper
PROPOSED ACCESS TO HIGHWAY

DRAWN	PAB	DATE	Apr 2017	DRAWING NO.
SCALE	1:100 @ A1	REV.	A	18013-203

PDF created with pdfFactory trial version www.pdffactory.com