


Existing Side Elevation

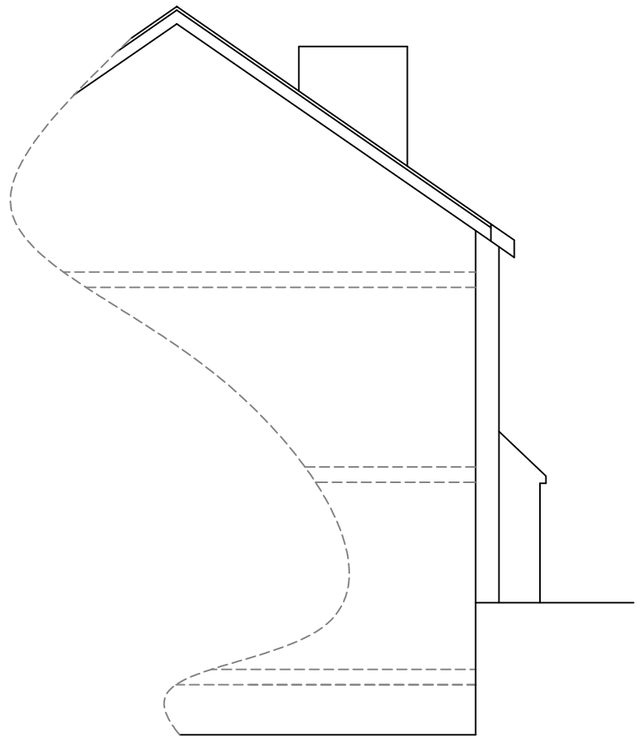

Existing Rear Elevation



Existing Side Elevation


notes

1. do not scale from this drawing – use figured dimensions only
2. read in conjunction with all other consultants/specialists drawings. report any discrepancies before affected work commences
3. all setting out dimensions to be checked on site by contractor before work commences
4. this drawing remains copyright of 4mation architecture. copy/distribute only with consent of author


NOTES:-
THESE DRAWINGS ARE FOR PLANNING PURPOSES ONLY AND SHOULD NOT BE USED FOR CONSTRUCTION .

CLIENT MUST BE AWARE THAT QUOTATIONS FROM BUILDERS WHO ARE PRICING FROM THIS PLANNING DRAWING MAY AND WILL VARY QUITE CONSIDERABLY.


UNDER NO CIRCUMSTANCES WILL THE DRAUGHTS MAN BE LIABLE FOR ERRORS THAT MAY OCCUR DURING AND/OR AFTER CONSTRUCTION.

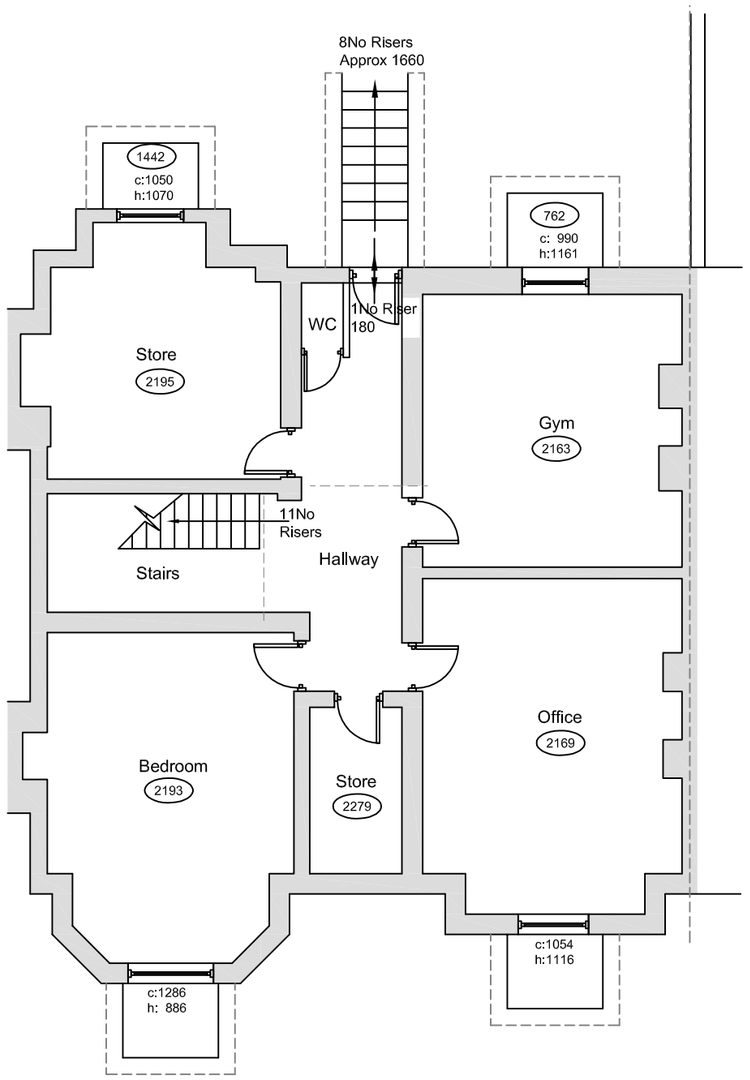


Existing Basement Floor Plan

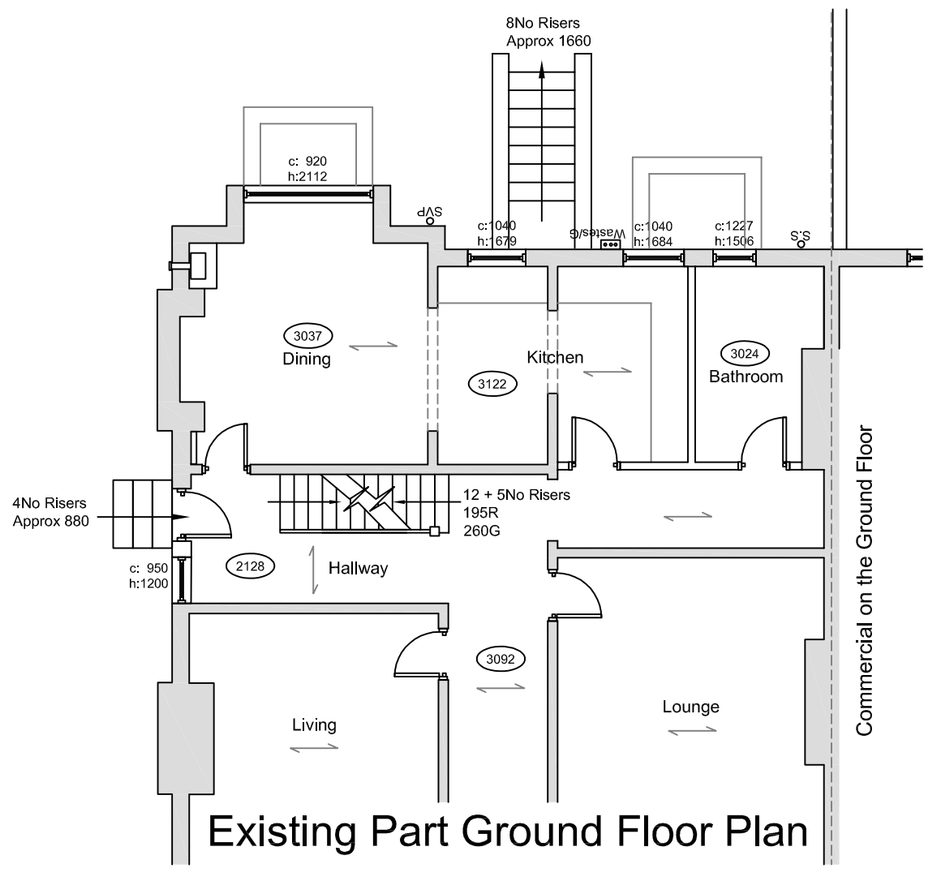

Existing Part Ground Floor Plan

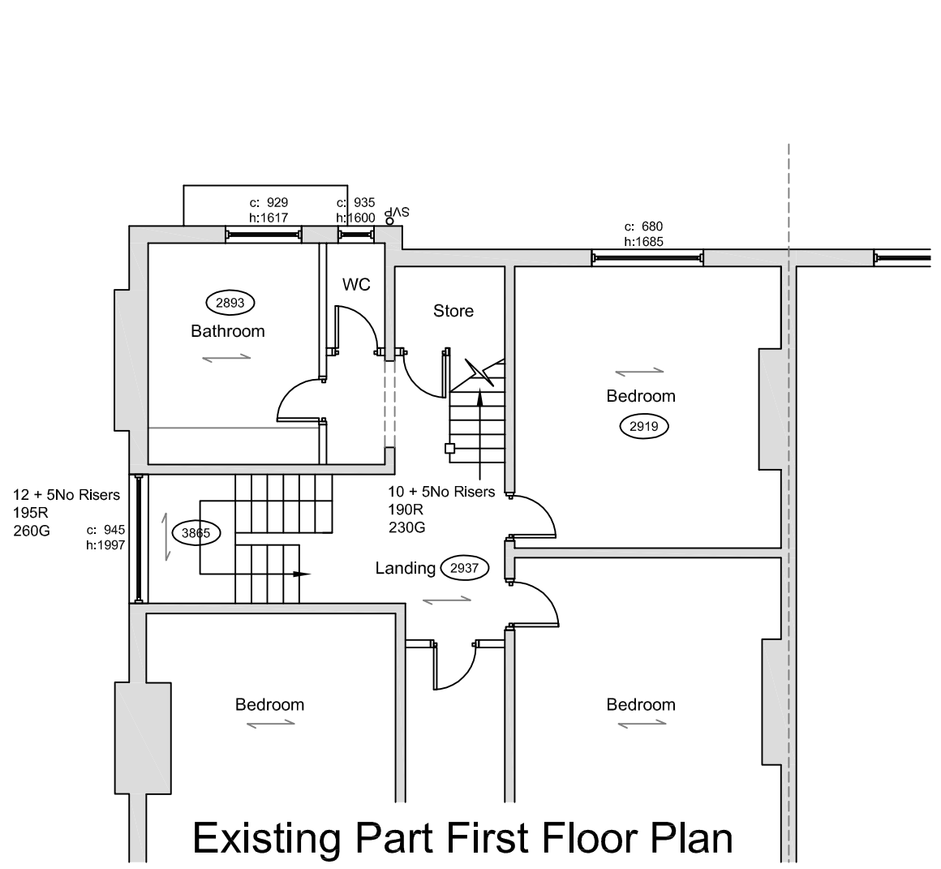

Existing Part First Floor Plan

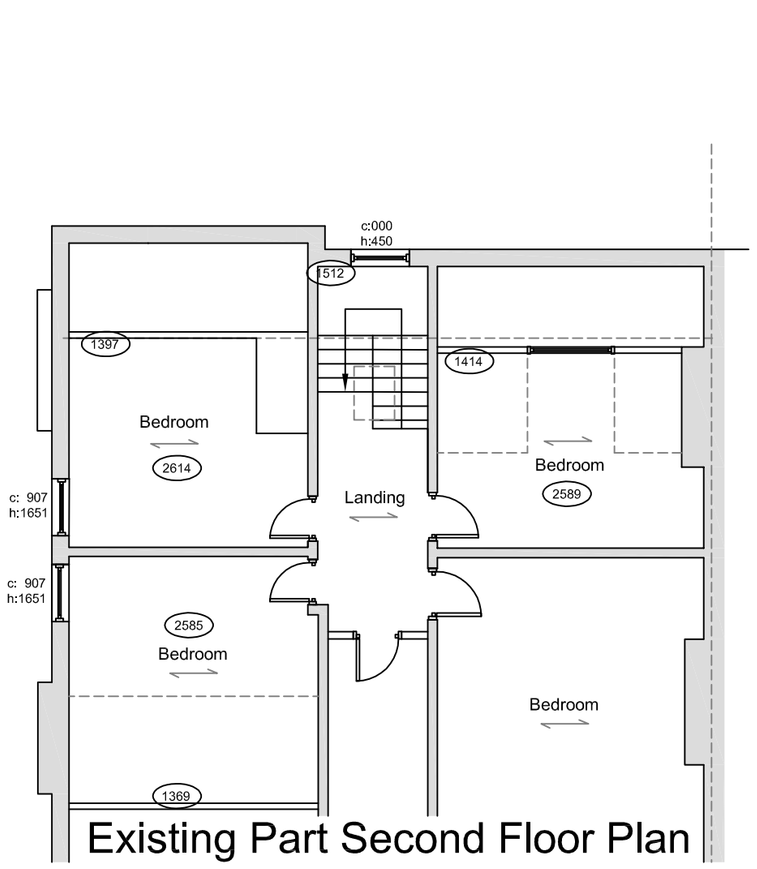

Existing Part Second Floor Plan

project:
565 Wilmslow Road
Manchester
M20 3QH

client:
Mr P Connolly

dwg:
Existing Plans

project no: 752

dwg no: 01

dwg date:01/03/18

dwg scale: 1:100

dwg revision:

4mation architecture
27 Blythe Avenue
Bramhall
Stockport
SK7 1EU

t:0161 439 3255

w:www.4mation-architecture.com

©