© Crown Copyright Ordnance Survey. Licence No. 100025568

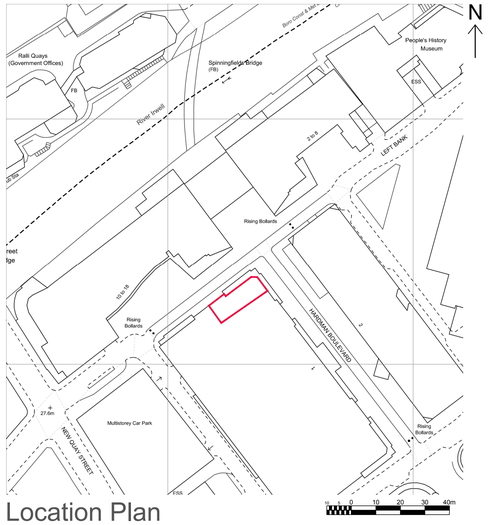

Location Plan
Scale: 1:1250

© Crown Copyright Ordnance Survey. Licence No. 100025568

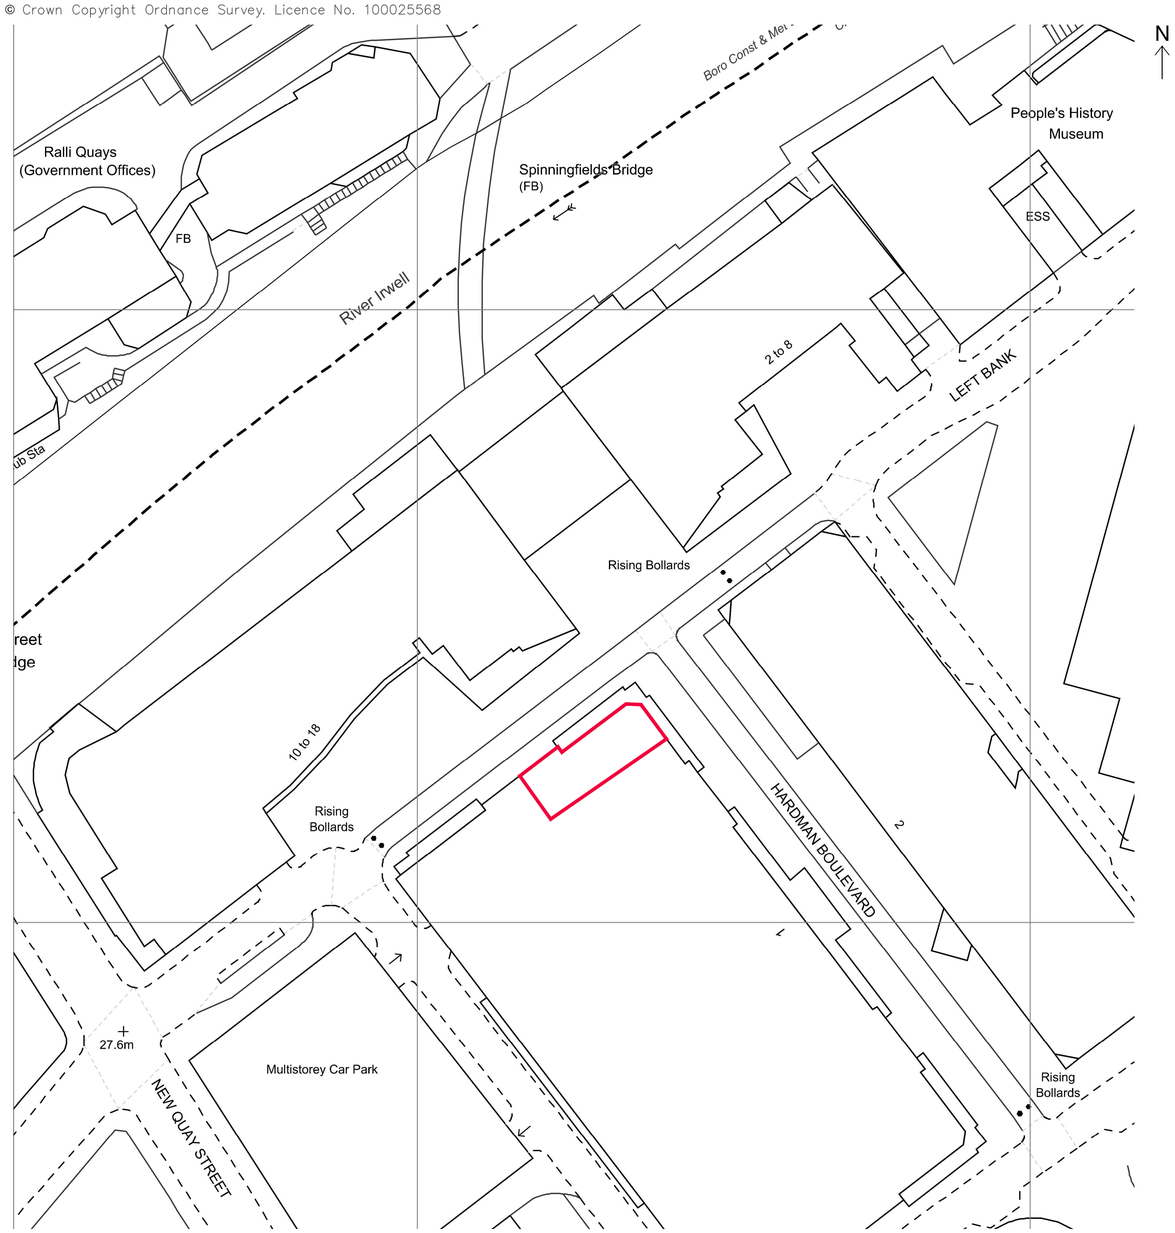

Site Plan
Scale: 1:500

Group Property

Notes:

This drawing is the copyright and property of The Royal Bank of Scotland plc.
It must not be copied or published without written consent.

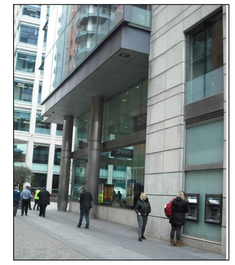

Existing External Image

PLANNING

rev	description	date

RBS
The Royal Bank of Scotland Group

project
RBS BRANCH SPINNINGFIELD
3 Hardman Boulevard, Manchester
M3 3AQ

title
SITE LOCATION PLAN

scale		
1:500 & 1:1250 @ A1		
drn: RH	chk: NJL	app:
date: 10.05.18	date: 10.05.18	date:

consultants' drawing number: D1069-034-SLP

brand

rbs drawing number

rev. /