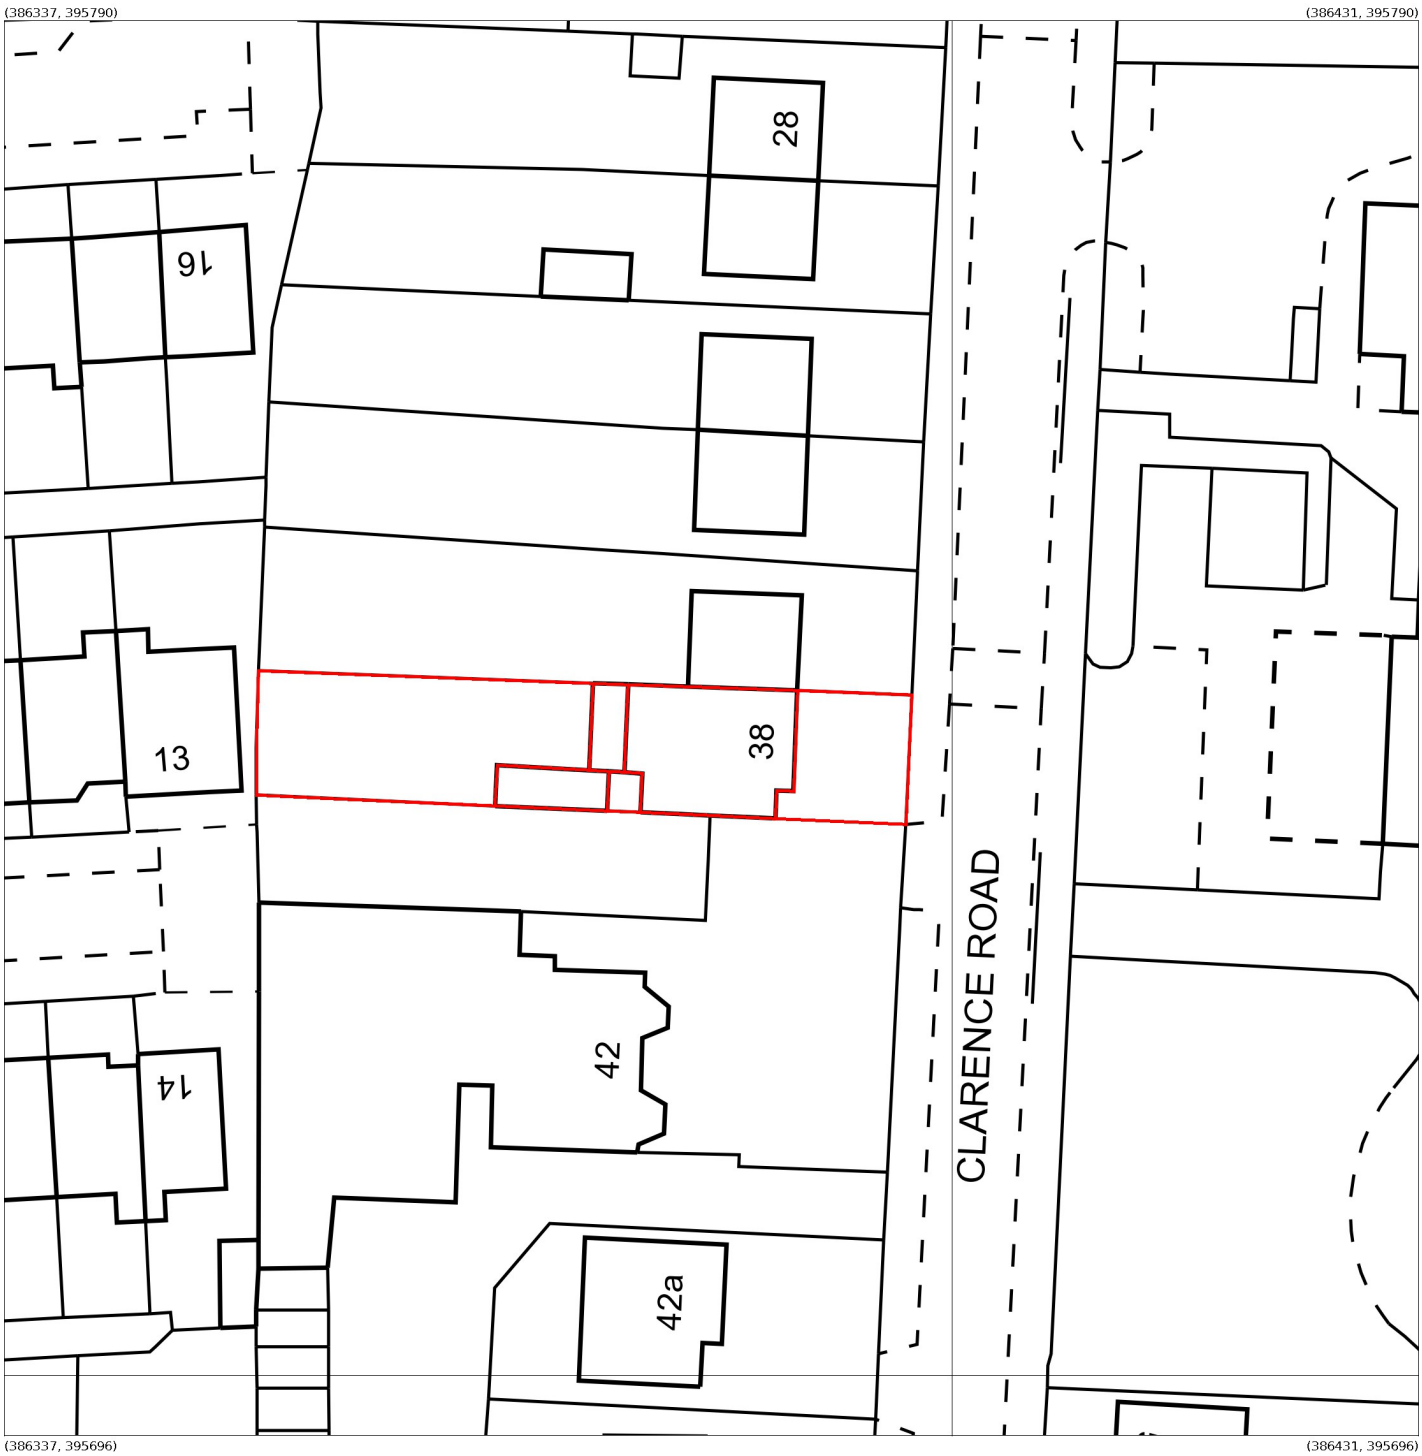

Produced 16 Apr 2018 from the Ordnance Survey MasterMap (Topography) Database and incorporating surveyed revision available at this date.

The representation of a road, track or path is no evidence of a right of way. The representation of features as lines is no evidence of a property boundary.

Metres
0 4 8 12 16 20

1:500

N

38, Clarence Rd, Manchester
M13 0YE

Supplied by: **Stanfords 16 Apr 2018**
Licence: © Crown Copyright and database rights 2018 OS100035409
Order Licence Reference: Ol1220325
Centre coordinates: 386384 395743