

All dimensions are to be checked on site. This drawing shall not be scaled to ascertain dimensions.

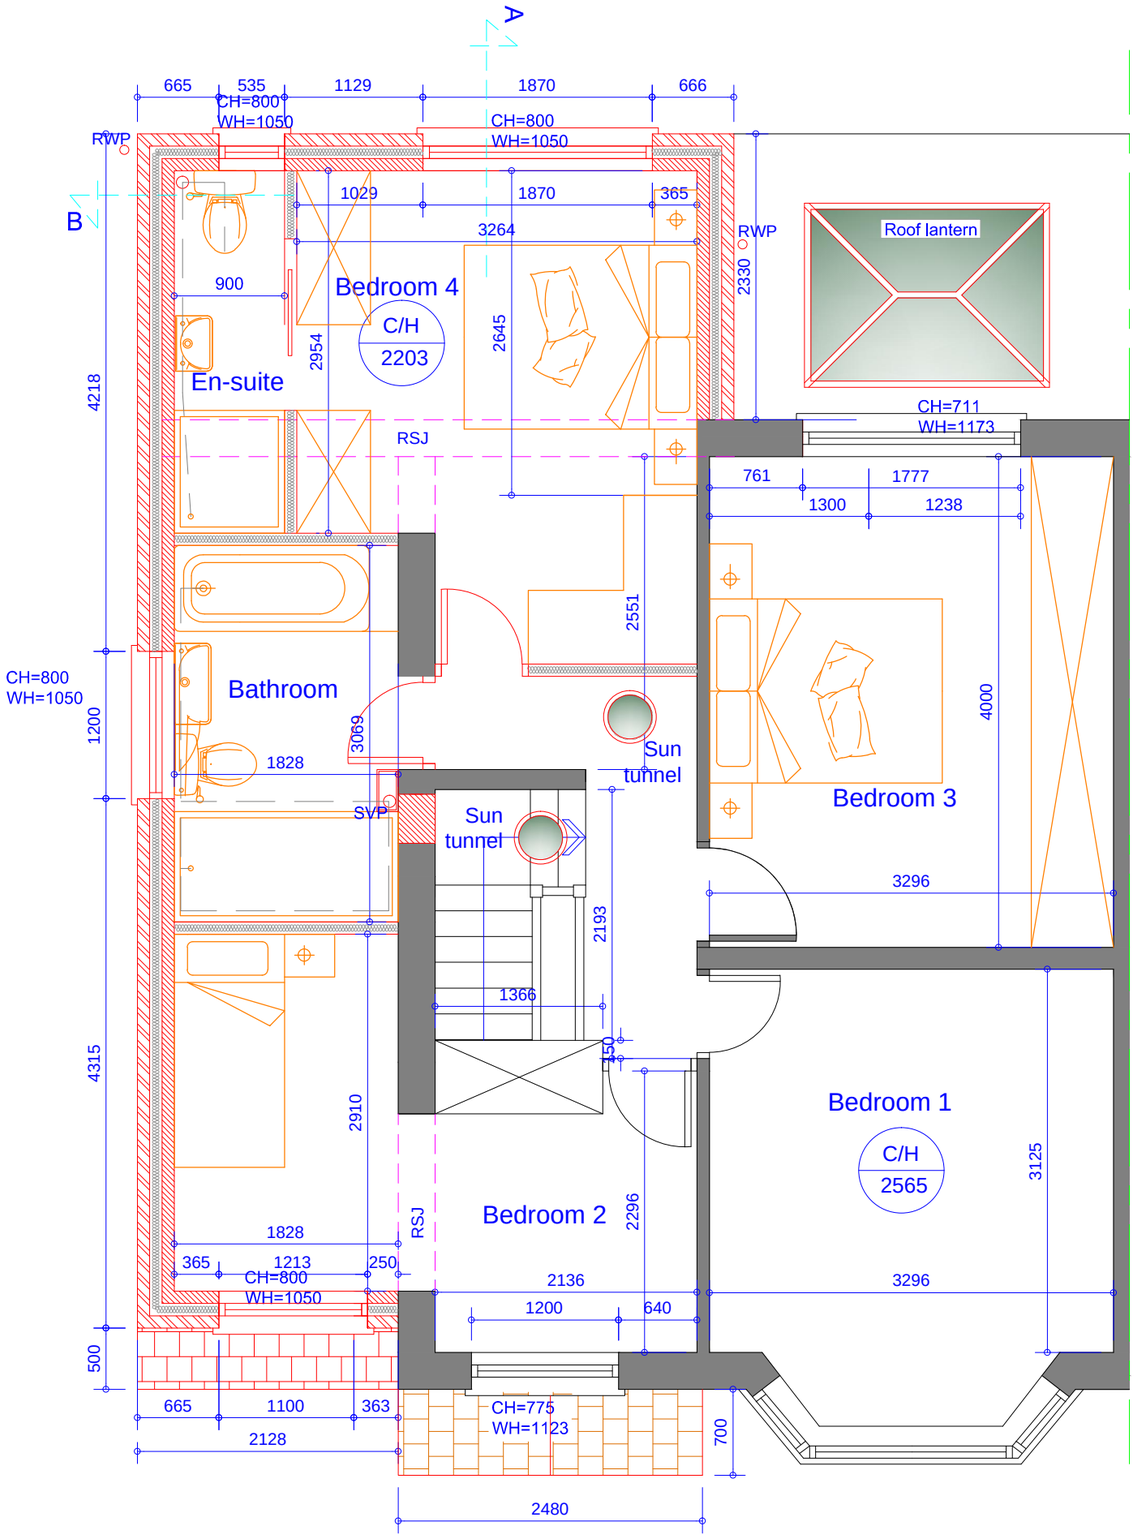


## Proposed First Floor Plan
**Scale 1:50**

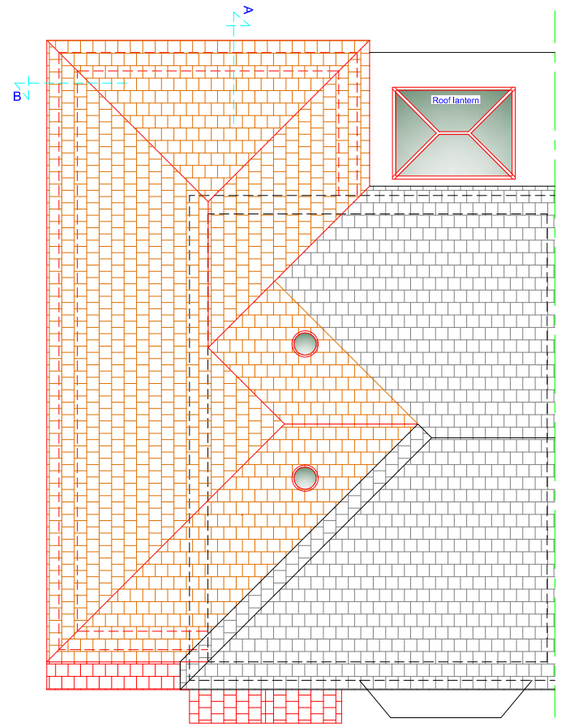


## Proposed Roof Plan
**Scale 1:100**

| Rev | Date | Description |
|---|---|---|
| A | 20.03.18 | Client's comments added. |

Issued For : INFORMATION PURPOSES ONLY

Mr. Steve James.

Project
11 Tuscan Road, East Didsbury. M20 5GS
Proposed two storey side extension
and rear extension.

Scheme - Drawing Title
Proposed First Floor Plan and Roof Plan.

| Drawing No. | Revision | Date | Scale |
|---|---|---|---|
| 04 | A | 16.03.18 | 1:50,1:100 @A3 |


JK TECH SERVS
DOMESTIC, ARCHITECTURAL & SURVEYING SERVICES.
HOUSE EXTENSIONS, GARAGE/LOFT CONVERSIONS.
PLANS FOR PLANNING & BUILDING CONTROL
www.jktechservs.co.uk