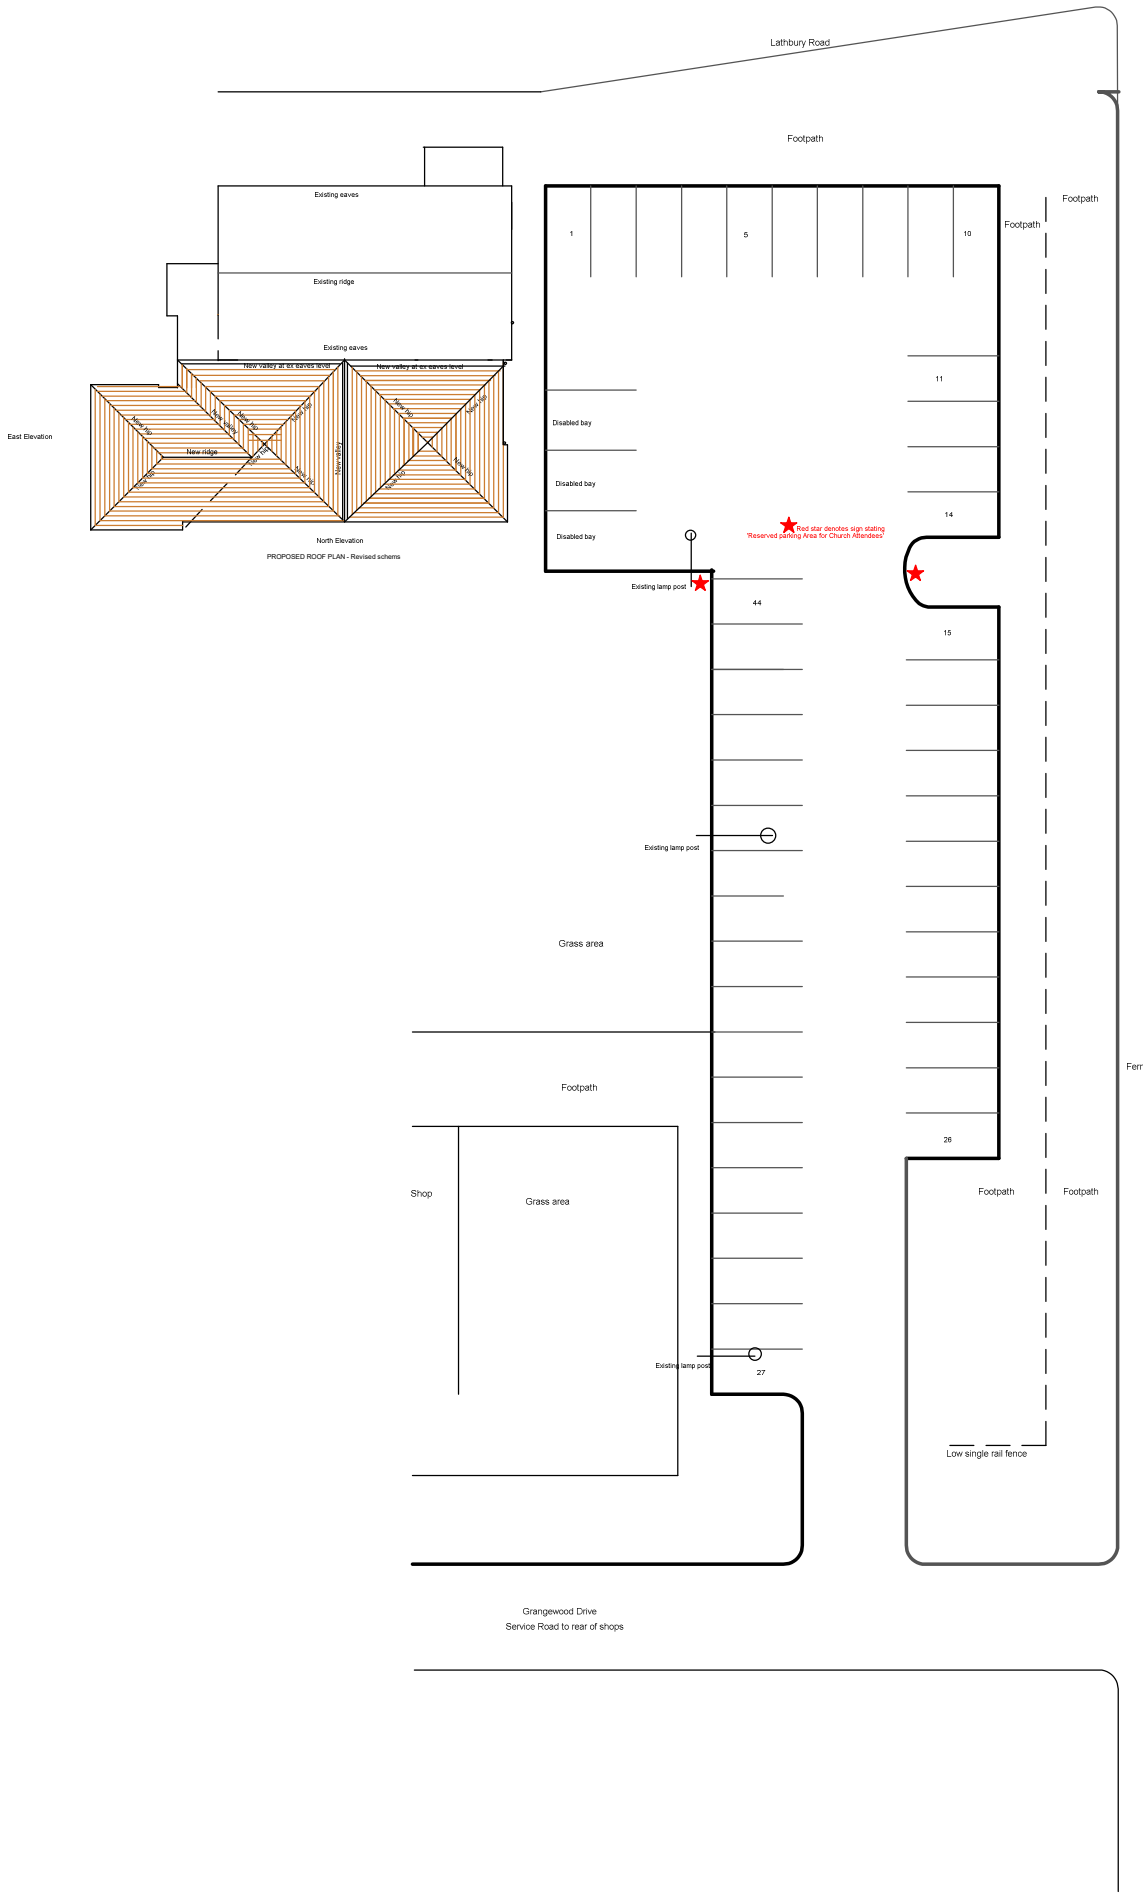

Rev A 18th May 2018 Car park signs added

Title: Existing Car Park
Client: Pathfinder Church

Scale 1:400 Date: Jan 18 Dwg Nr PAT 01/10A

TFS Design Ltd.,
PO Box 112,
HEYWOOD OL10 9AA e-mail:tfsdesign@btinternet.com
Tel 01706 659551 Fax: 01706 645729