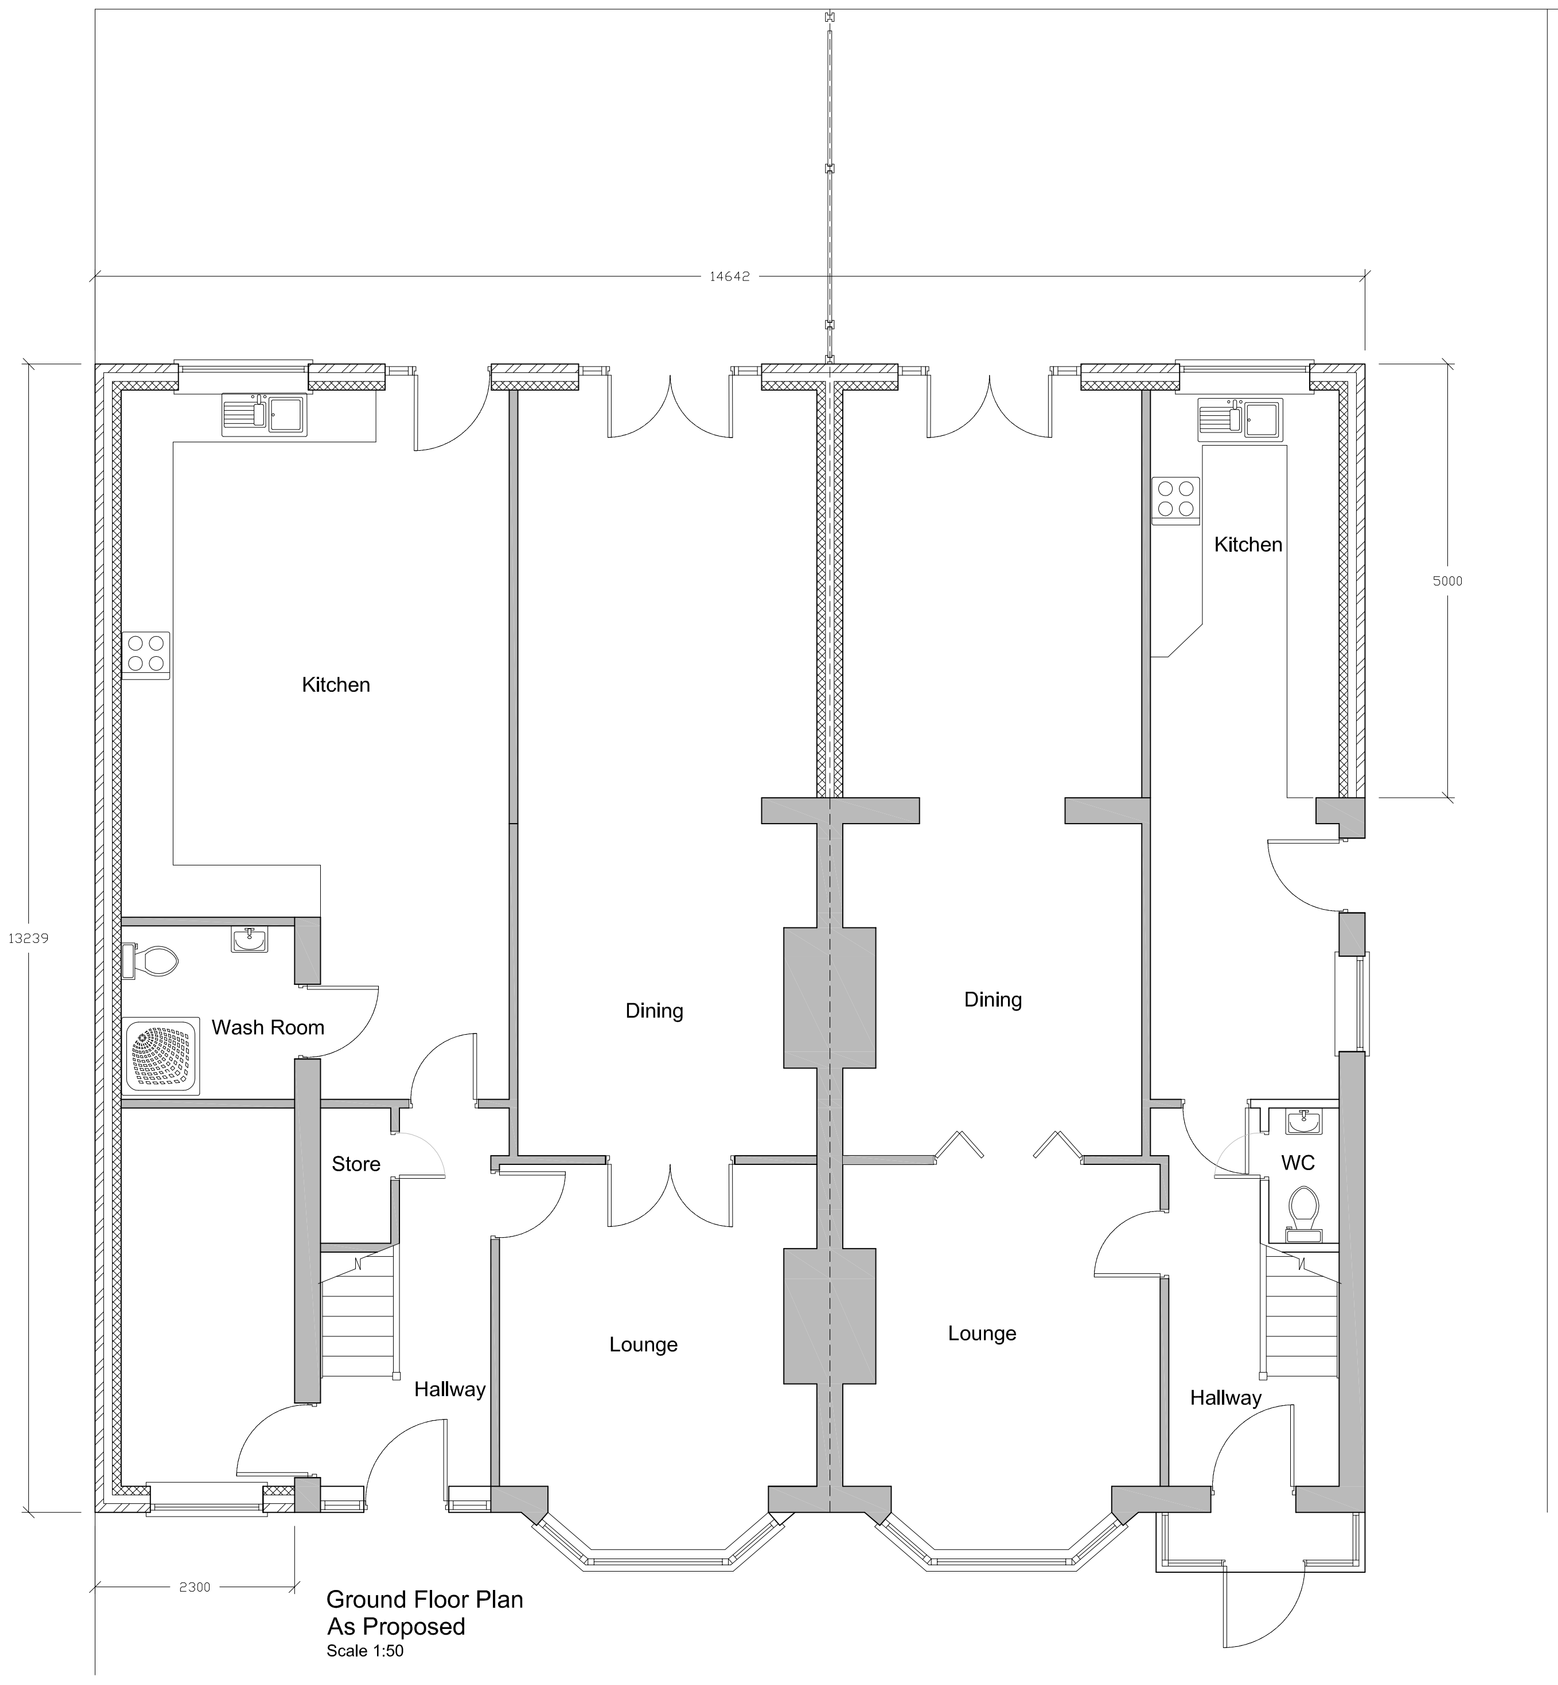

Ground Floor Plan
As Proposed
Scale 1:50

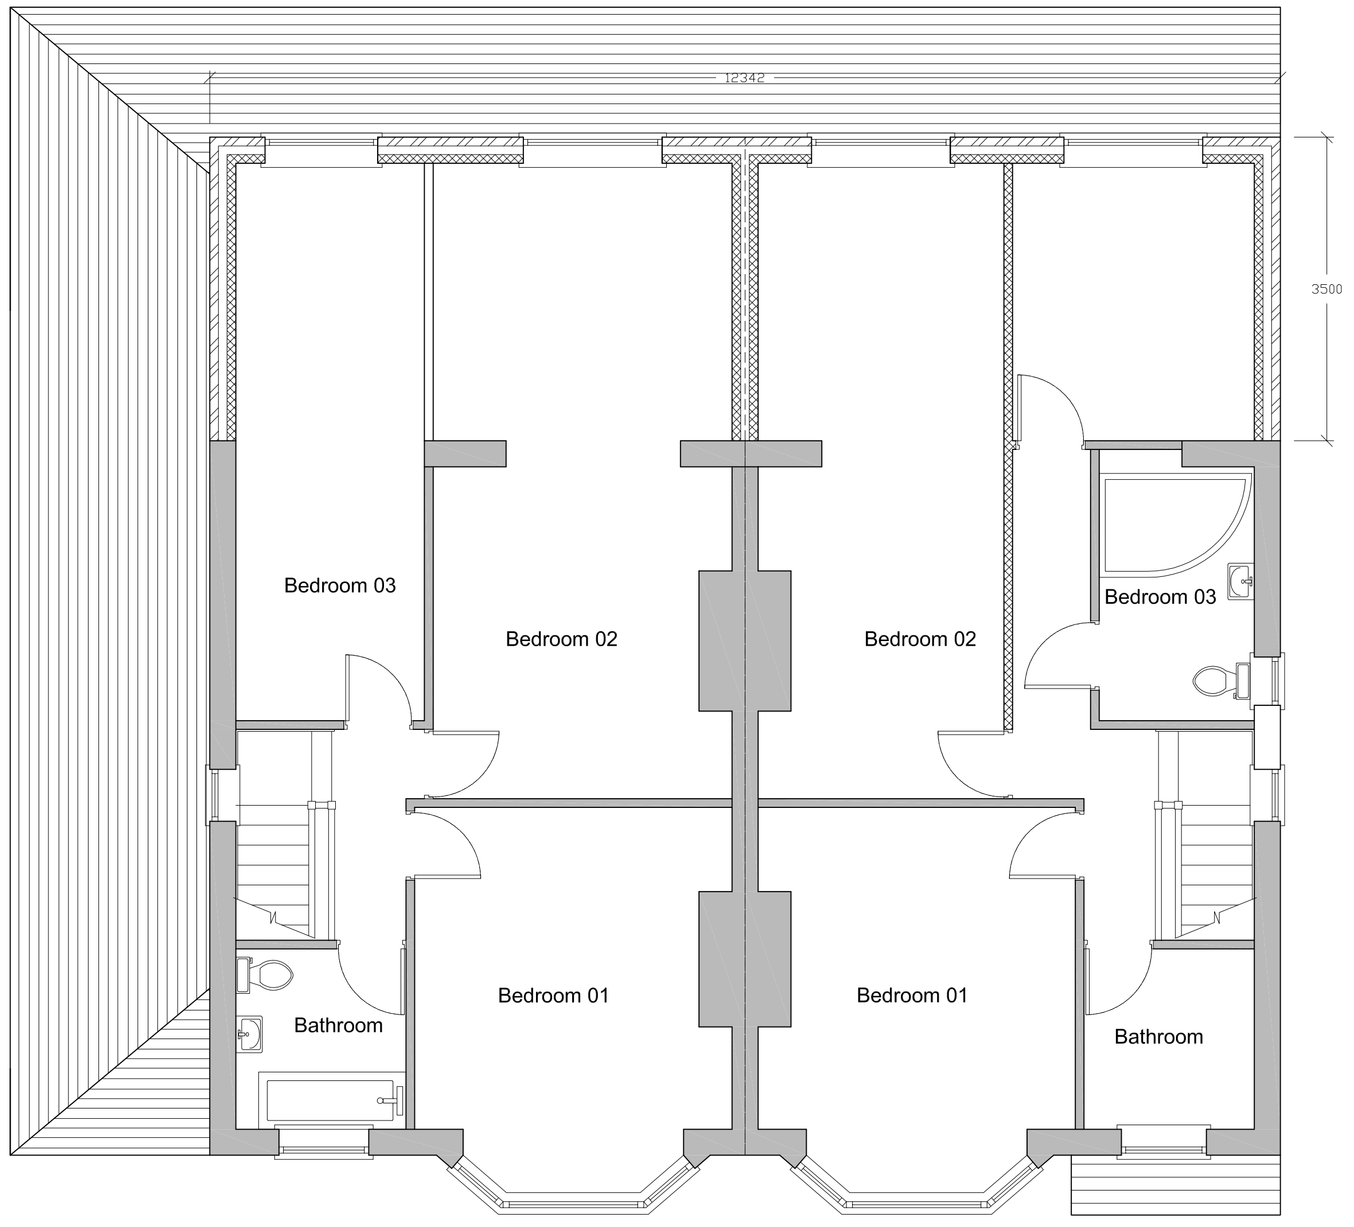

First Floor Plan
As Proposed
Scale 1:50



Front Elevation
As Proposed
Scale 1:100

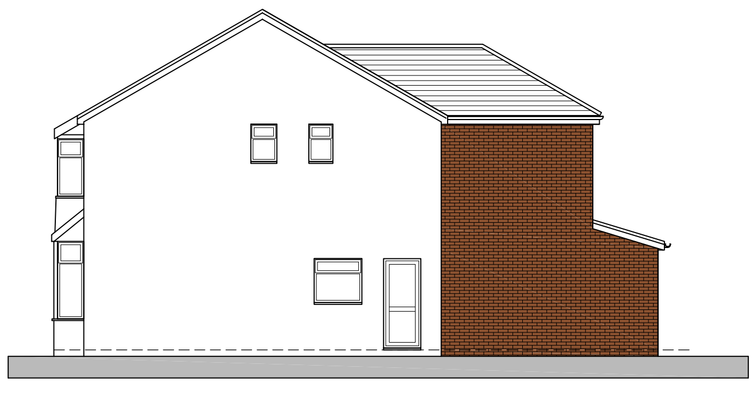

Side Elevation
As Proposed (view from no. 03)
Scale 1:100



Rear Elevation
As Proposed
Scale 1:100

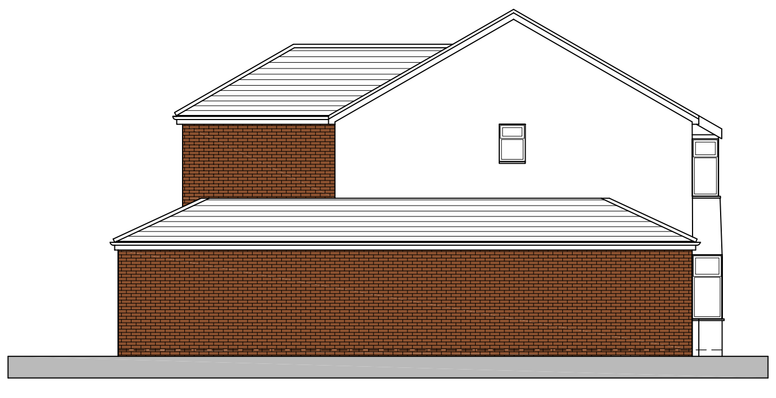

Side Elevation
As Proposed (view from no. 03)
Scale 1:100

Mos Development *Design and Project Management*

Date: 20-01-2018

Project Title: Proposed double storey extension to side with part double at rear .

Address: 1 - 3 Gerald Avenue, Manchester, M8 5AZ

Drawing Title: Proposed Plan and Elevations

Dwg No. 01B