


Detail 1
Window Junction

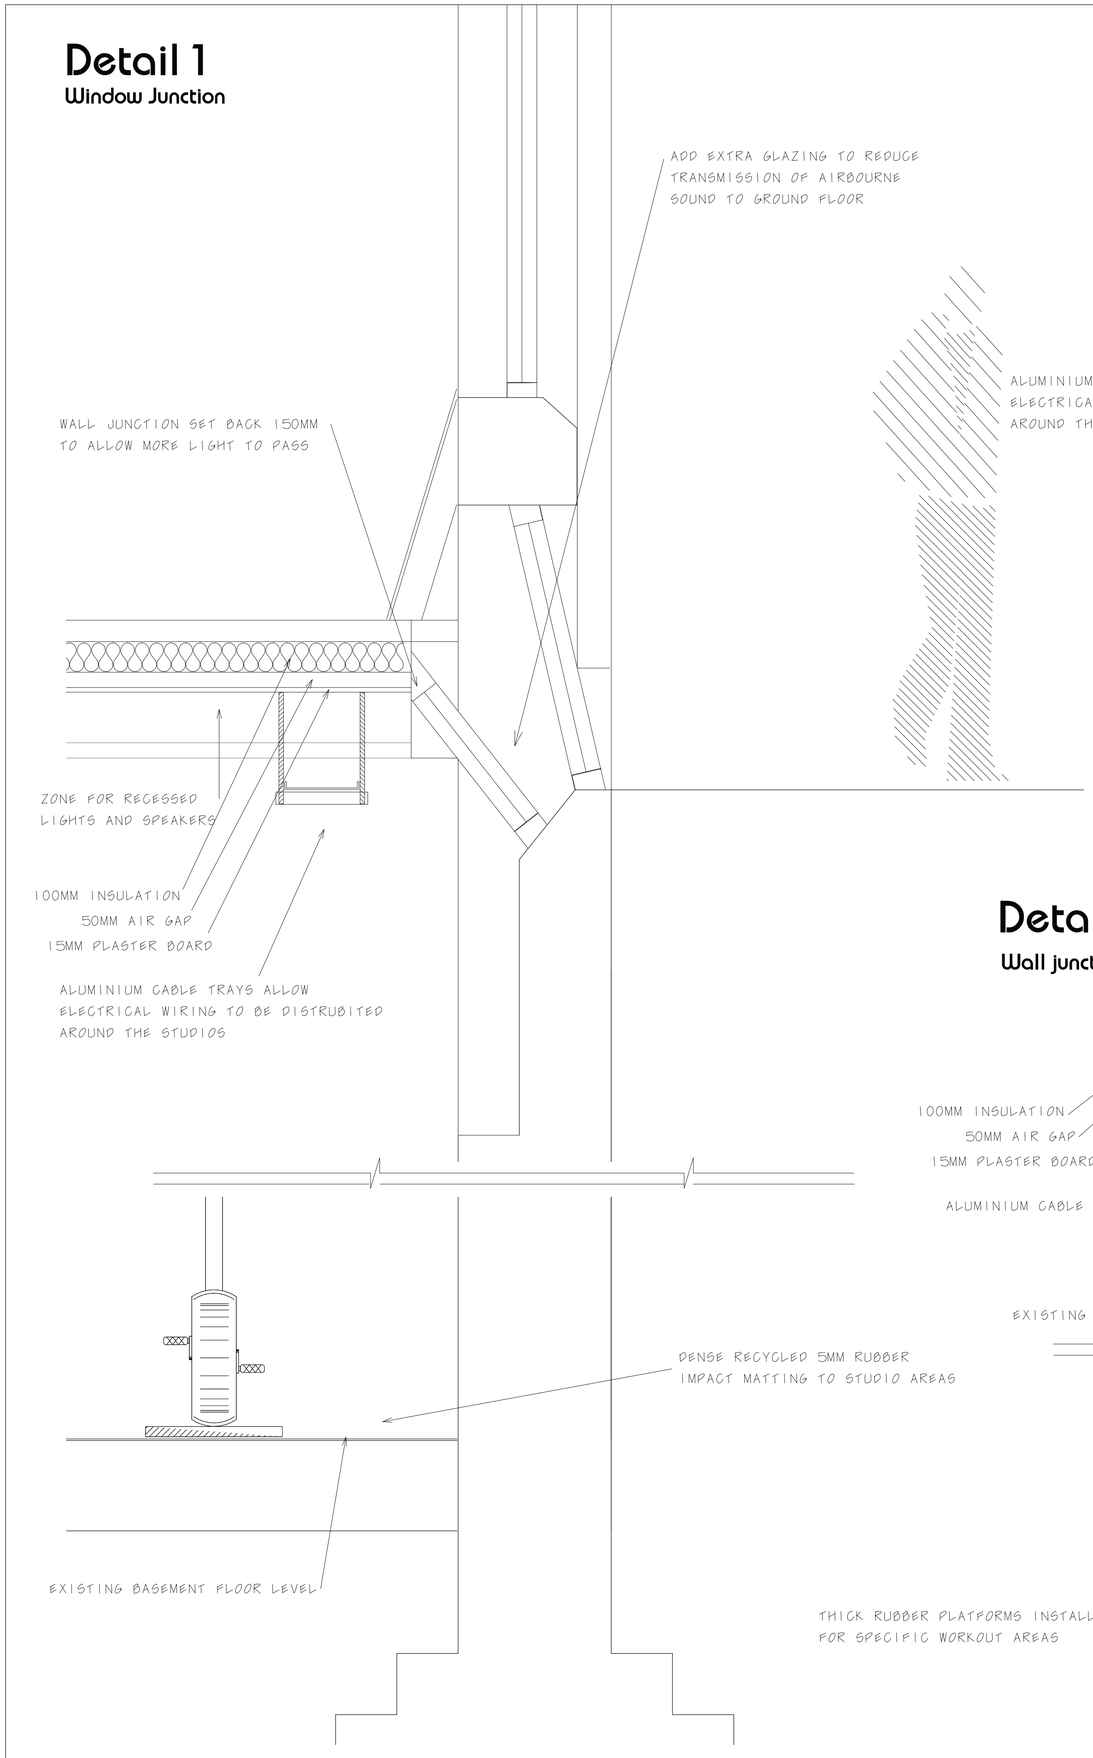


Detail 2
Partition wall Junction

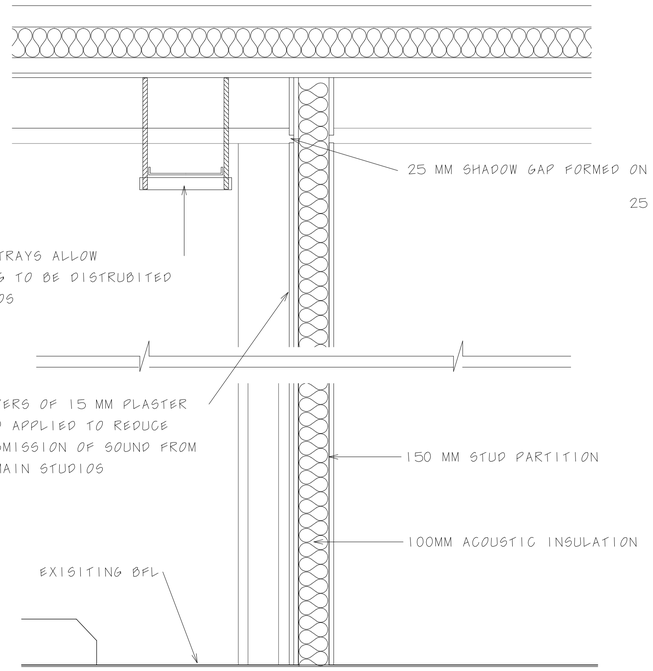

Detail 3
Spacing distance from columns

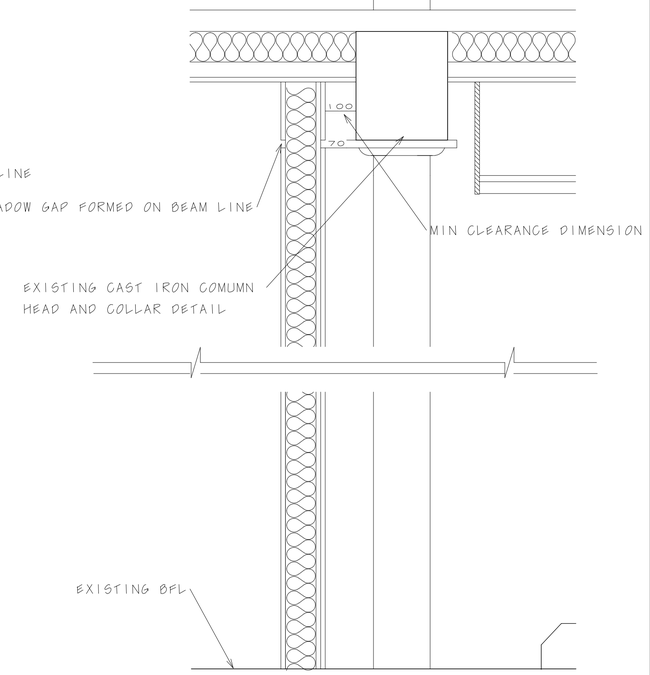

Detail 4
Wall junction with existing wall

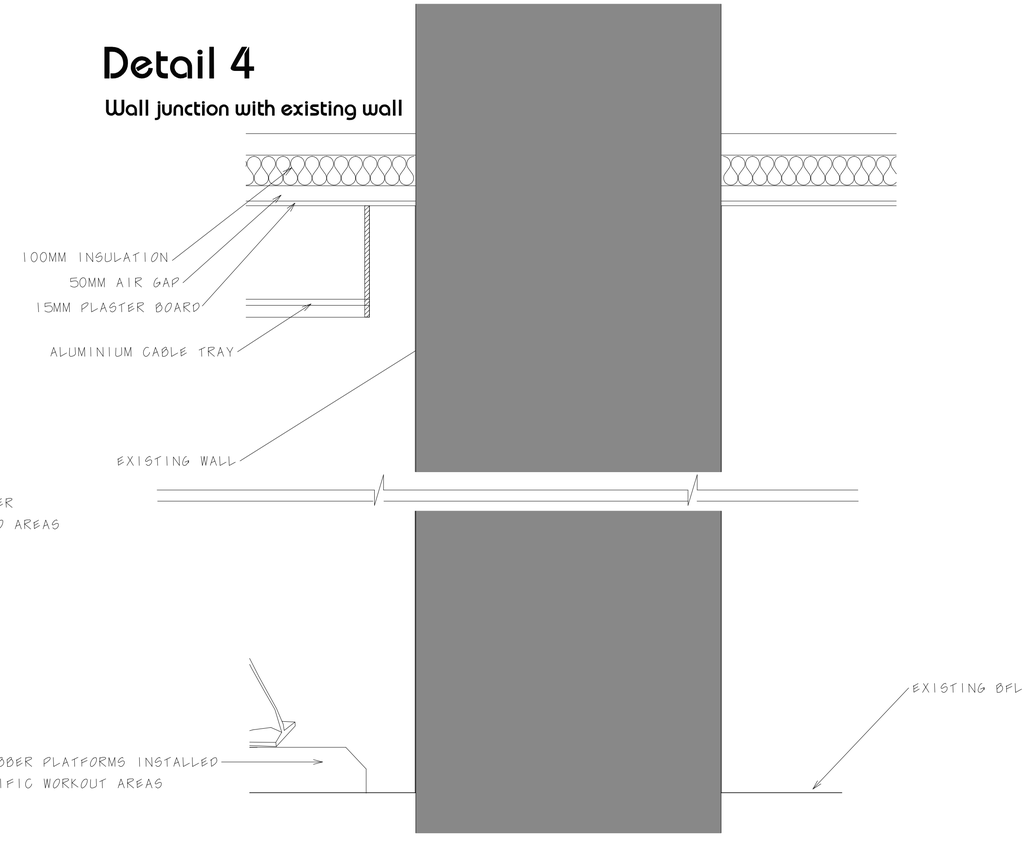

B. 19/01/18 Suspended ceiling changed to cable trays
A. 05/12/17 Planning Application DJ

linberg
design associates limited
Suite 1, St Mary's Starkie, St Mary's Road, Bowdon, Cheshire, WA14 3PL
(t) 0161 820 9983 (e) admin@linberg.co.uk (w) www.linberg.co.uk

Drg Title : Details

Project Title :
New Gym
45, Newton Street
Northern Quarter, Manchester
Mr J Yell & Mr T Melody

Drg No. : PP04
Revision : B
Scale : 1 : 10 @ A1
Drawn By / Date : JL