
DETAILS OF PROPOSED ADVERTISEMENTS


	9m MID Sign BGB-T1-9M	762mmØ Canopy Helios BGB-CN-002	Canopy Fascia BGB-CN-002	Shop Helios BGB-SN-101	Wild Bean Cafe Sign BP-UK-412	M&S Tower Sign BP-UK-500	M&S Fascia Sign BP-UK-502
The height from the ground to the base of the advertisement	Ground Mounted	5200mm	5200mm	2675mm	3170mm	1100mm	3000mm
The dimensions of the proposed advertisement	8830mmx2290mmx400 mm	762mmØ	See Plan	1300mmØ	1000mmx2600mmx186 mm	2436mmx2420mmx100 mm	16788mmx950mmx100 mm
The maximum height of any of the individual letters and symbols	475mm	N/A	N/A	291mm	300mm	475mm	475mm
The colour of the text and the background	As indicated	BP Green, PMS 355C	BP Green, PMS 355C	BP Green, PMS 355C	White	White	White
Materials of the proposed sign	Fabricated aluminum and acrylic	Acrylic	Vinyl and acylic	Fabricated aluminum and acrylic	Fabricated aluminum and acrylic	Fabricated aluminum and acrylic	Fabricated aluminum
The maximum projection of the advertisement from the face of the building	N/A	N/A	N/A	75mm	186mm	100mm	100mm
Will any of the signs be illuminated	YES	YES	YES	YES	YES	YES	YES
Details of the method of illumination	Internal	Internal	LED strips to all sides	Internal	Internal	Internal	Internal
Luminance levels (cm/m²)	55-300 cd/m²	300 cd/m²	55 cd/m²	300 cd/m²	100 cd/m²	60 cd/m²	100 cd/m²
Illumination - static or intermittent	Static	Static	Static	Static	Static	Static	Static



BGB T1 9M
9m M.I.D SIGN
Scale: 1:100

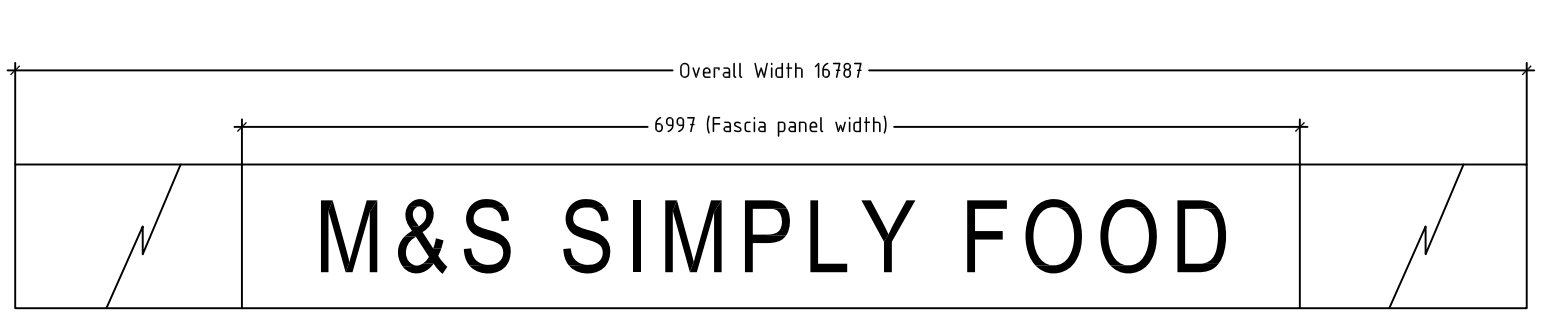


M&S Fascia Sign
BP-UK-502

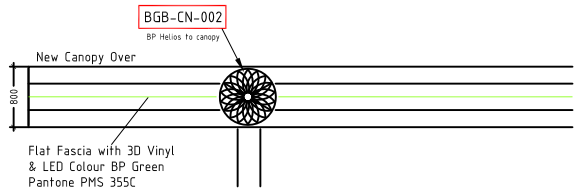


TYPICAL CANOPY ELEVATION
Scale 1:100




Large WBC Sign
BP-UK-412
(Illuminated)

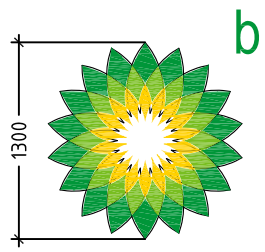

Shop Helios
BGB-SN-101
(Illuminated)

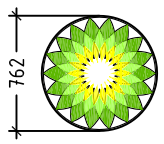

Canopy Helios
BGB-CN-002
(Illuminated)

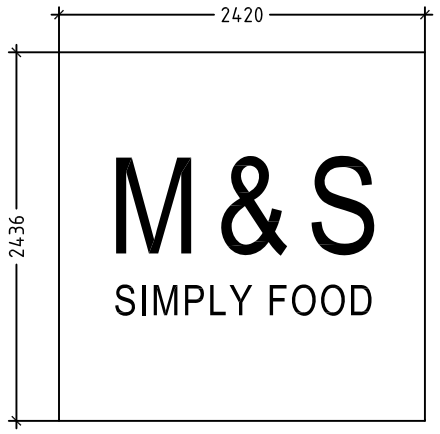

M&S Exterior Tower Sign
BP-UK-500
(Illuminated)

NR	DATE	DESCRIPTION
REVISIONS		
STATUS		PLANNING DRAWING

BP OIL UK Ltd
Asset Development

BP OIL UK Ltd
Asset Development
WITAN GATE HOUSE
MILTON KEYNES
BUCKS MK9 1ES
Tel No 01908 853000
Fax No 01908 853999

AIRPORT CITY SF CONNECT
Wilmslow Road (A538)
Manchester
WA15 0PT

OUTLINE SITE SIGNAGE
CONSENT TO ADVERTISE

DRAWN:	ATT
DATE:	JAN'18
DESIGN CHECKED:	PSB
DATE:	JAN'18
APPROVED:	
DATE:	
ATRACK CHECKED:	-
DATE:	-
SCALE:	1/50

SCALED DIMENSIONS SHOULD NOT BE TAKEN FROM THIS DRAWING
(APPROPRIATE FOR A1 ONLY)

DRAWING NUMBER	REV
15284-28-A3	-

ARCHITECT: MBH ARCHITECTS LTD

This drawing has been produced in accordance with BP Oil UK Ltd retail design standards & current legal requirements.
Copyright of BP Oil UK Ltd. Illegal use is prohibited. Reproduction only with permission of BP Oil UK Ltd.
BP Oil UK Ltd, Asset Development, 500-600 Witan Gate West, Milton Keynes, MK9 1ES

A3
ORIGINAL
PLOT SIZE