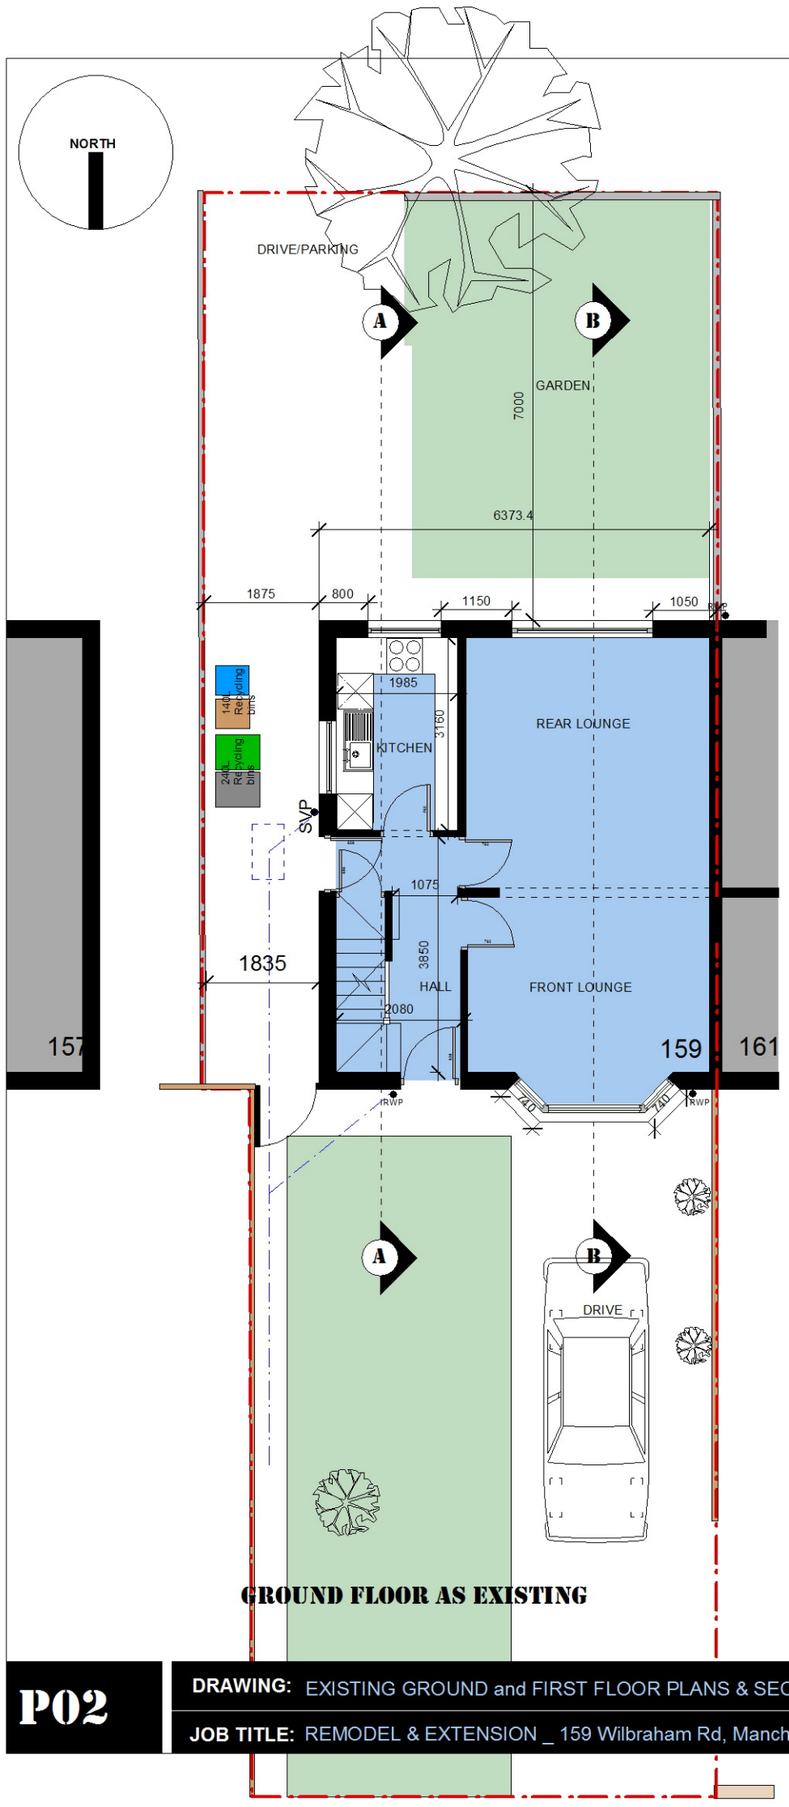

GROUND FLOOR AS EXISTING

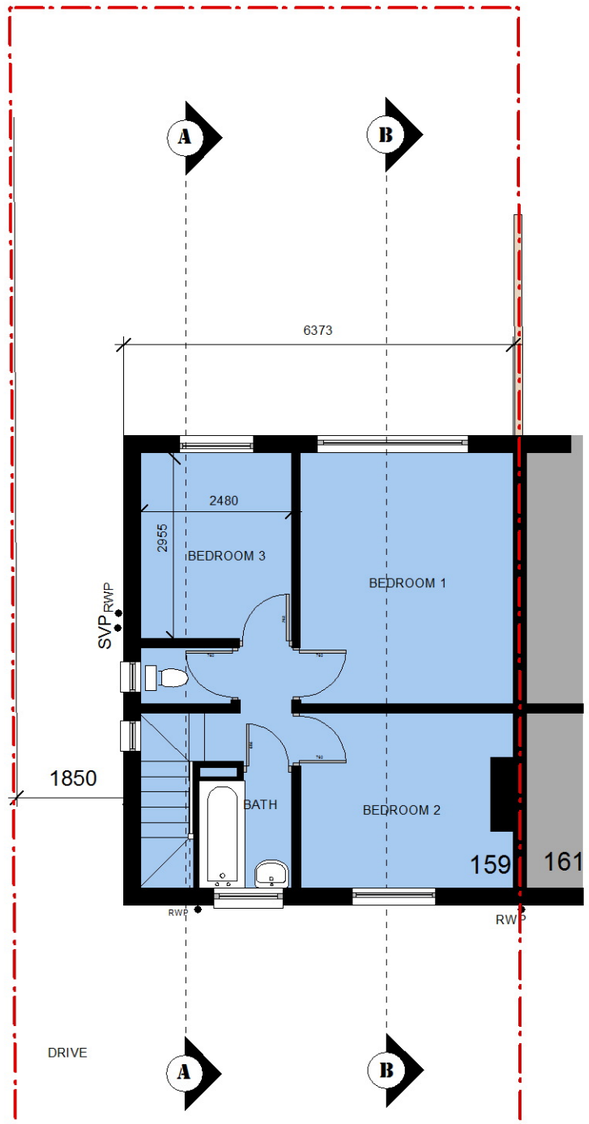

FIRST FLOOR AS EXISTING

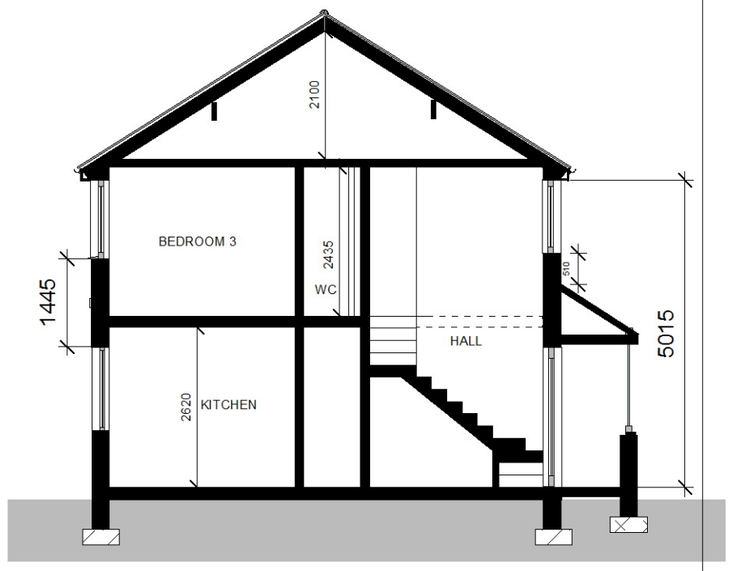

SECTION A-A AS EXISTING

P02

DRAWING: EXISTING GROUND and FIRST FLOOR PLANS & SECTION

JOB TITLE: REMODEL & EXTENSION _ 159 Wilbraham Rd, Manchester, M14 7DS

CLIENT: Mr & Mrs Hussain

SCALE: 1:100 @ A3

DATE: February 2018

0m 2m 4m 5m

SCALE

D@C DESIGN
ARCHITECTURE & PLANNING
0776 452 3545 0161 425 3934