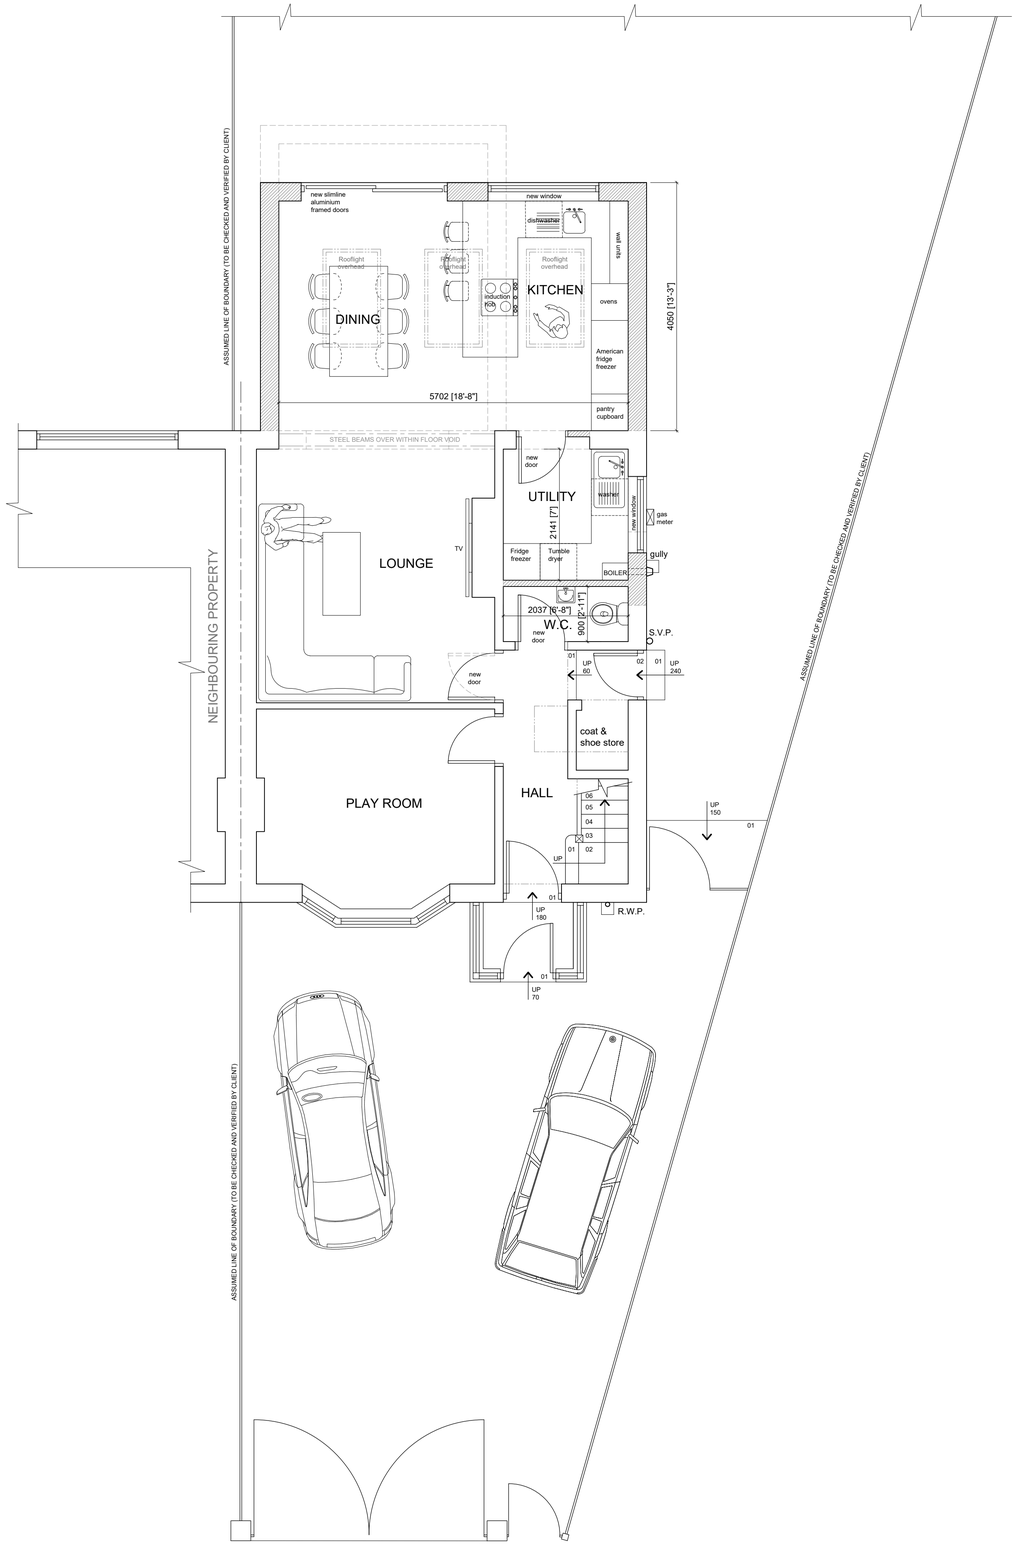

PROPOSED GROUND FLOOR PLAN

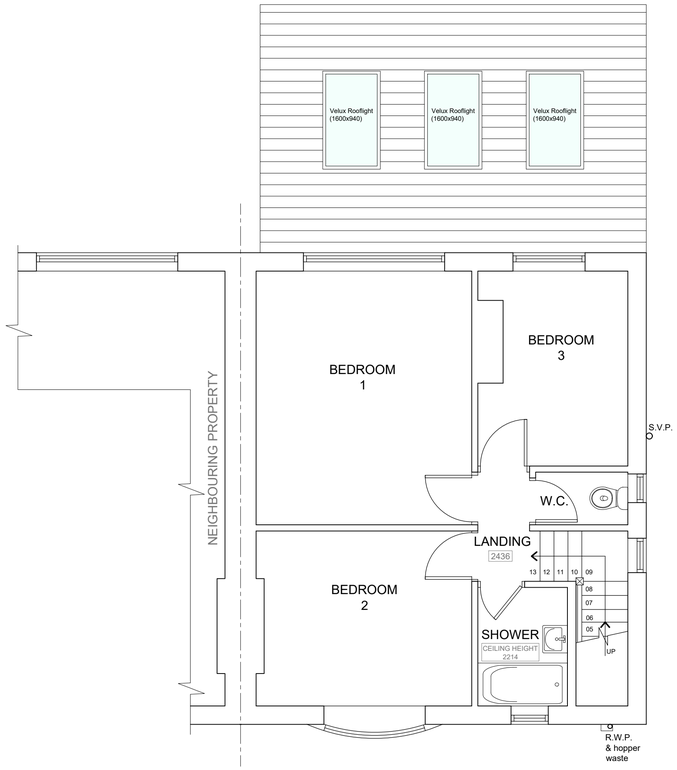

PROPOSED FIRST FLOOR PLAN

client

MR & MRS A. BONE

project

PROPOSED
HOUSE EXTENSION
14 MAYCROFT AVENUE
MANCHESTER
M20 4XX

drawing

PROPOSED PLANS

drawing no

BON/18/03

scale

1:50

date

MAY18

drawn by

s.p.o.

The copyright in all drawings, specifications and documents prepared by the designer and in the work executed from them shall remain the property of the designer.
Do not scale from the drawing. Work to figured dimensions. Check all dimensions on site, in the event of discrepancy, refer to the designer

design solutions architecture Ltd
50A Park Lane, Poynton
Cheshire SK12 1RE
t. 01625 263577
designsolutions.org.uk