

NOTE DO NOT SCALE FROM THIS DRAWING.ALL DIMENSIONS TO BE CHECKED ON SITE TO BE READ IN CONJUNCTION WITH ALL RELEVANT CONSULTANTS DOCUMENTATION


Bridge Connection with the Gardens Hotel - Existing Plan

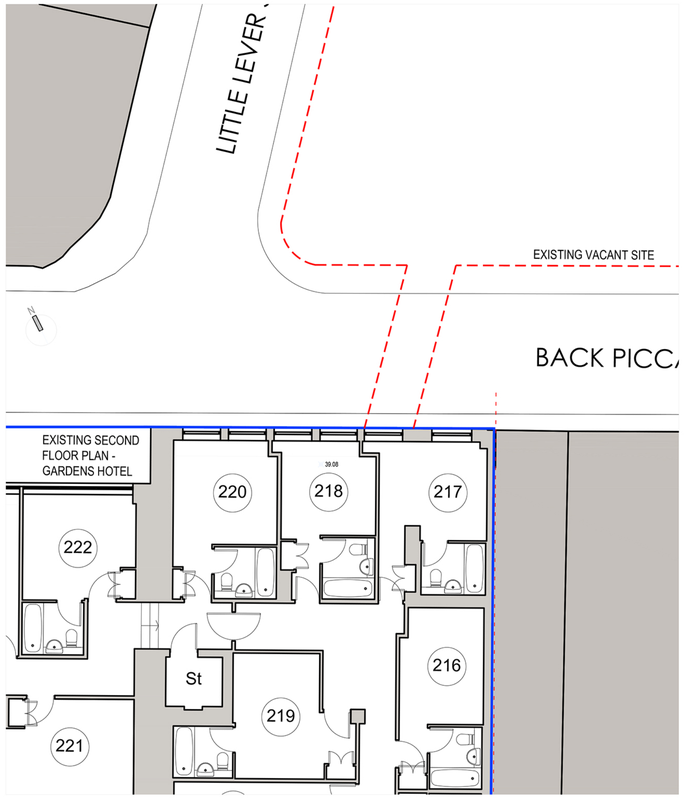


Bridge Connection with the Gardens Hotel - Proposed Plan

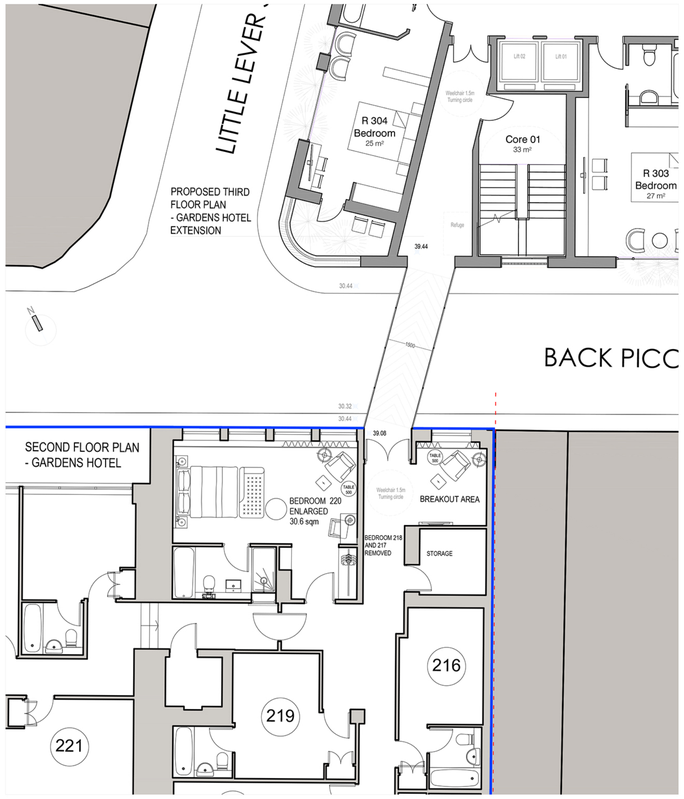


Bridge Connection with the Gardens Hotel - Proposed Plan 1:50

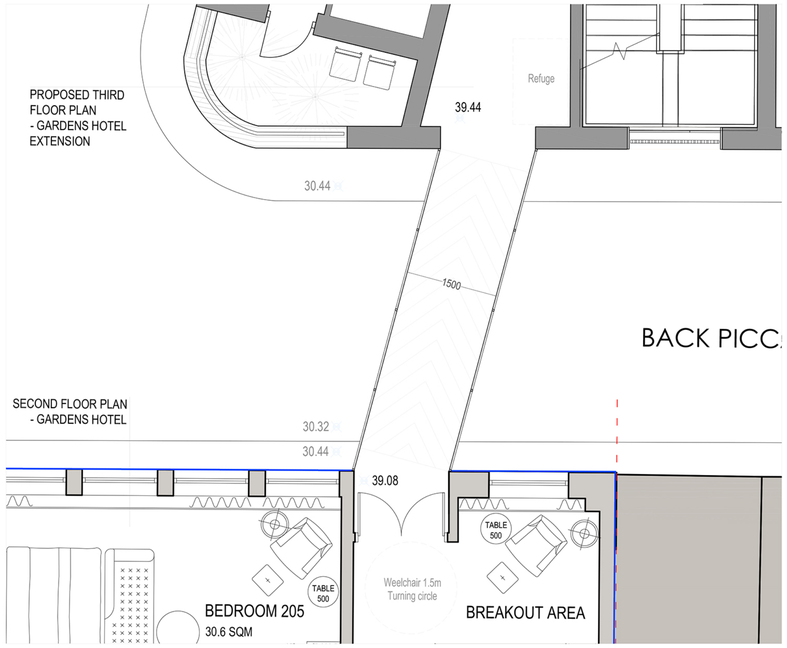


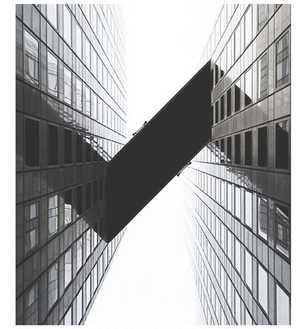


PROPOSED BRIDGE BETWEEN THE GARDENS HOTEL AND THE NEW LITTLE LEVER STREET EXTENSION
Reference : light glass structure with corten bottom and top part.

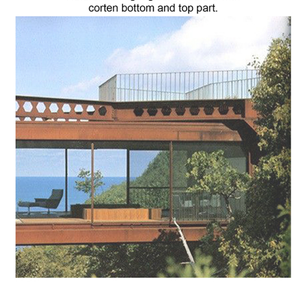


Bridge Connection with the Gardens Hotel - Visual

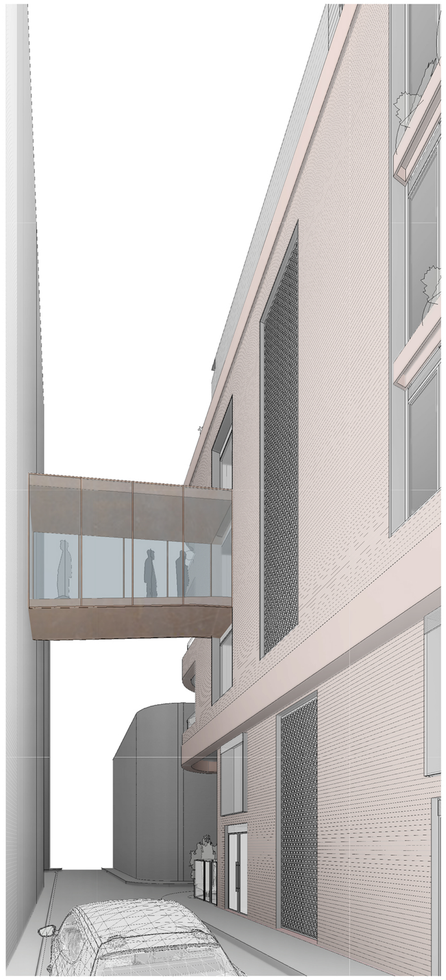


Bridge Connection - Proposed Elevation 1:50

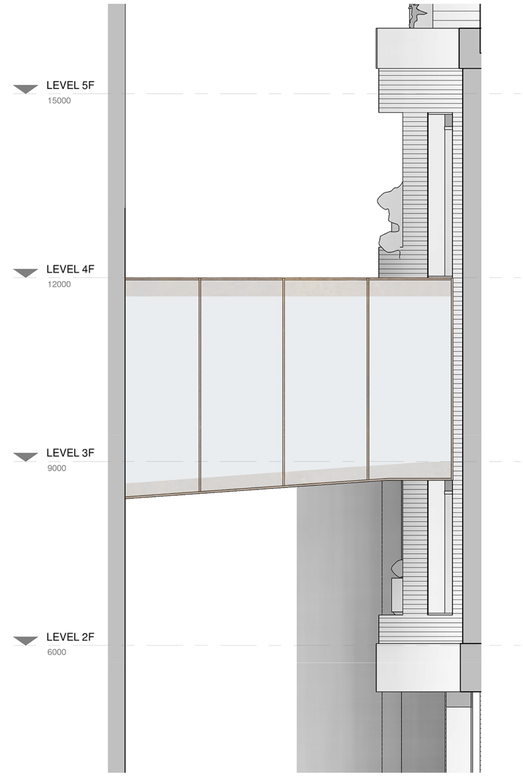

Bridge Connection with the Gardens Hotel - Layout based on the latest drawing of Submitted Application Ref.No: 112667/FO/2016 and 112668/LO/2016

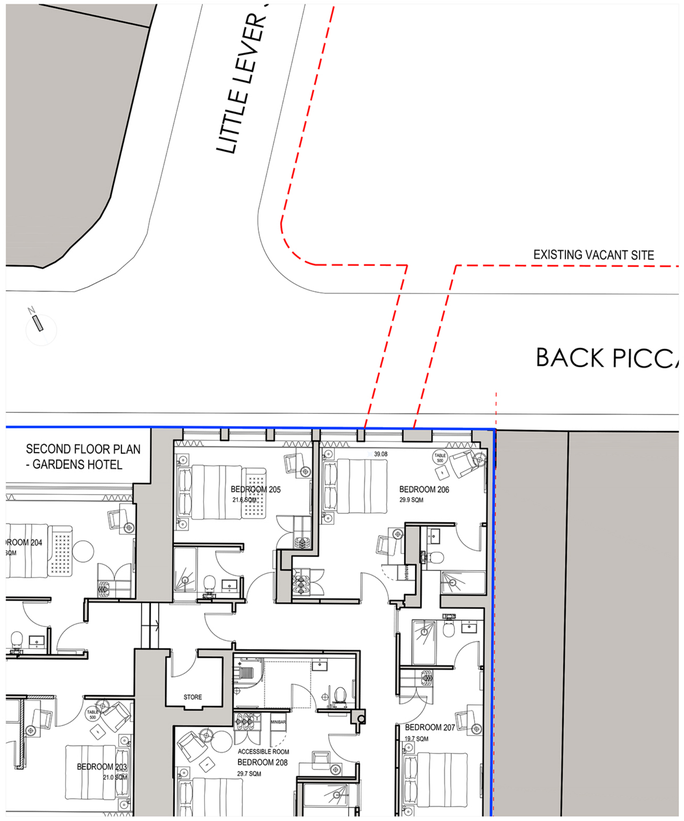

Bridge Connection with the Gardens Hotel - Proposed Plan linked to the layout based on the latest drawing of Submitted Application Ref.No: 112667/FO/2016 and 112668/LO/2016

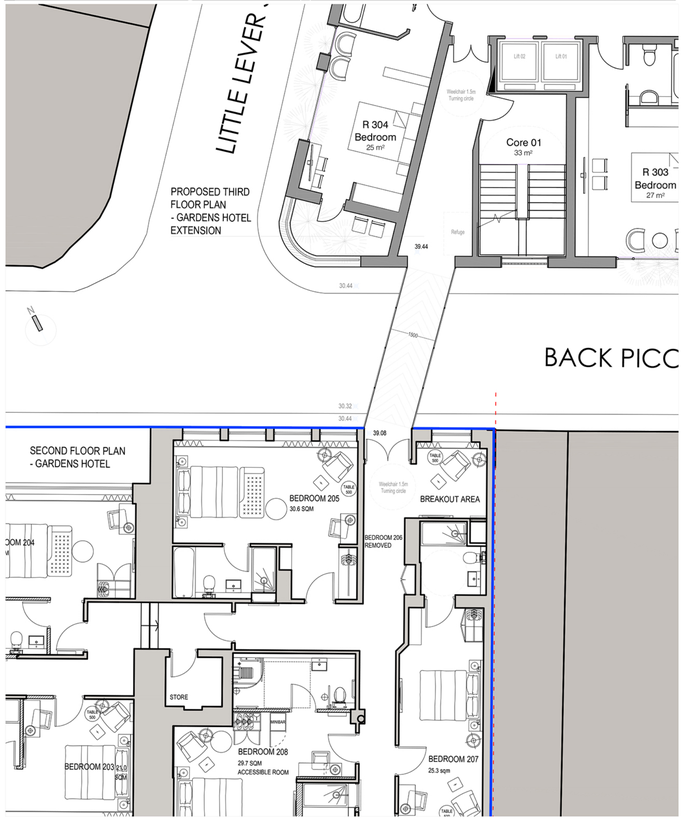

Construction (Design and Management) Regulations 2015
Designer Considerations
Street Design Partnership's duty on this project is that of "Designer" as defined by Regulation 9, and have avoided foreseeable risks to those involved in the construction and future use of the structure and in so doing eliminated hazards (so far as is reasonably practical, taking account of other design considerations) and reduced risks associated with those hazards. The Designer has provided adequate information about any significant risks associated with the design and co-ordinated the work with others in order to improve the way in which risks are managed and controlled. The associated risks are restricted to site or project specific risks and as such are not considered as a complete and final list of all hazards that may exist

0.5 0 0.5 1 1.5 2 2.5 m
SCALE 1:50

1 0 1 2 3 4 5 m
SCALE 1:100

Rev A: Plans Addition. date: 14.03.2018

client:	project:	drawing:
Cairn Hotel Group	Proposed Hotel Extension 2 Little Lever Street Manchester	Proposed Bridge Details

project no:	drawing no:	revision:	drawn:	checked:	date:	scale @ A1
6886	PS.F.16	A	FI		5 Nov 17	1:200

street design partnership
architecture urban design interiors
16 brewery yard deva centre trinity way salford m3 7bb t:0161 834 7262 e:info@street-design.net