University Green

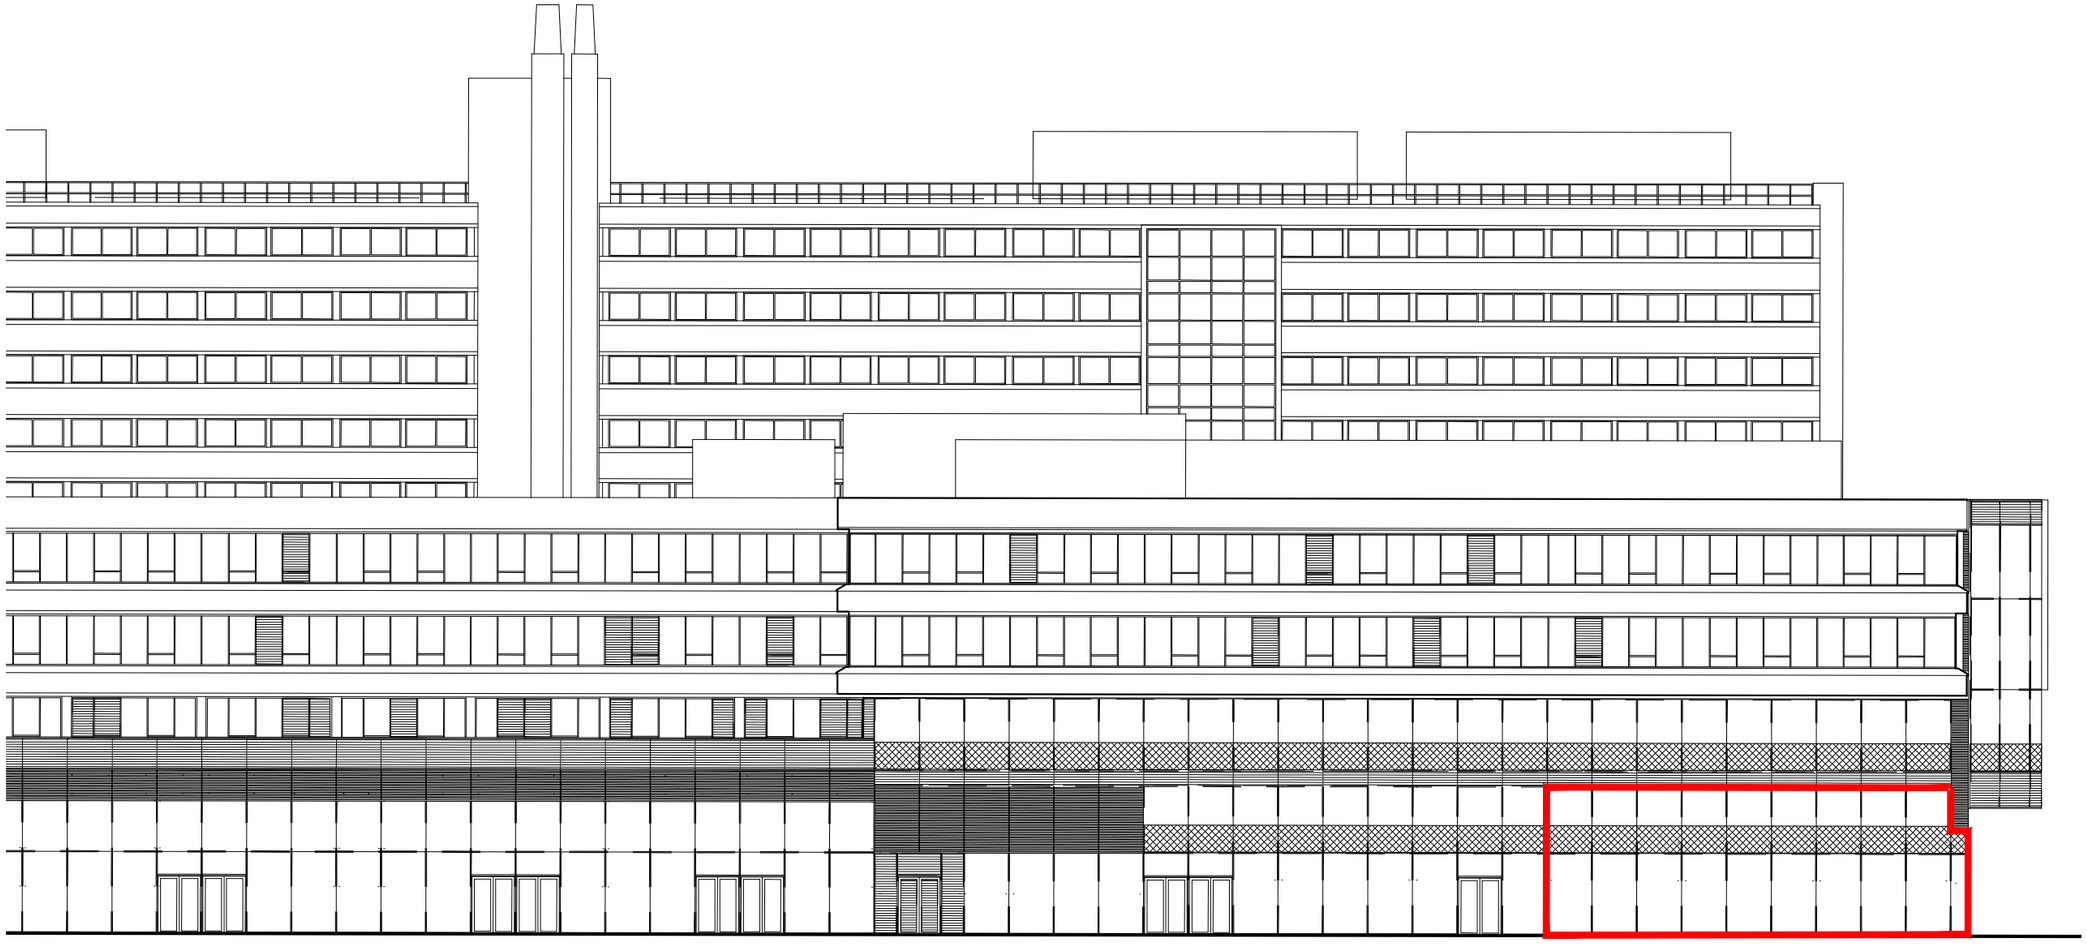

0 2m 4m 6m 8m 10m 20m

SCALE 1:250 IN METERS

REVISION DATE NOTES

Status:
FOR INFORMATION

Building:
University Green

Customer:
Brewdog

Title:
Lease Plan, Shop Front

Drawn:	Checked:	Scale:	PaperSize:
DJ	---	1:1250	A3

Floor:	Suite:	Date:
G	Unit 7	24.04.2018

Drawing Number:			Revision:
8864	UG	02	-

bruntwood
thedesignstudio

Bruntwood Limited, York House
York Street, Manchester.
M2 3 BB
Tel: 0161 212 2222

NOTE: ALL CONTRACTORS MUST VISIT THE SITE AND BE RESPONSIBLE FOR TAKING AND CHECKING ALL DIMENSIONS RELATIVE TO THEIR WORK. PLEASE INFORM BRUNTWOOD DESIGN STUDIO OF ANY VARIATION BETWEEN DRAWINGS AND SITE CONDITIONS. COPYRIGHT OF THIS DRAWING IS VESTED IN BRUNTWOOD AND IT MUST NOT BE COPIED WITHOUT APPROVAL. USE FIGURED DIMENSIONS ONLY FROM THIS DRAWING. DO NOT SCALE OFF THIS DRAWING!