© Crown Copyright Ordnance Survey. Licence No. 100025568



Location Plan
Scale: 1:1250

© Crown Copyright Ordnance Survey. Licence No. 100025568

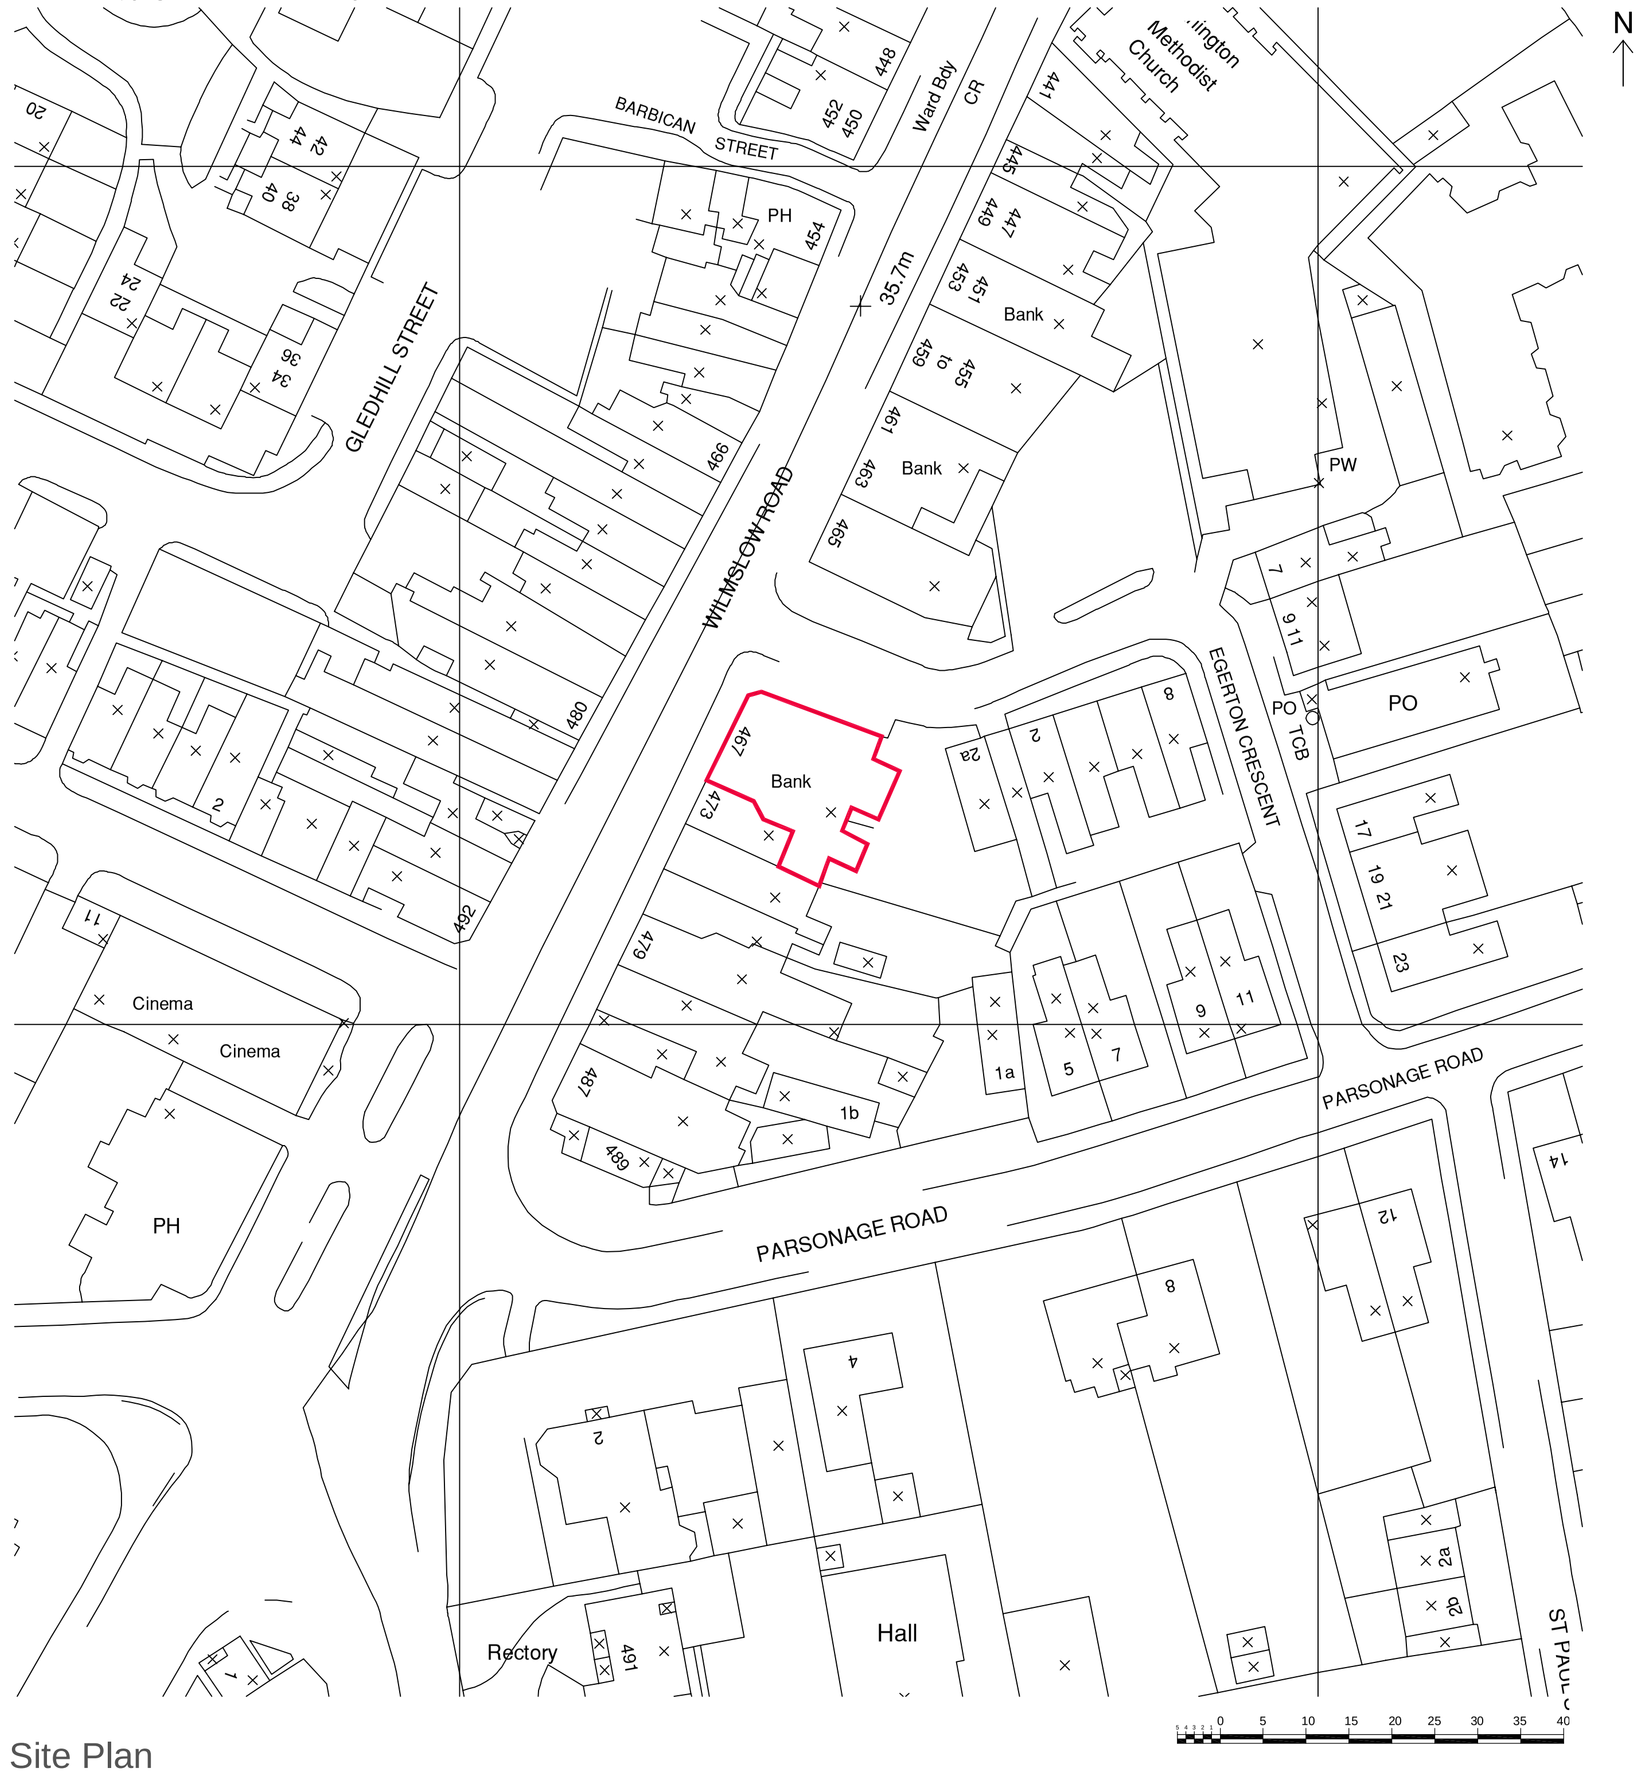

Site Plan
Scale: 1:500

Group Property

Notes:

This drawing is the copyright and property of The Royal Bank of Scotland plc.
It must not be copied or published without written consent.



Existing External Image

PLANNING

rev	description	date

RBS
The Royal Bank of Scotland Group

project
WITHINGTON
467 Wilmslow Road, Manchester
M20 4AN

title
SITE LOCATION PLAN

scale
1:500 & 1:1250 @ A1

drn	chk	app
RH	NJL	
date	date	date
15.05.18	15.05.18	

consultants' drawing number
D1069-036-SLP

brand

rbs drawing number

rev.
/