NOTES

- All dimensions and levels are to be checked on site.
- Any discrepancies are to be reported to the Wighton Architects Ltd before any work commences.
- This drawing shall not be scaled to ascertain any dimensions. Work to figured dimensions only.
- This drawing shall not be reproduced without express written permission from Wighton Architects Ltd.
- Title overlay drawings and ownership boundaries are produced using all reasonable endeavors. Wighton Architects Ltd cannot be responsible for the accuracy or scale discrepancy of base plans supplied to them.

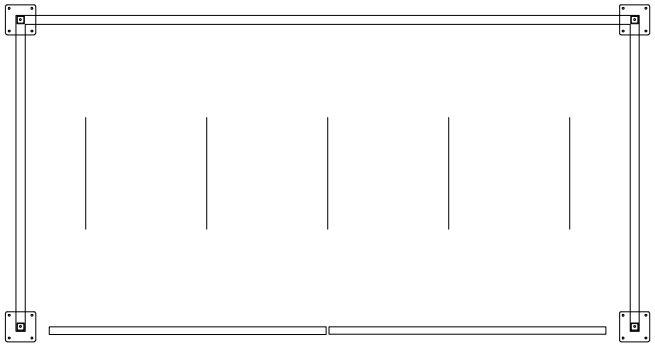

PROPOSED PLAN
Scale 1:50 @ A4

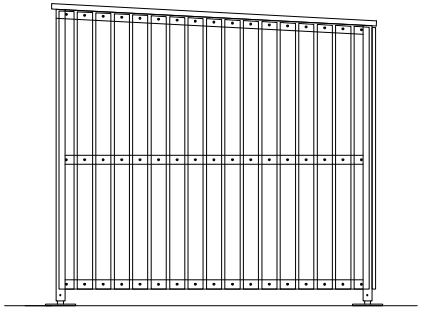

SIDE ELEVATION
Scale 1:50 @ A4

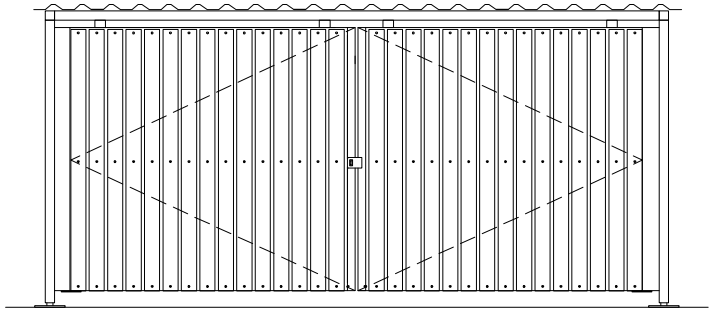

FRONT ELEVATION
Scale 1:50 @ A4

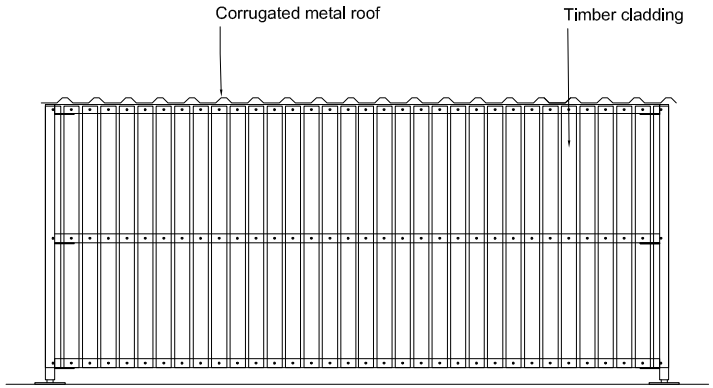

REAR ELEVATION
Scale 1:50 @ A4

0 1m 2m 4m

drawing stage PLANNING

drawing status APPROVAL

client
MRS K WEDGWOOD

project
1-3 ABBERTON ROAD
MANCHESTER
M20 1HQ

drawing title
BIKE STORE
PLAN AND ELEVATIONS

date 26/01/18 drawn AD

scale 1:50 @ A4 checked SW

WIGHTON ARCHITECTS
01 / 01 Tower Works
Globe Road
Leeds
LS11 5QG
Tel: 0113 243 5490
info@wightonarchitects.com
www.wightonarchitects.com

Job No 113/03 DWG No (02)107 Rev