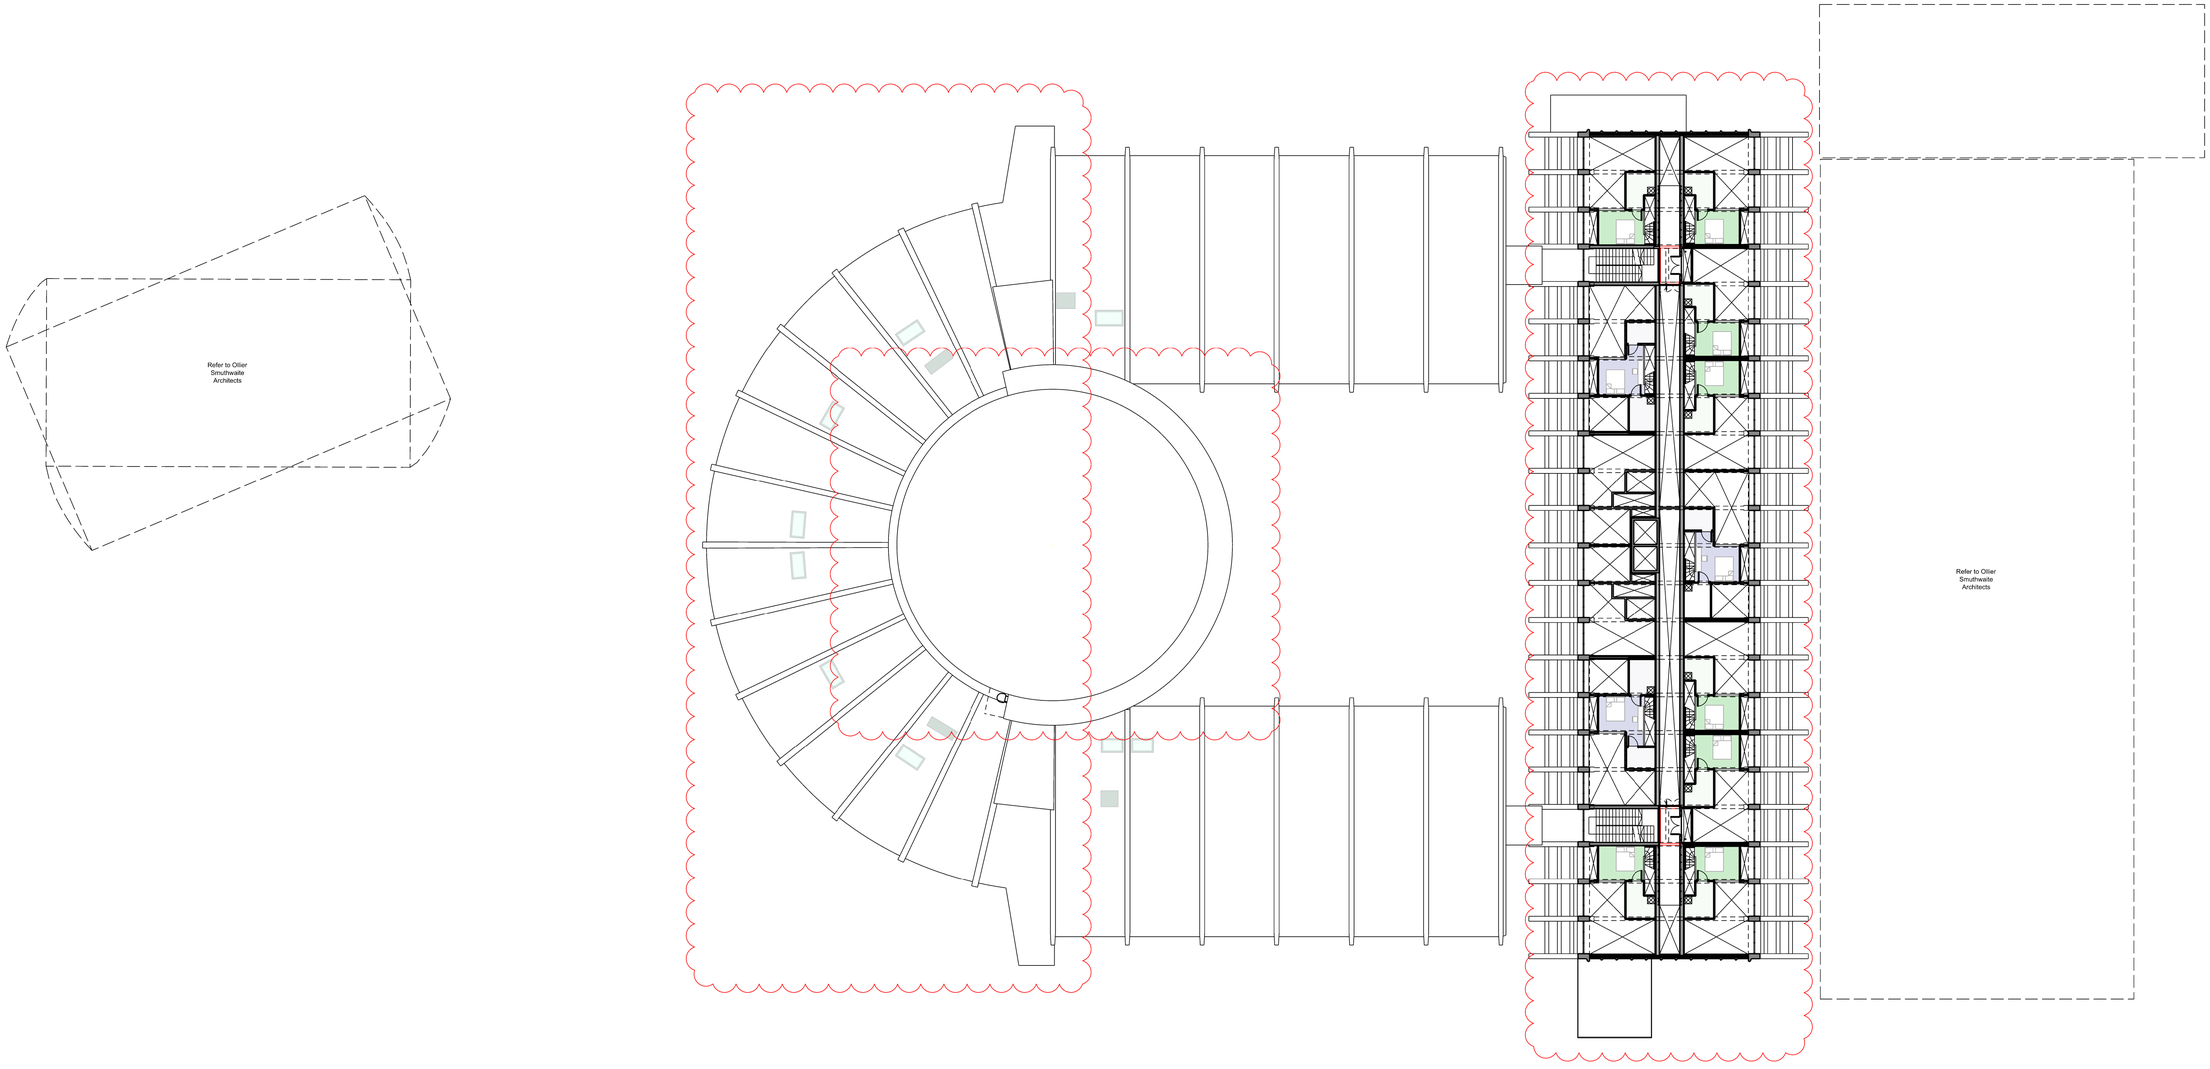

4 DECK

Sixtwo Architects Ltd
The Boatshed
29 Bow Lane
Manchester
M2 4FW

0161 711 0440

www.sixtwoarchitects.com

DO NOT SCALE OFF THIS DRAWING

This design and drawing is the copyright of sixtwo architects and may not be reproduced in any form whatsoever without prior written consent. Issue of the drawing does not impart any real or implied copyright licence.

revisions + notes:

- studio apartment
- 1 bed apartment
- 2 bed apartment
- 3 bed apartment/duplex
- 4 bed duplex
- gym
- retail
- plant/services/bin stores
- roof terrace
- private roof terrace

Rev P1 13.12.2017 Updated floor plan
Added construction detail to plan
Timber louvre screen omitted from existing drum

project:
TOASTRACK

client:
GENERATION LTD

title:
PROPOSED FOURTH FLOOR DECK PLAN

status:
PLANNING

drawing number:
al(05)117

job number:
0060

date:
28.09.2015

scale:
1:250 @ A1

drawn by:
CS

revision:
P1

sixtwo