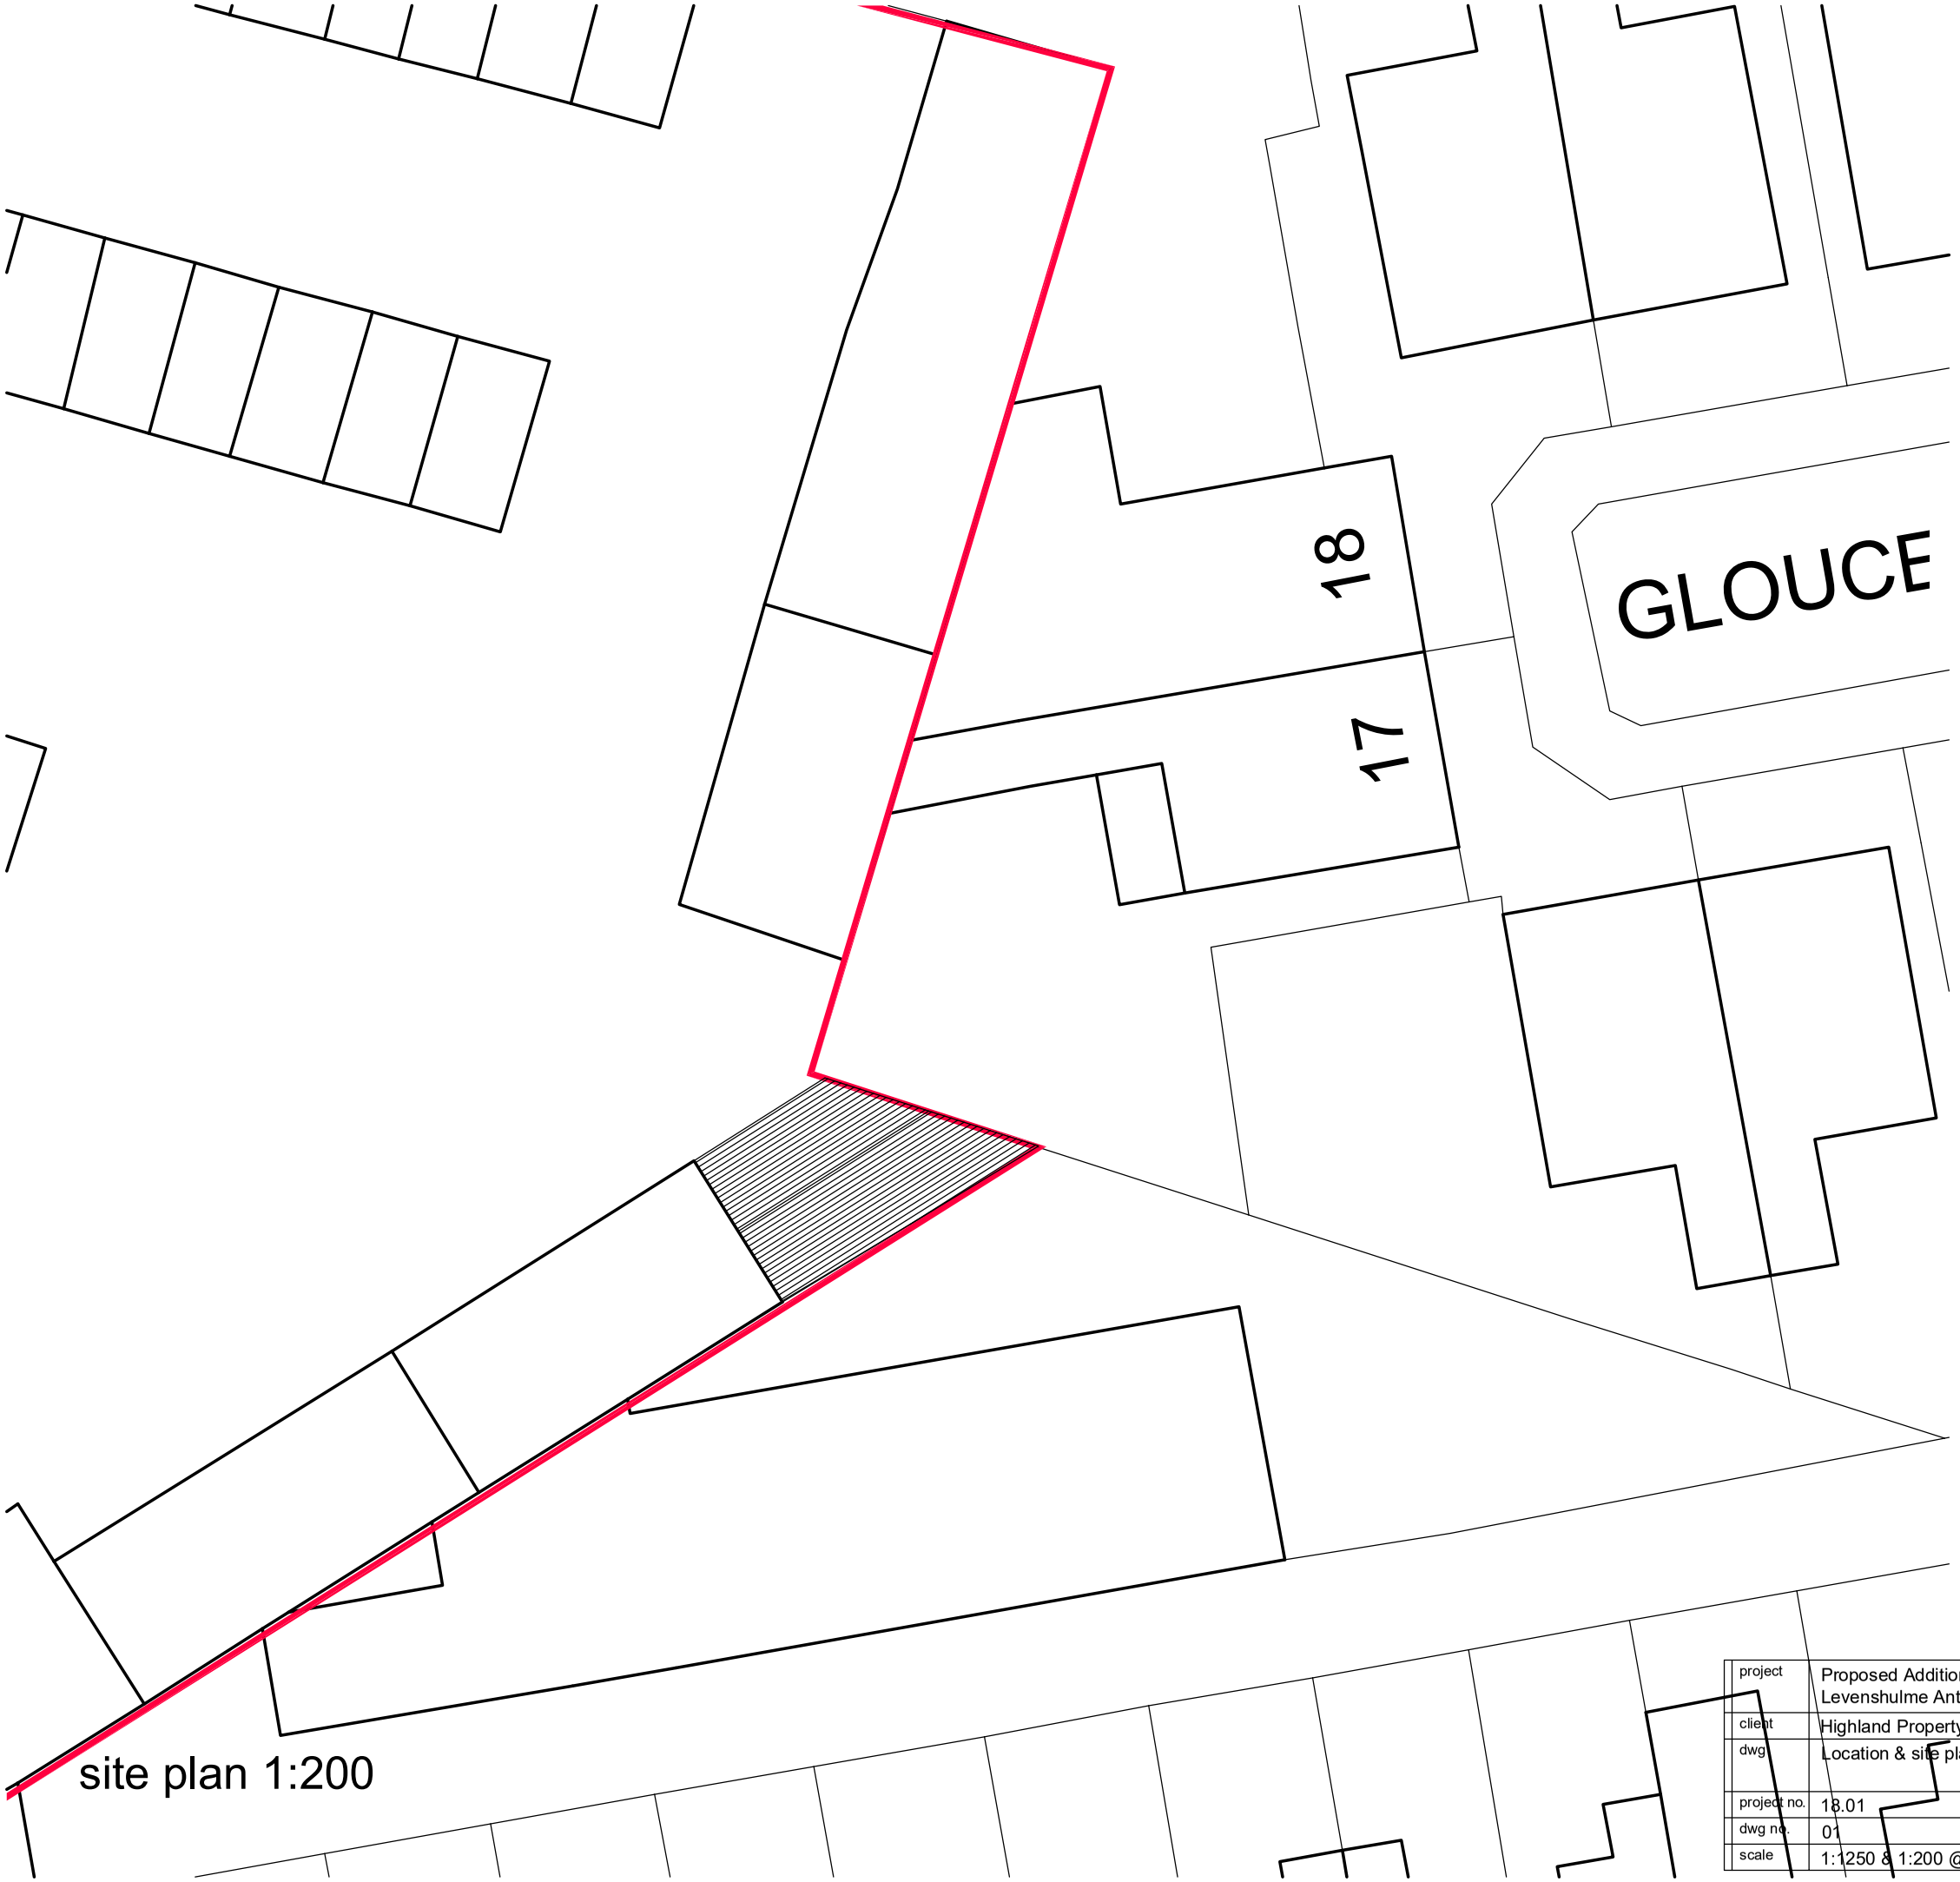

site plan 1:200



location plan 1:1250

project	Proposed Additional Unit at Levenshulme Antiques Village			**donndesign** architects	
client	Highland Property Management Ltd.				
dwg	Location & site plans	date created	Dec 2017	tel	0161 480 9900
				fax	0161 480 9905
				email	team@donndesign.co.uk
				web	donndesign.co.uk
project no.	18.01				
dwg no.	01	status	planning		
scale	1:1250 & 1:200 @ A3	QA			

Donn Design Ltd
51 Greek St
Stockport
SK3 8AX

this drawing is to be read in conjunction with all related drawings. do not scale from this drawing. all dimensions must be checked on site. any errors or omissions must be reported to the architect. this drawing is copyright of donn design ltd.