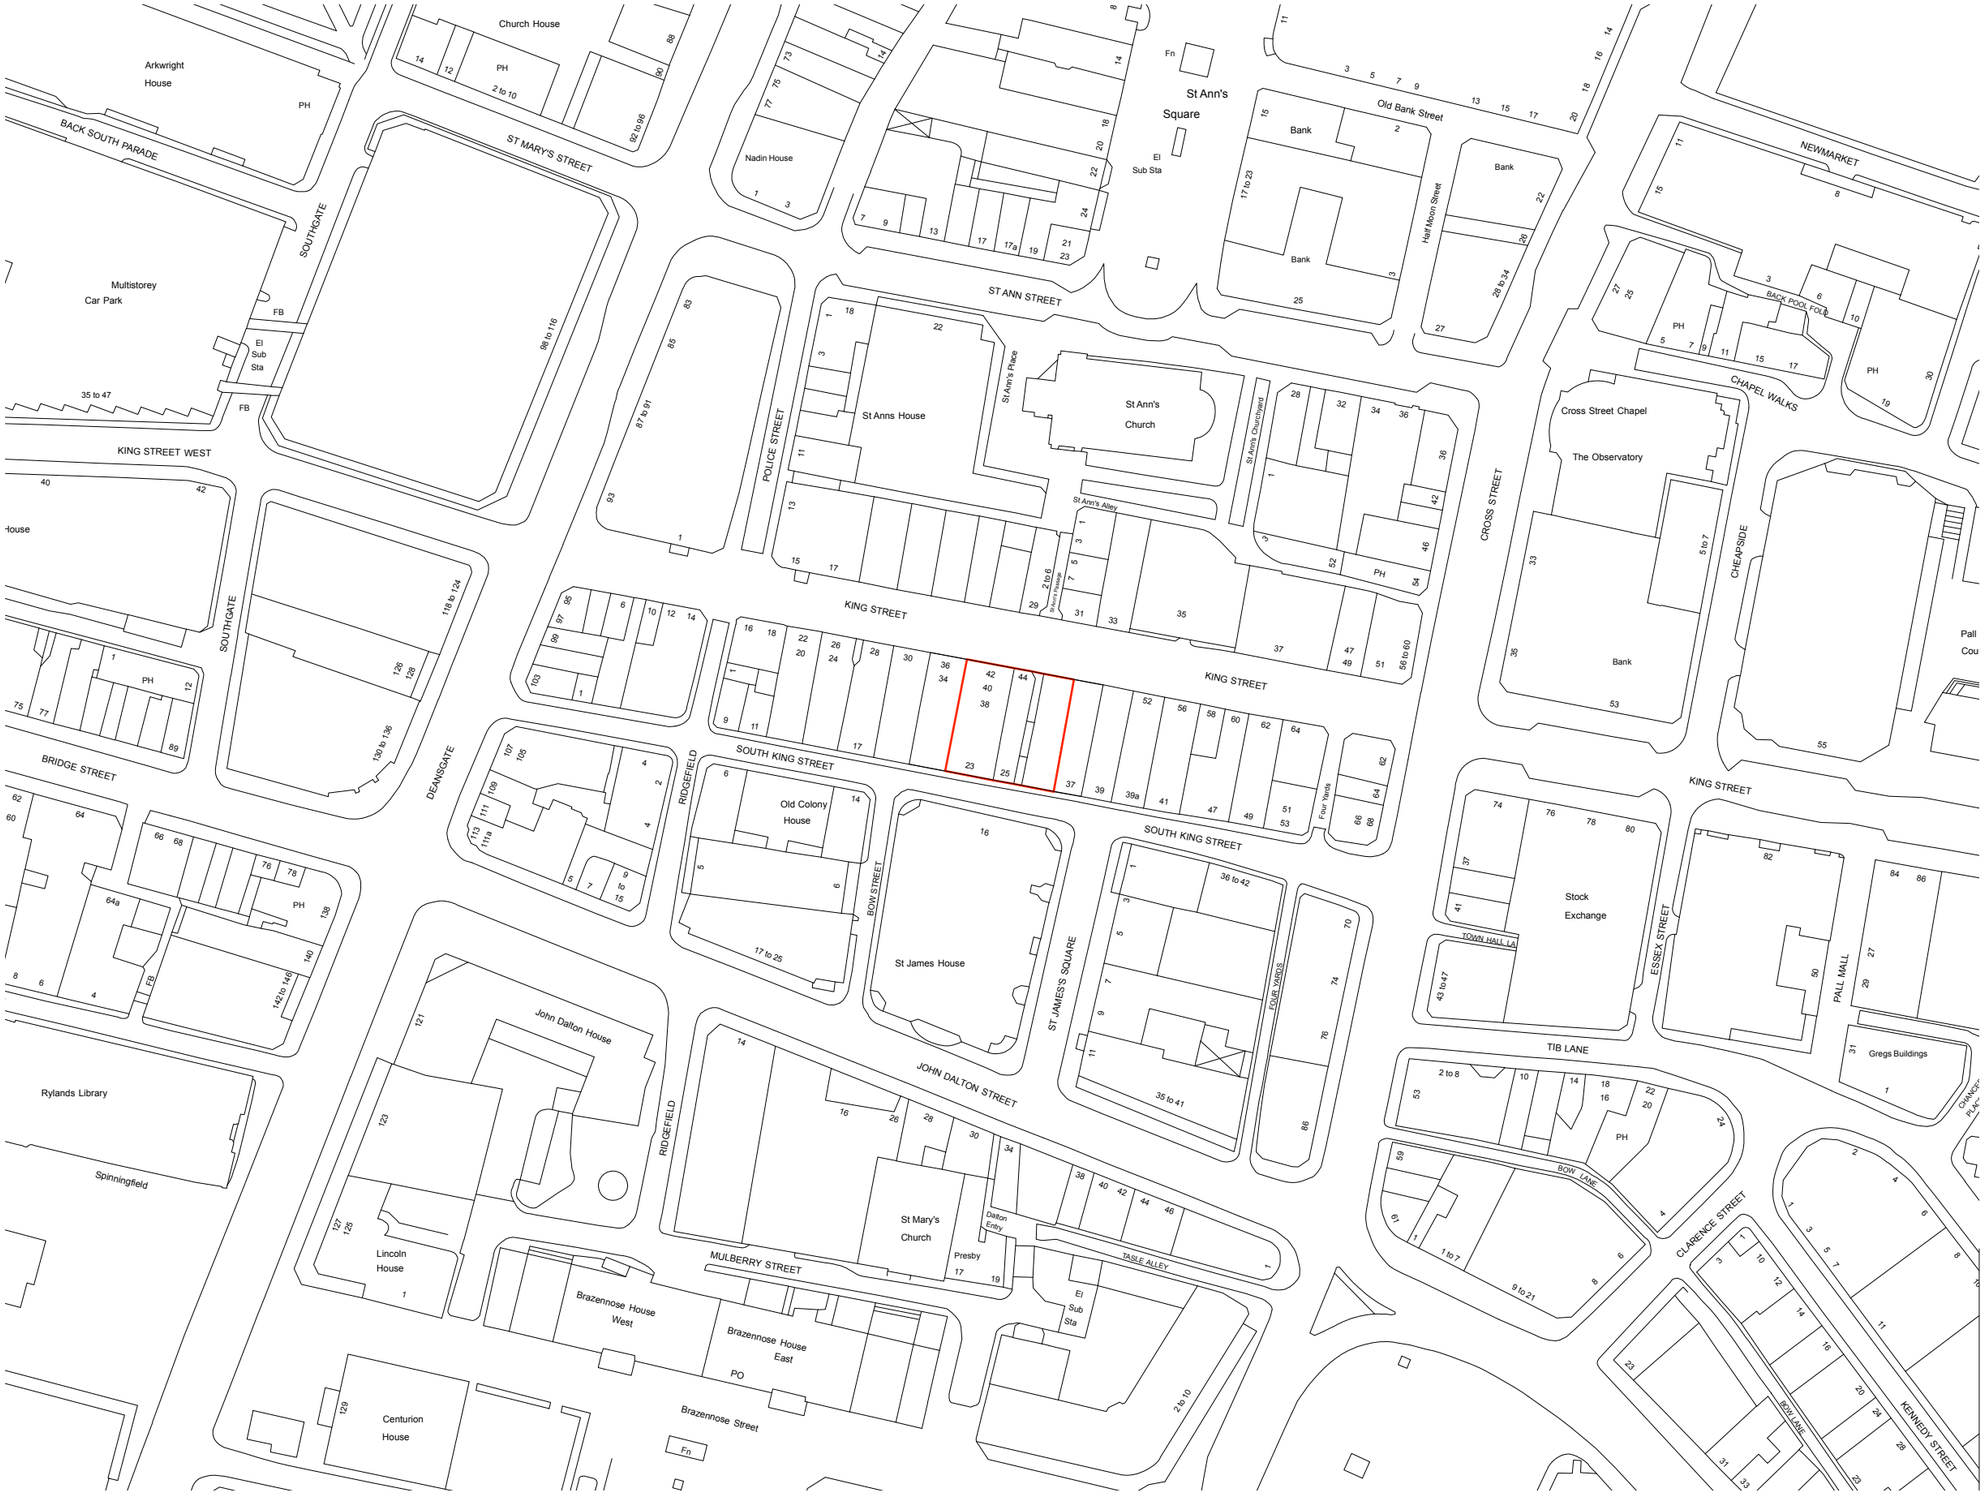

PLANNING

LOCATION PLAN
1:1250 @ A3

APPLICATION SITE BOUNDARY

N

REVISION	DATE	DESCRIPTION

CLIENT: TBA

PROJECT: PROPOSED MIXED USE DEVELOPMENT

ADDRESS: 40 KING STREET, MANCHESTER

DRAWING TITLE: LOCATION PLAN

SCALE: 1:1250 @ A3 **DATE:** FEBRUARY 2016

DRAWING NO: A245_P_001

OLLIER SMURTHWAITE ARCHITECTS
106 Albert Mill, 10 Hulme Hall Road, Manchester, M15 4LY
T 0161 883 0838
F 0161 883 0839
E mail@olliersmurthwaite.com