Do not scale from this drawing. All information should be checked by the contractor on site before commencing work. Any discreprencies should be reported to the architect immediately. All rights are reserved and are not transferable. Unauthorised reproductions of this drawing are not permitted.

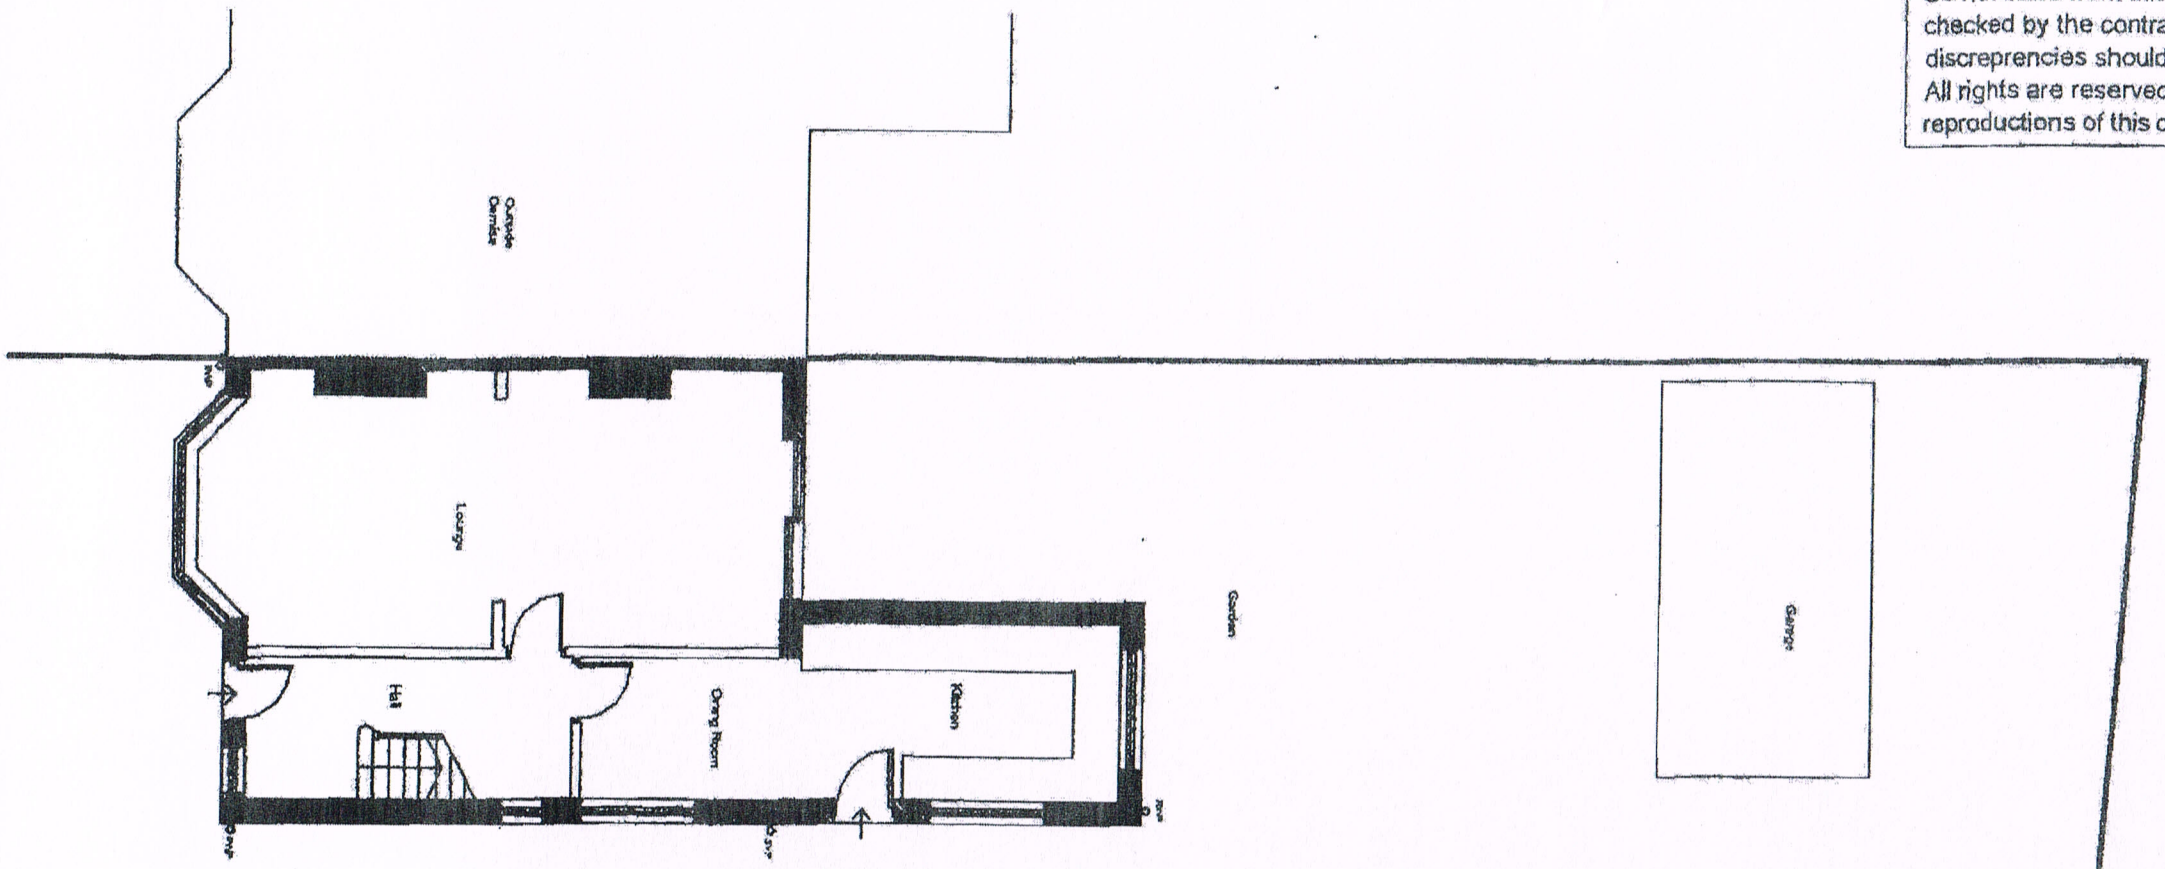

Ground Floor

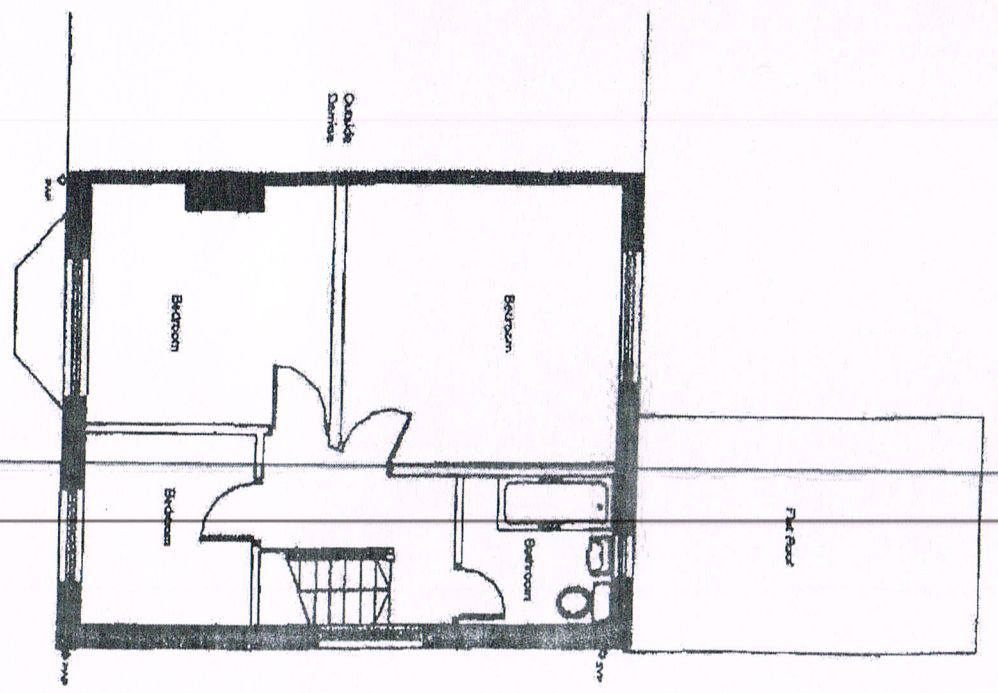

First Floor

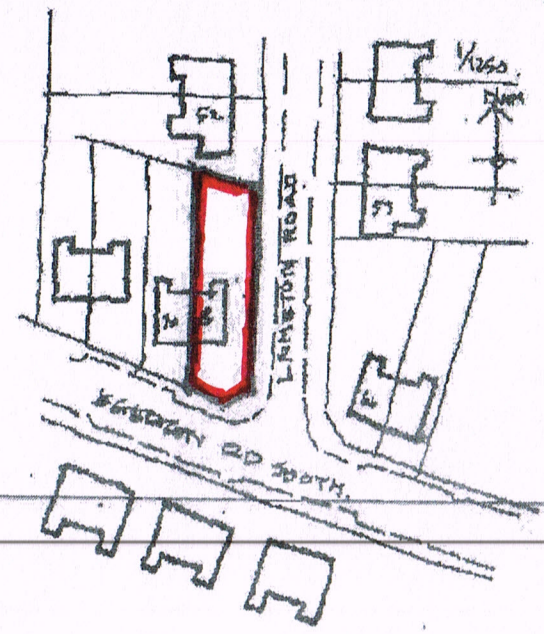

Location Plan 1:1250

AGENT/CONTRACTOR
studio ad
07944 930590

PROJECT
Proposed Extension
68 Egerton Road South
Chorlton
Manchester
M21 0ZH

DRAWING TITLE
Existing Plans & Location Plan

THIS DRAWING IS FOR THE PURPOSES OF A PLANNING APPLICATION ONLY

Scale	Drawn By	Date
1:100,1:1250	HS	13.09.06

Drawing Number	Revision
0613 - E - 01	-

Do not scale from this drawing. All information should be checked by the contractor on site before commencing work. Any discrepancies should be reported to the architect immediately. All rights are reserved and are not transferable. Unauthorised reproductions of this drawing are not permitted.

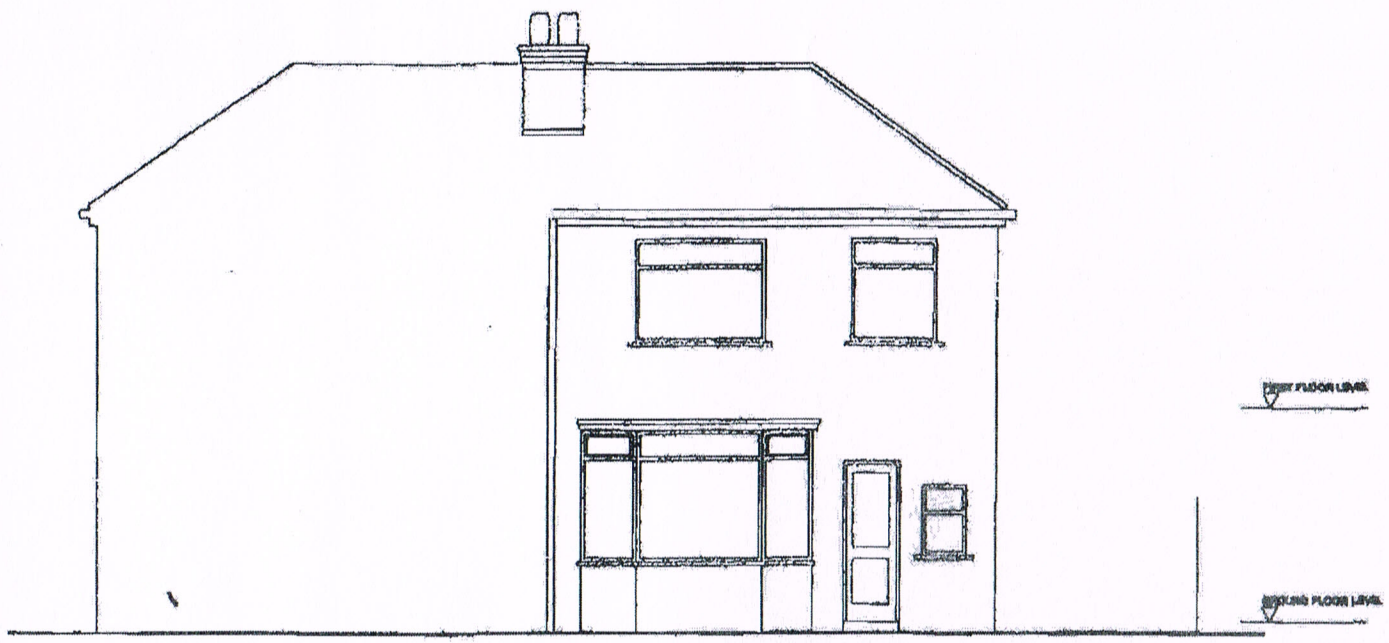

EXISTING FRONT ELEVATION

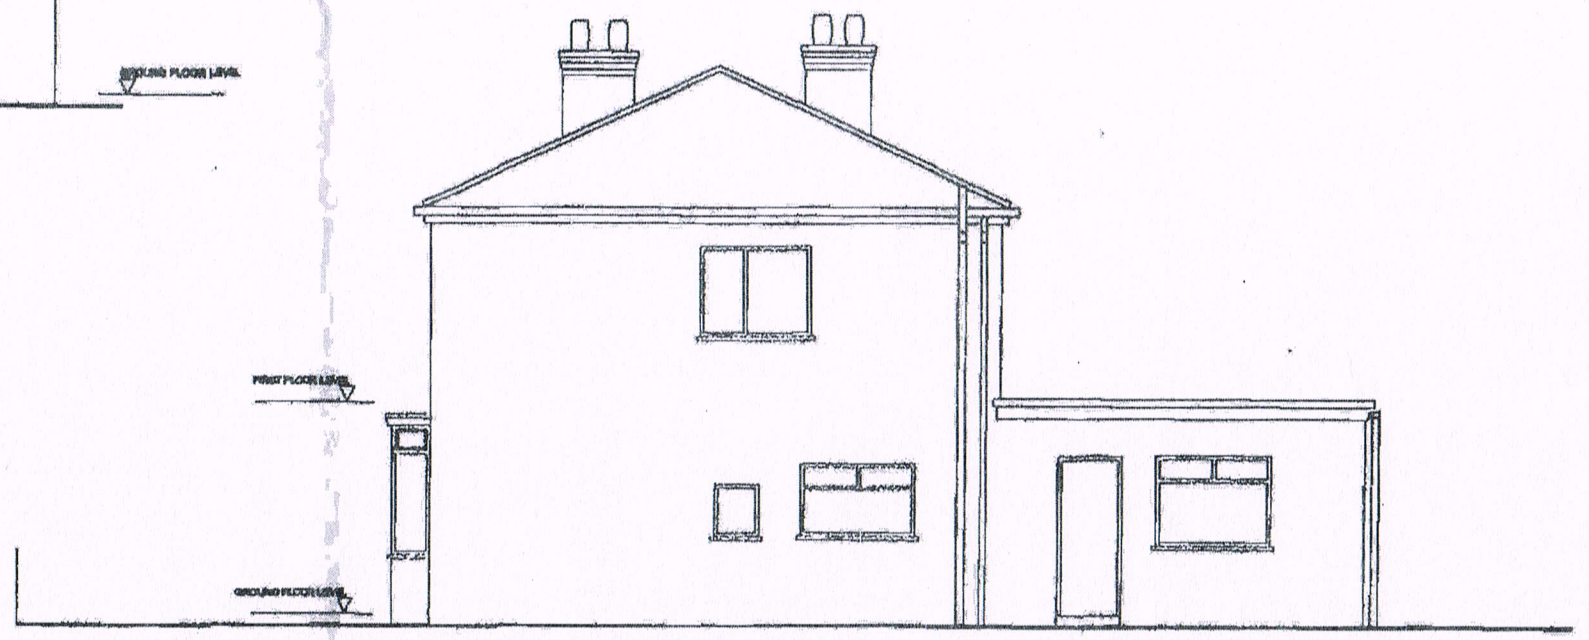

EXISTING SIDE ELEVATION

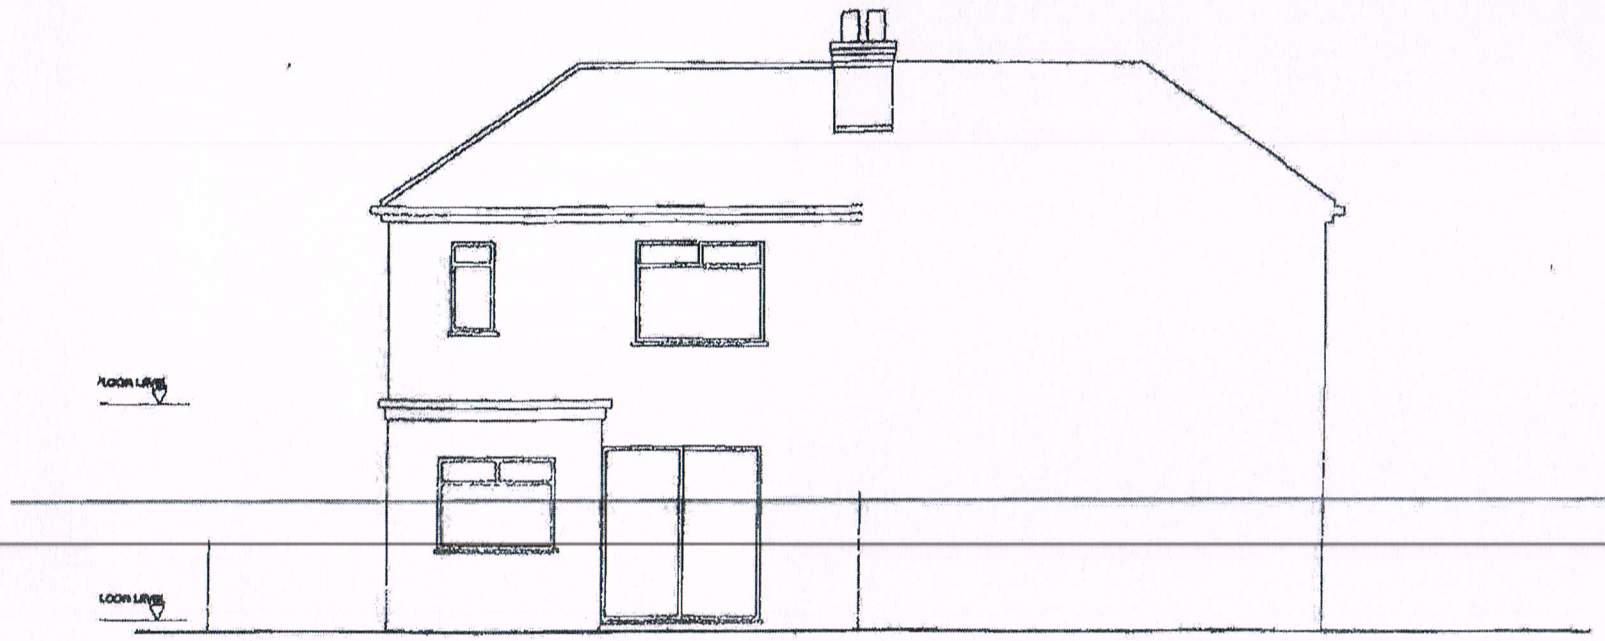

EXISTING REAR ELEVATION

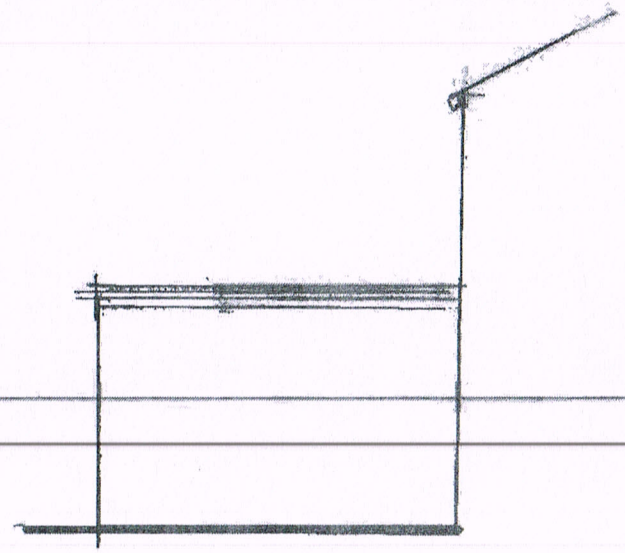

SIDE ELEVATION

AGENT/CONTRACTOR
studio ad
07944 930590

PROJECT
Proposed Extension
88 Egerton Road South
Chorlton
Manchester
M21 0ZH

DRAWING TITLE
Existing Elevations & Site Plan

THIS DRAWING IS FOR THE PURPOSES OF A PLANNING APPLICATION ONLY

Scale	Drawn By	Date
1:100	HS	13.09.06

Drawing Number	Revision
0613 - E - 02	-

Do not scale from this drawing. All information should be checked by the contractor on
commencing work. Any discrepencies should be reported to the architect immediately.
reserved and are not transferable. Unauthorised reproductions of this drawing are not pe

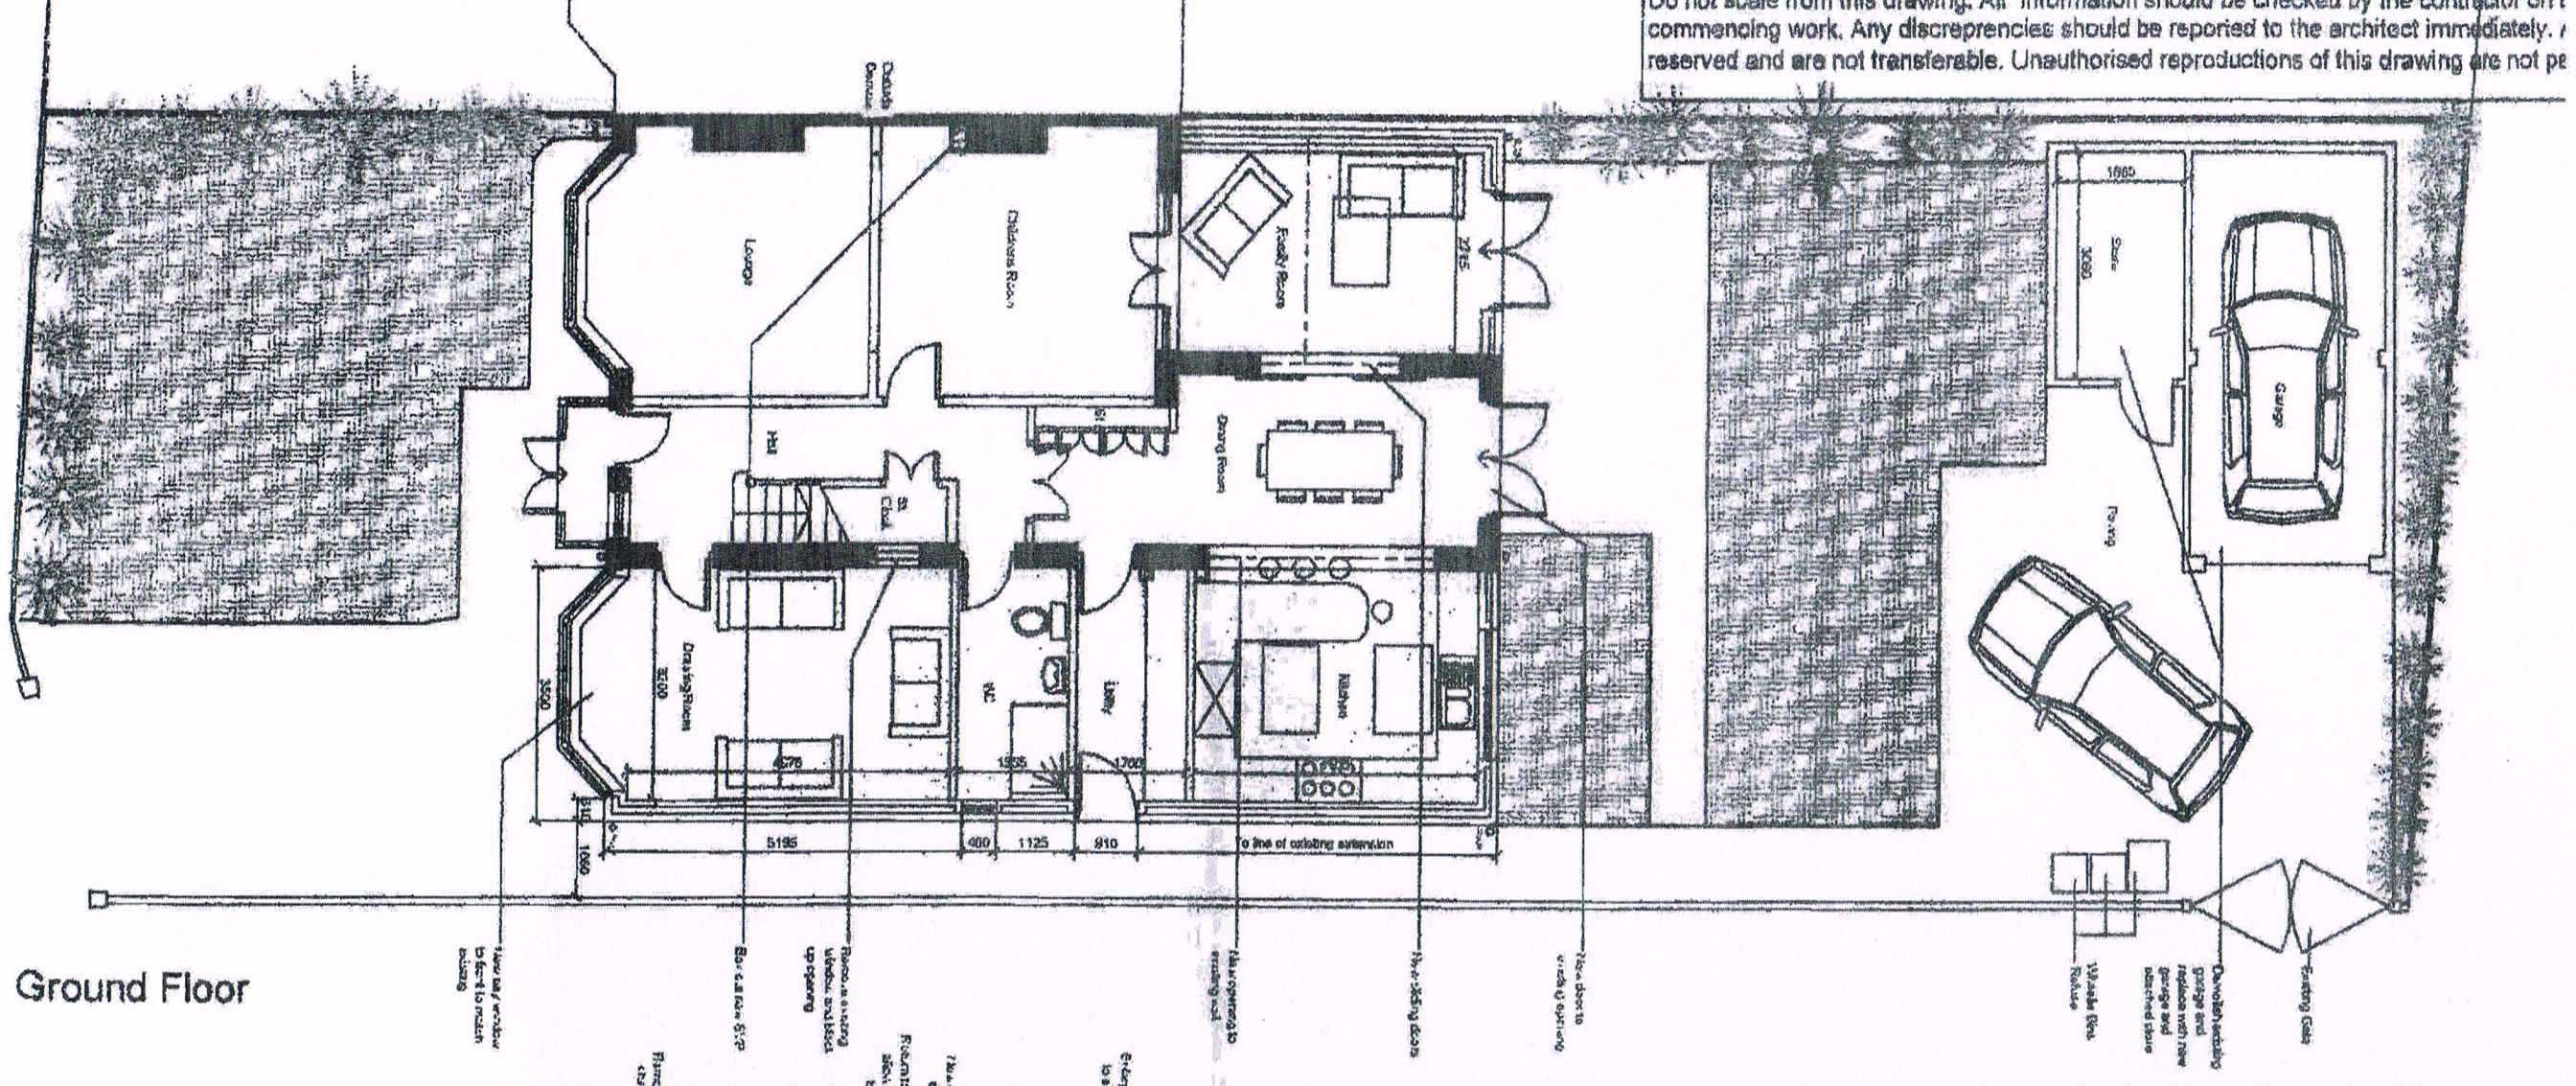

Ground Floor

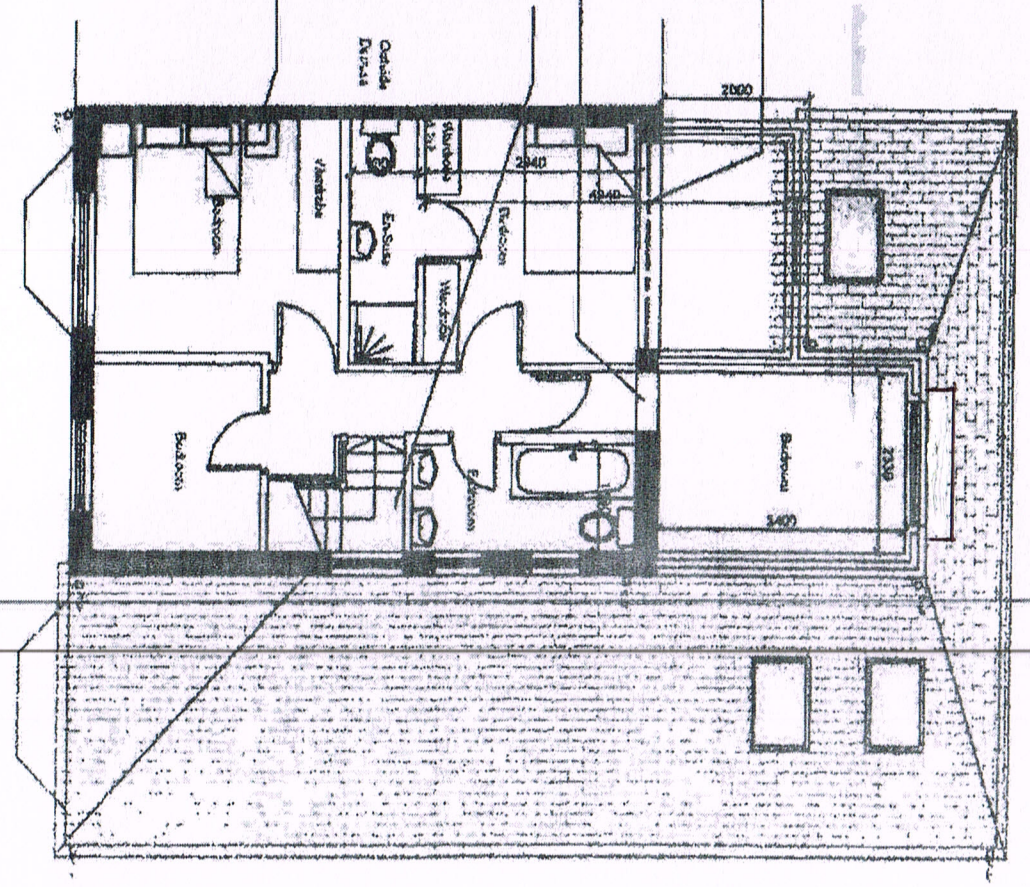

First Floor

AGENT/CONTRACTOR

studio ad
07944 930590

PROJECT

Proposed Extension
66 Egerton Road South
Chorlton
Manchester
M21 0ZH

DRAWING TITLE

Proposed Plans

THIS DRAWING IS FOR THE PURPOSE
PLANNING APPLICATION ONLY

Scale	Drawn By
1:100	HS

Drawing Number

0613 - P - 01

Do not scale from this drawing. All information
checked by the contractor on site before comm
discrepancies should be reported to the archit
All rights are reserved and are not transferable.
reproductions of this drawing are not permitted.

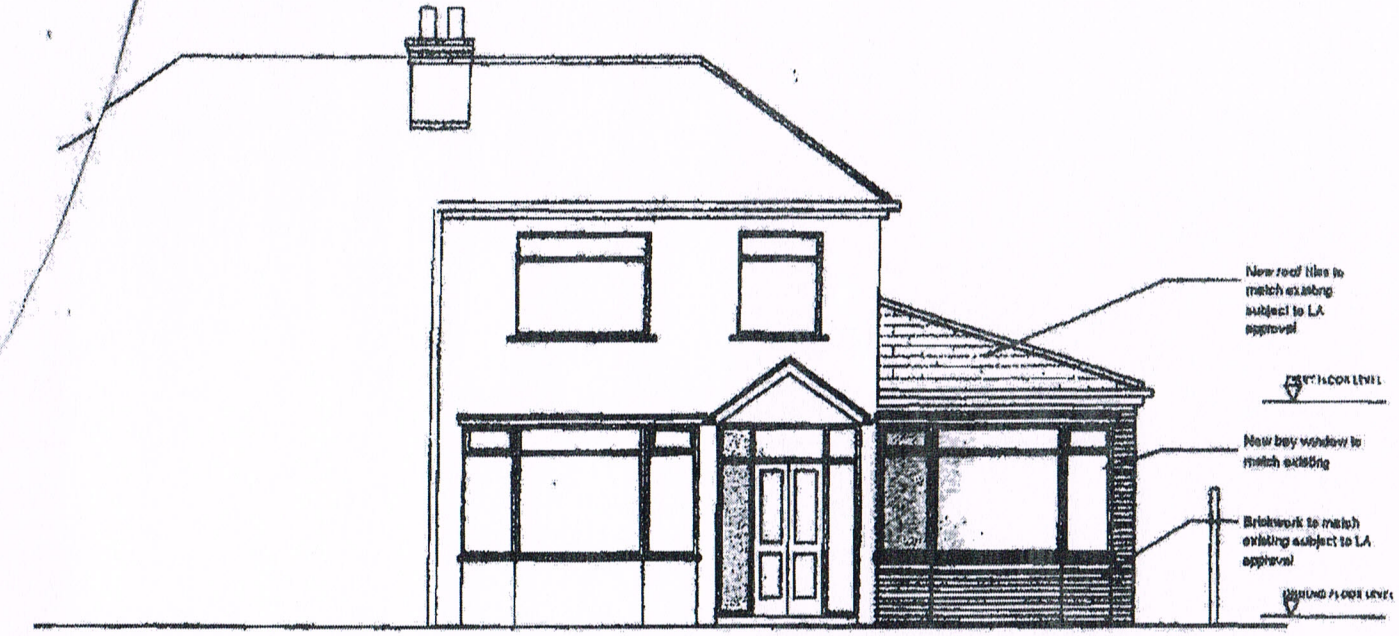

PROPOSED FRONT ELEVATION

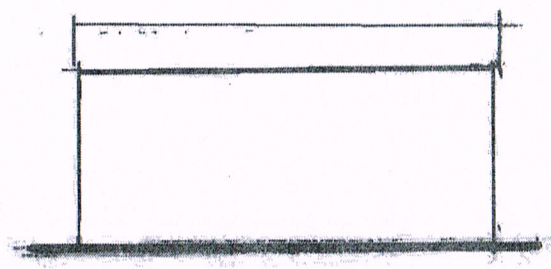

SIDE ELEVATION

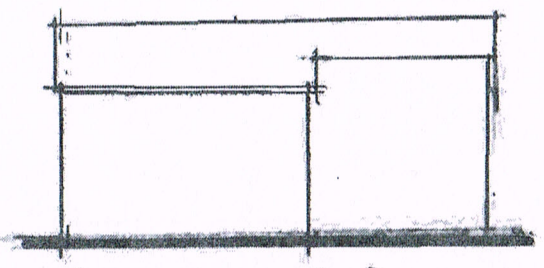

SIDE ELEVATION

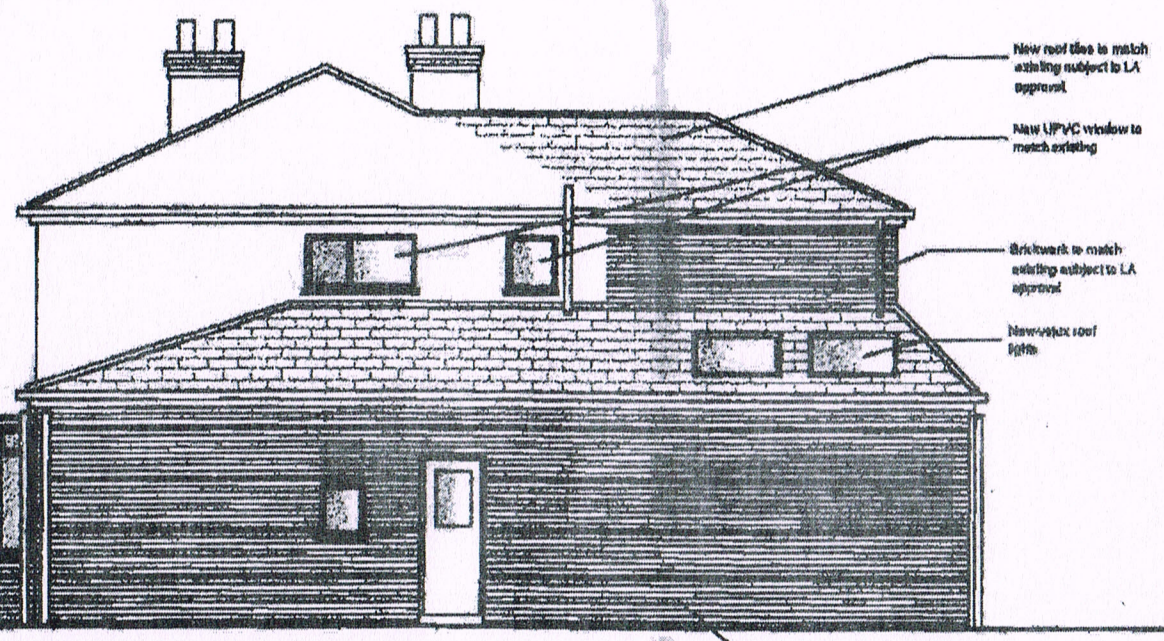

PROPOSED SIDE ELEVATION

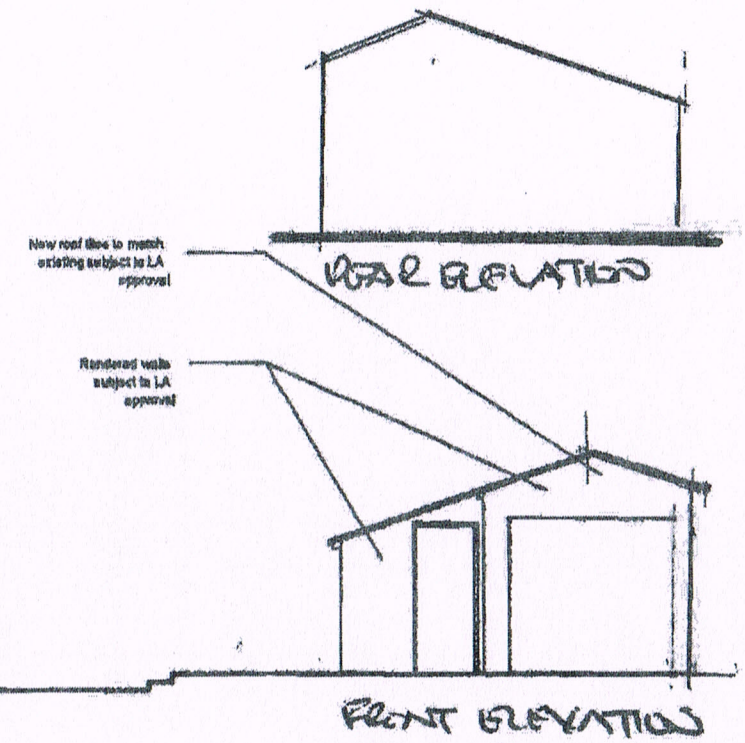

REAR ELEVATION

FRONT ELEVATION

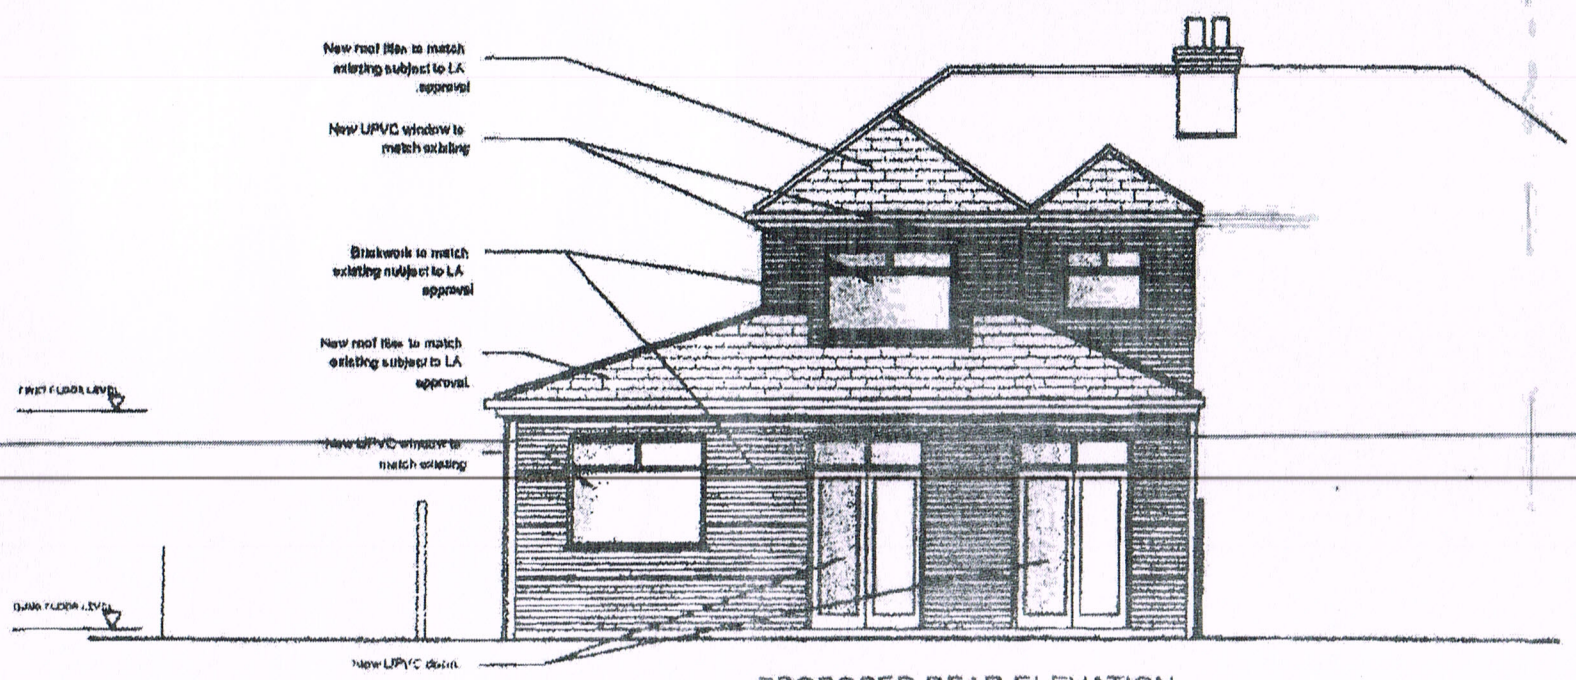

PROPOSED REAR ELEVATION

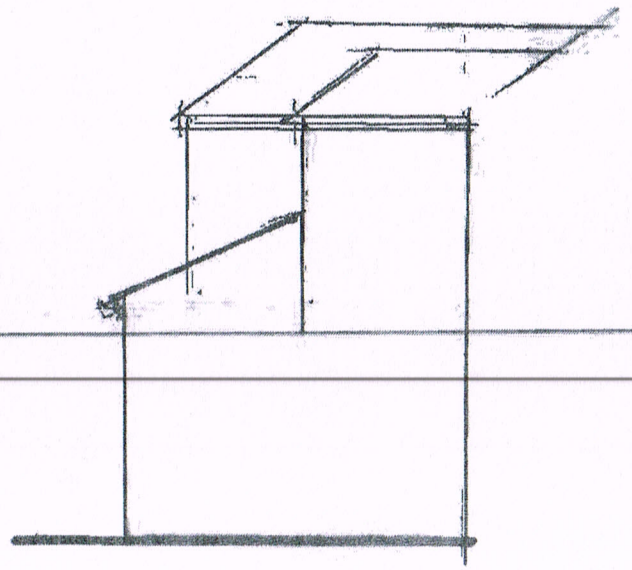

SIDE EXTENSION

AGENT/CONTRACTOR
studio ad
07944 930590

PROJECT
Proposed Extension
88 Egerton Road South
Chorlton
Manchester
M21 0ZH

DRAWING TITLE
Proposed Elevations

THIS DRAWING IS FOR THE PURPOSES OF PLANNING APPLICATION

Scale	Drawn By
1:100	HS

Drawing Number
0613 - P - 02